



PROPOSED ELEVATIONS @1:100

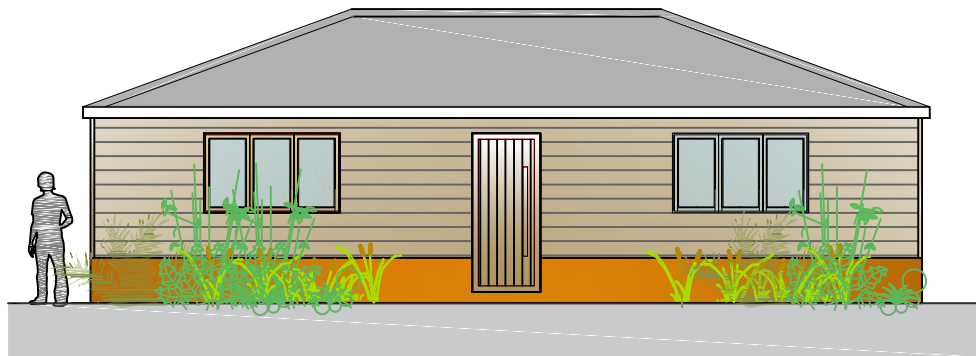


FRONT





SIDE

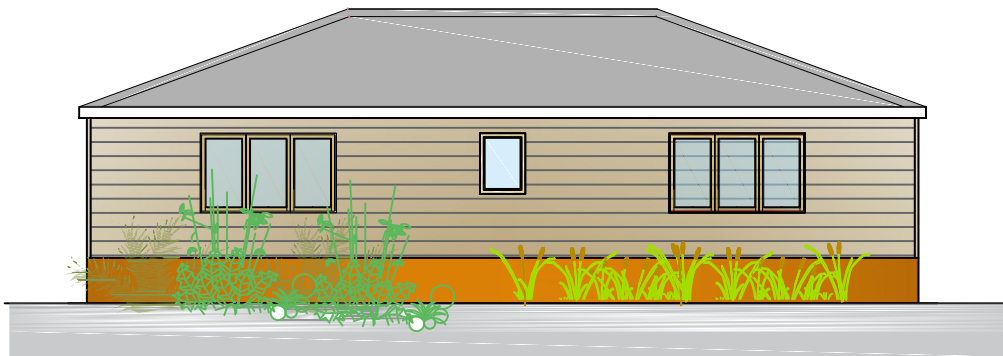


REAR

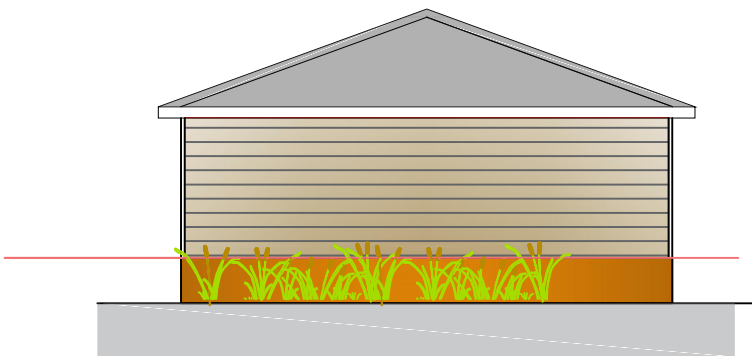


SIDE

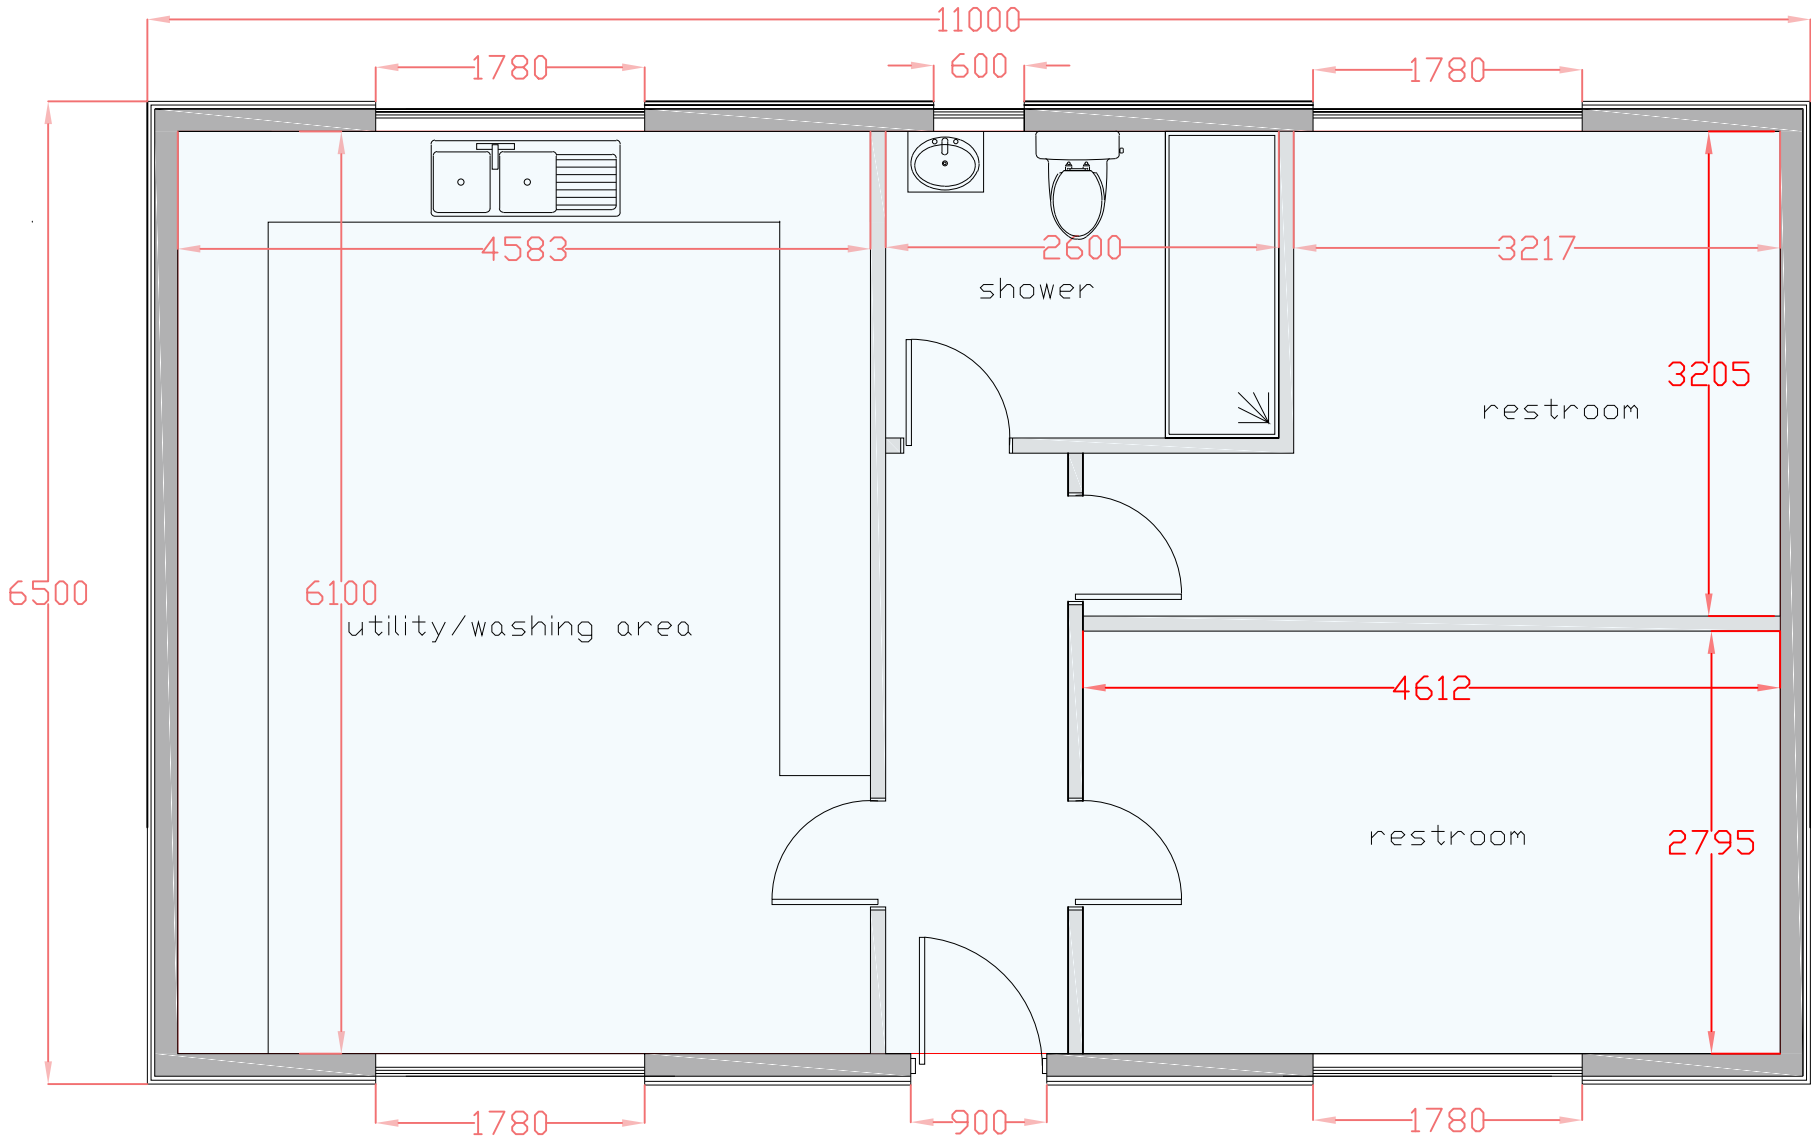 

PROPOSED FLOOR PLAN 1:50

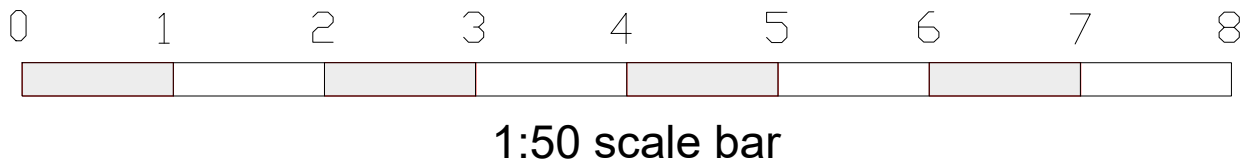

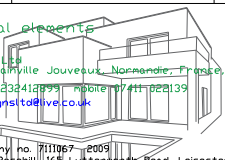Drawing title	Proposed floor plans and elevations	
Project	Proposed dayroom	
Address	Allington Business Centre, Allington Lane, West End, eastleigh SO50 7DE	
Client		
Scales	1:50	
Date	December 2023	
Drawing Number	GP/22/23	Rev
Architectural presentation  Imagicon Designs Ltd La Corniche, Montpelier Junction, Barnwood, Bristol, BS26 0JL Tel: office 01275 334410 / 01275 334411 / 01275 334412 email: info@imagicondesigns.co.uk Registered Company (no. 111107-0000) Address: Suite 2, 40a Mill Lane, Lutterworth, Leicestershire, LE17 4DY © Imagicon Designs Ltd 2023		