




EXISTING ELEVATIONS

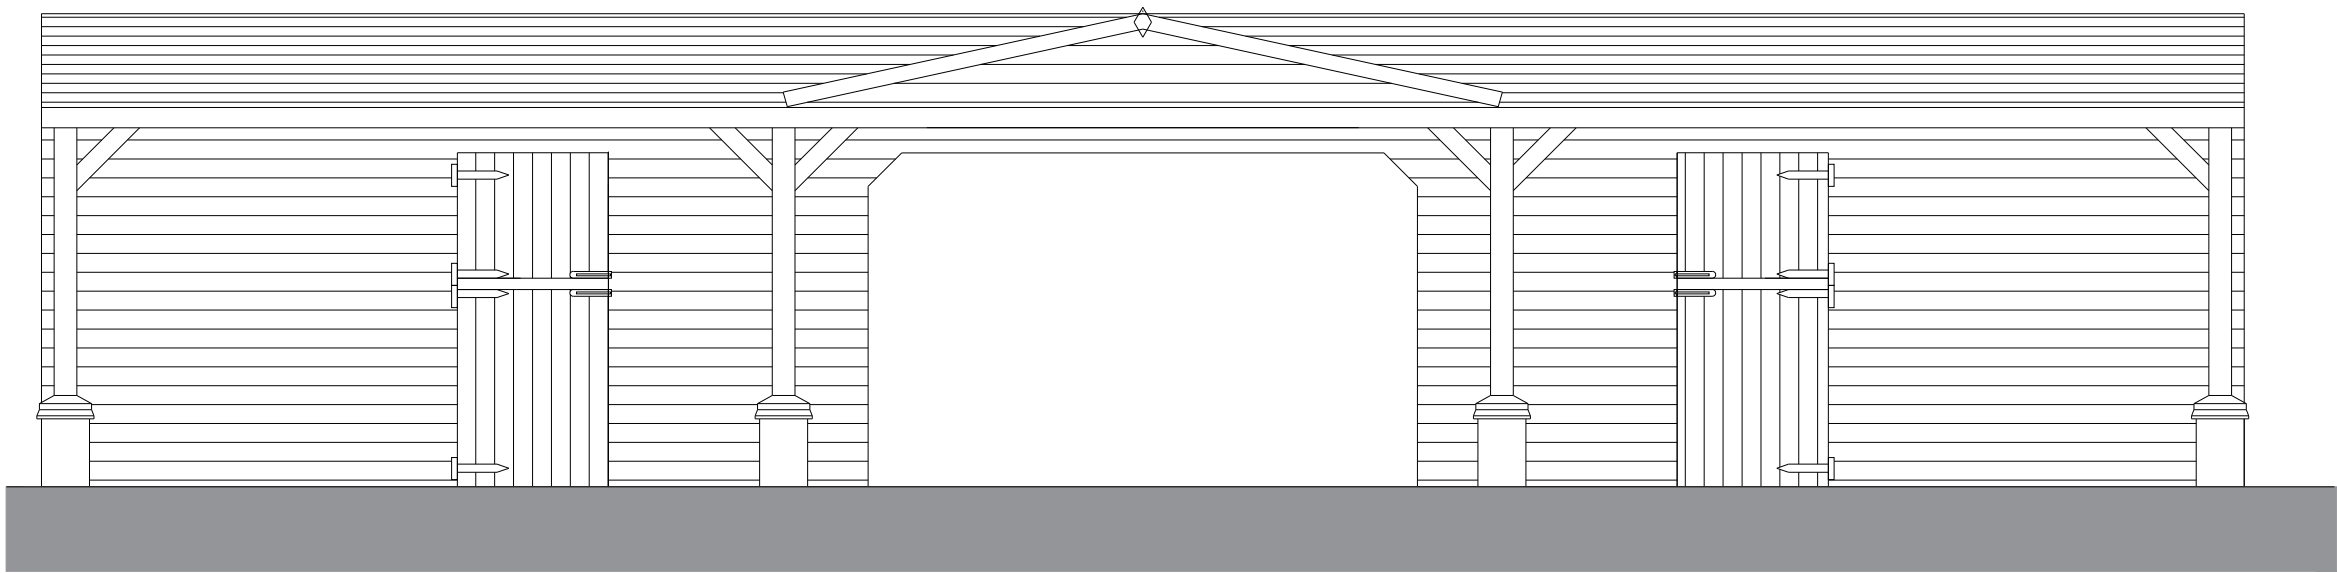


FRONT

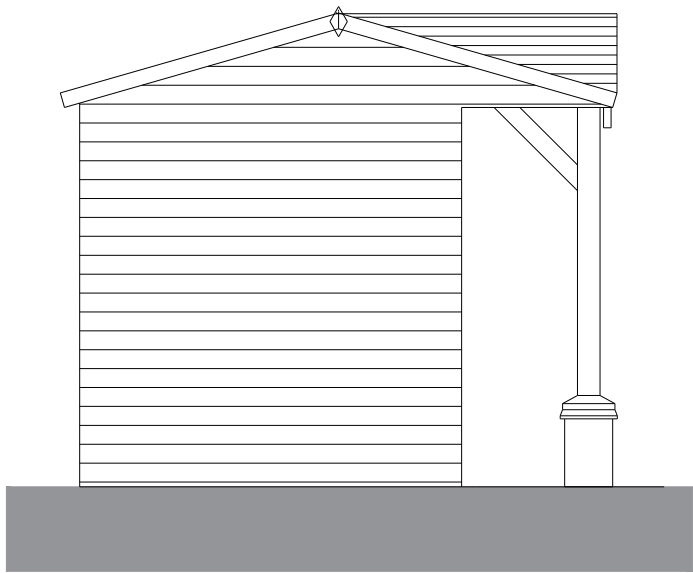

SIDE

 

REAR

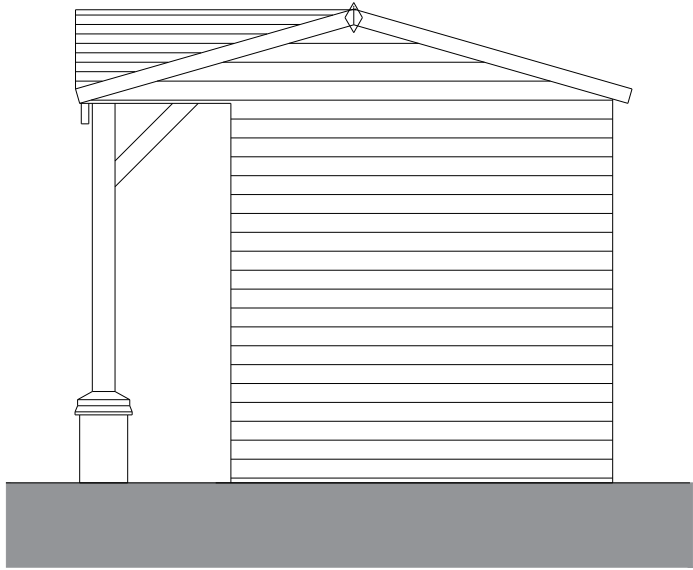

SIDE



EXISTING FLOOR PLAN



Drawing title	Plot 9 - Existing floor plans and elevations	
Project	Existing storage outbuilding	
Address	Allington Business Centre, Allington Lane, West End, eastleigh SO50 7DE	
Client		
Scales	1:50	
Date	December 2023	
Drawing Number	GP/16/23	Rev
Architectural Elements Imagion Design Ltd La Courbe, Montigny Jouvet, Normandie, France, 27260 Tel: office 0033 (0)344999780 - 0033 (0)344999781 email: imagin@imagin-design.fr  Registered Company No. 811167 - 00091 Address: Suite 2, 2020 Hillside, Lutterworth Road, Leicester, LE18 4DY © 2023 Imagin Design Ltd		