



EXISTING ELEVATIONS

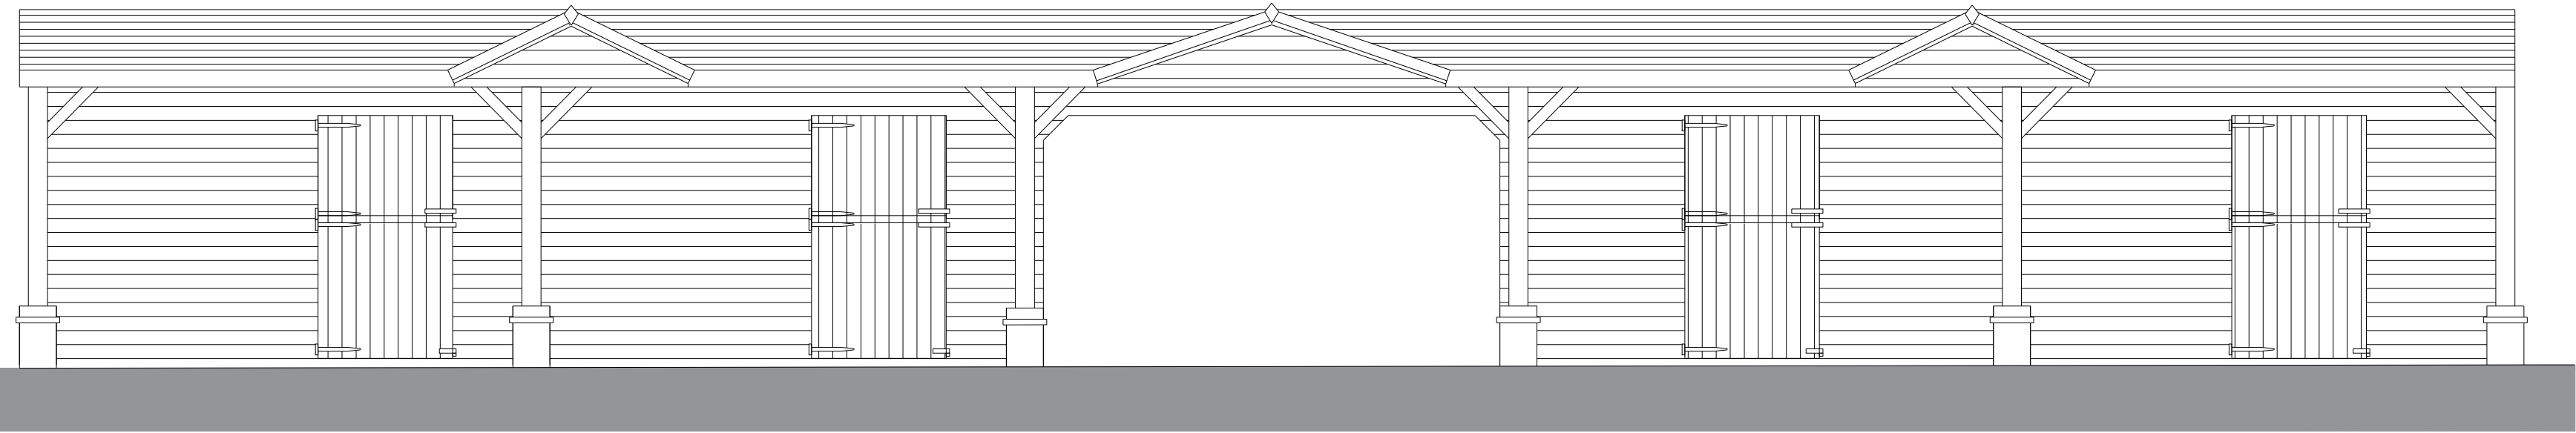


FRONT

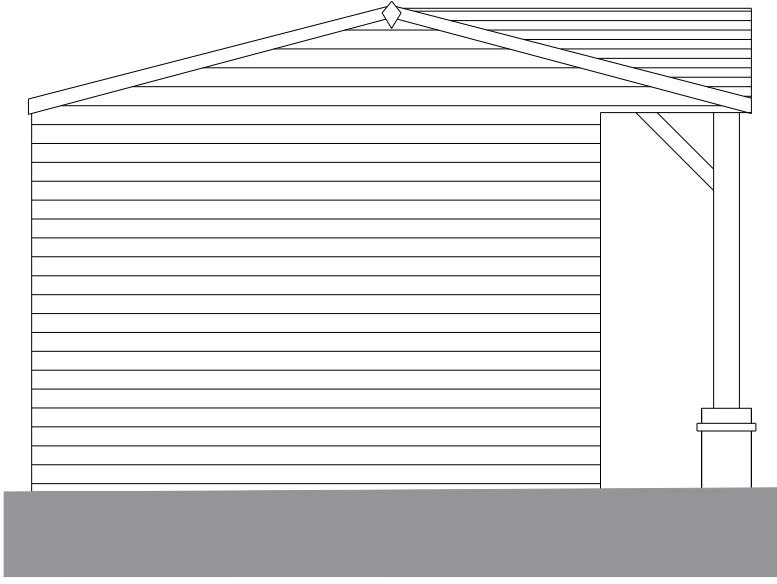


SIDE



REAR

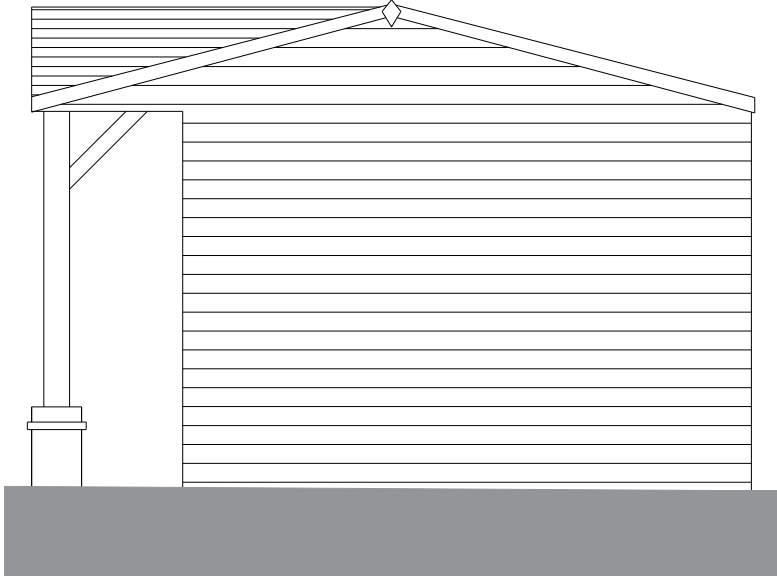


SIDE

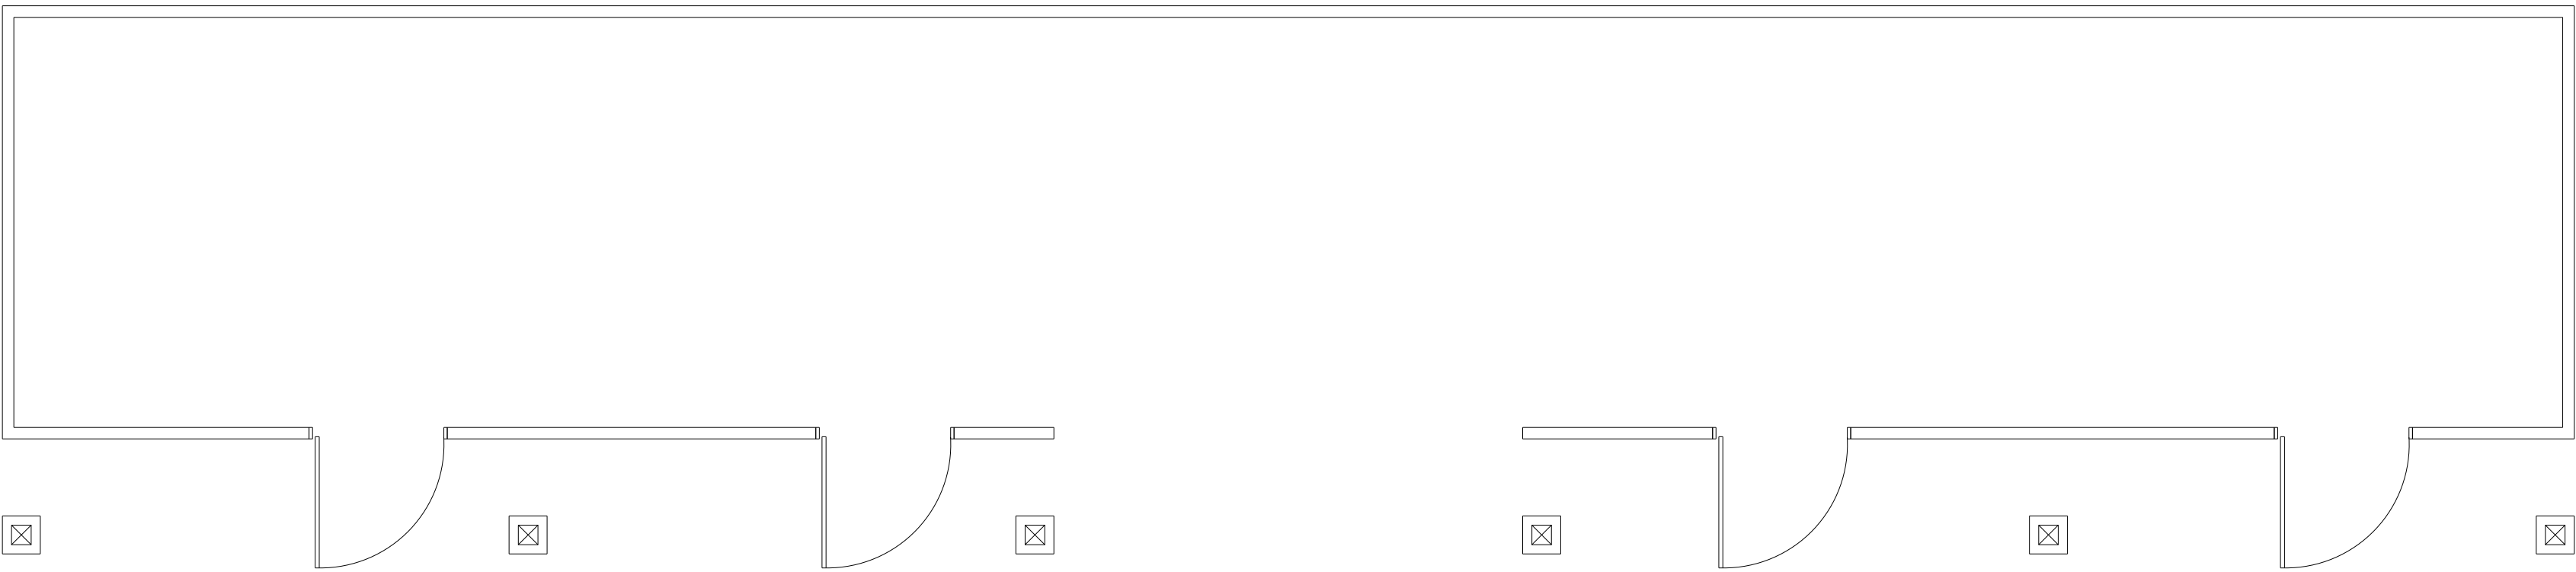

EXISTING FLOOR PLAN

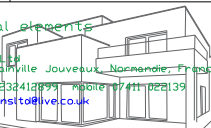

Drawing title	Plot 5 - Existing outbuilding
Project	Existing storage outbuilding
Address	Allington Business Centre, Allington Lane, West End, eastleigh SO50 7DE
Client	
Scales	1:50
Date	January 2024
Drawing Number:	GP/24/23 Rev
Architectural elements  Imagion Designs Ltd La Courneuve, Normandie (France) - 91260 Tel: office 0033 3344189111 - 0033 3344189111 email: info@imgondesigns.co.uk Registered Company No. 1111111111 Address: 123-45, Main Street, Leicester, LE1 4DY © 2024 Imagion Designs Ltd	