




EXISTING ELEVATIONS

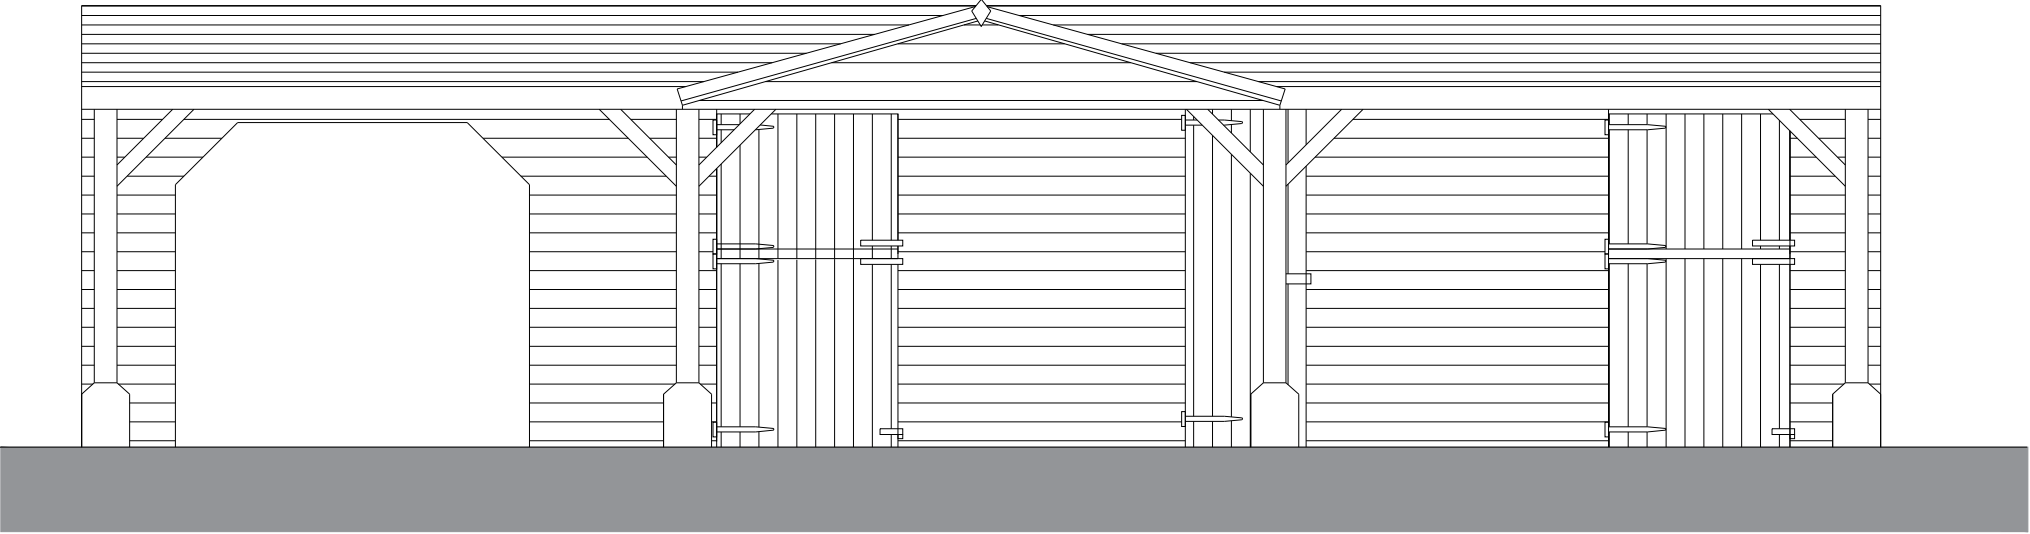


FRONT

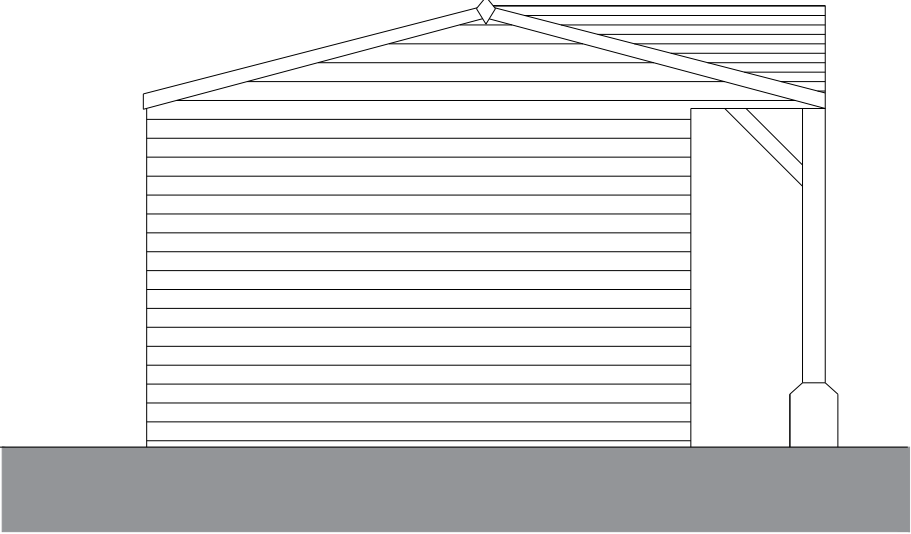


SIDE

 

REAR

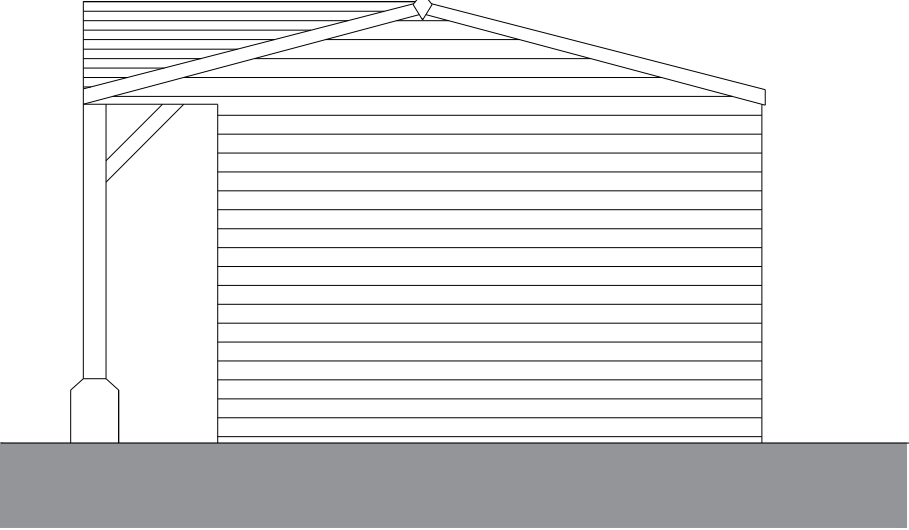

SIDE

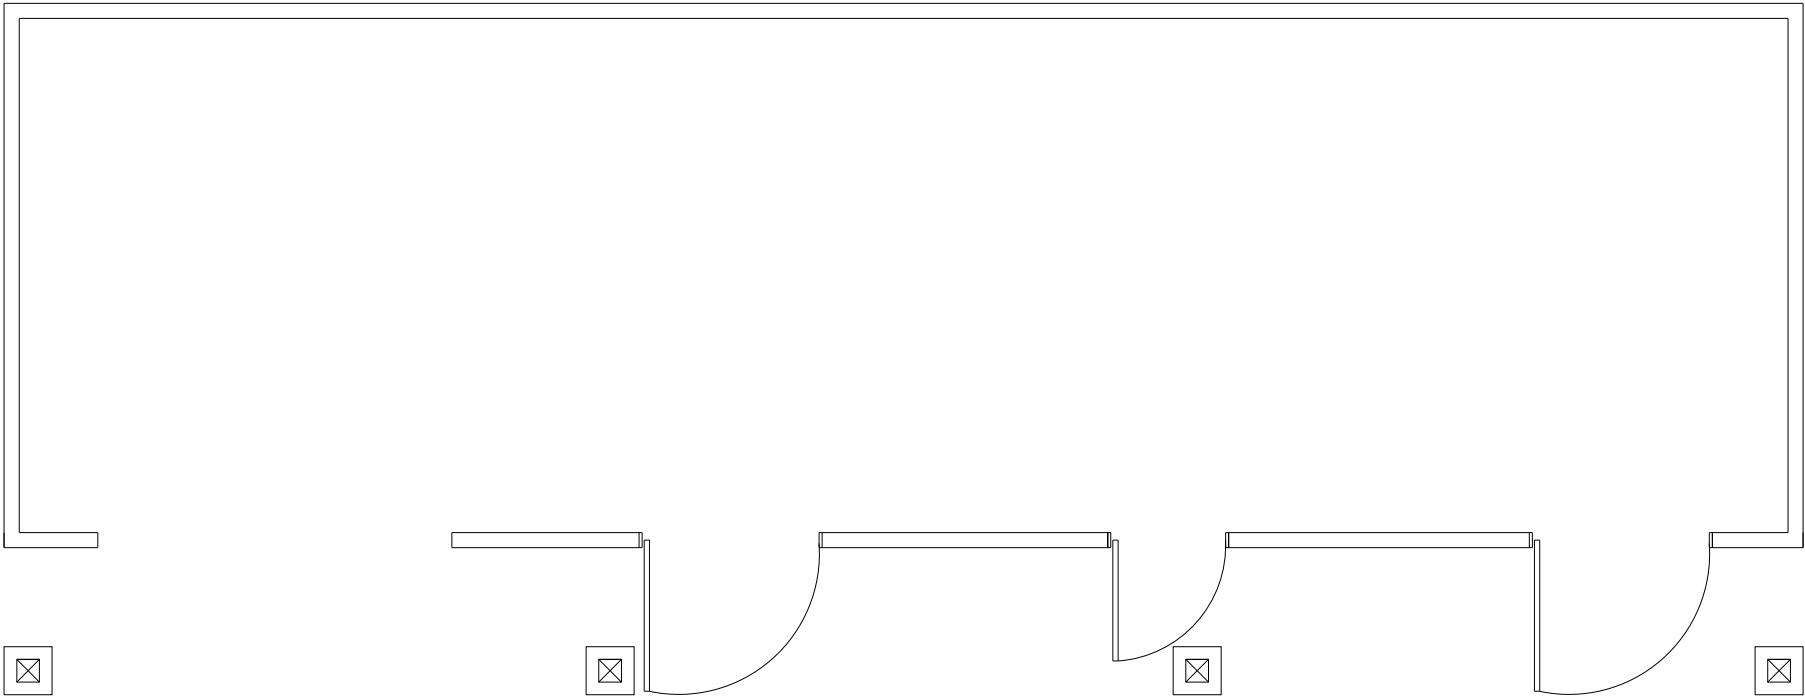

EXISTING FLOOR PLAN



Drawing title	Plot 1 - Existing floor plans and elevations	
Project	Existing outbuilding	
Address	Allington Business Centre, Allington Lane, West End, eastleigh SO50 7DE	
Client		
Scales	1:50	
Date	December 2023	
Drawing Number:	GP/02/23	Rev

Architectural elements

Image Design Ltd
La Courbe, Northville, Jouveville, Normandie, France 27260
Tel: office 0033 2324128931 Mobile 07411021139
email: imageandesigns@live.co.uk

Registered Company no. 111967-0009
Address: Suite 2, Rotherham, 168 Lutterworth Road, Leicester, LE8 4BT
© Image Design Ltd 2023