



EXISTING ELEVATIONS




FRONT

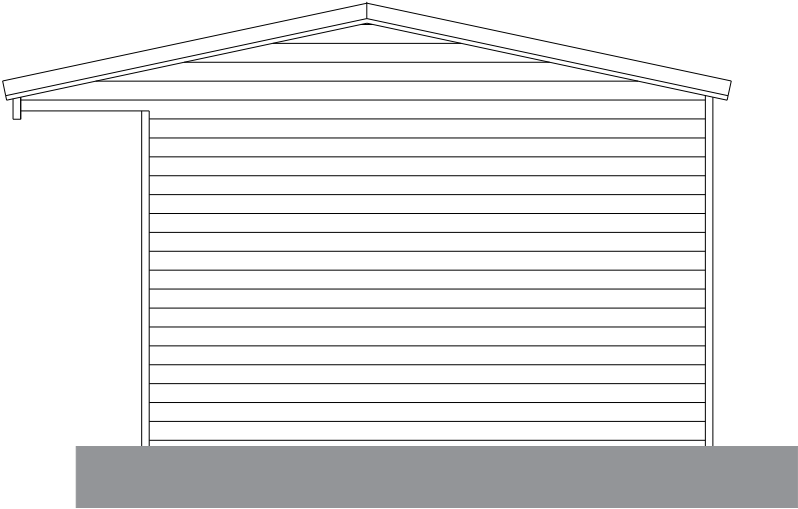


SIDE

 

REAR

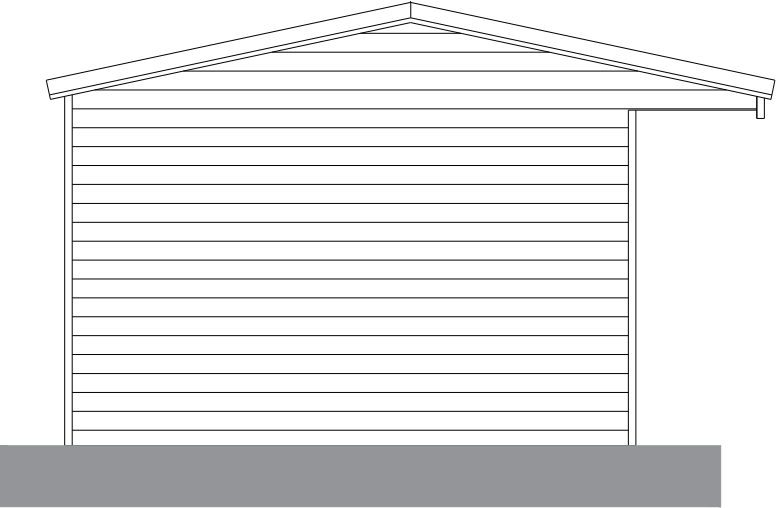

SIDE

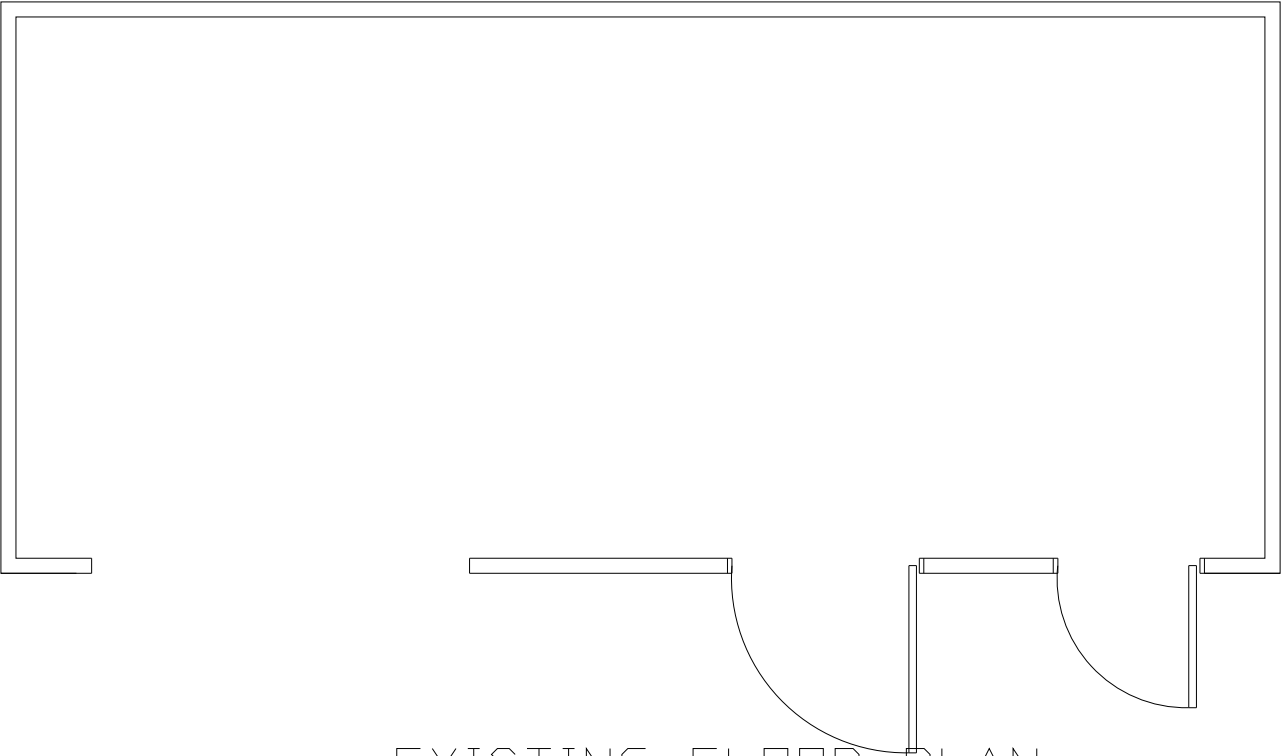

EXISTING FLOOR PLAN



Drawing title	Plot 8 - Existing floor plans and elevations	
Project	Existing storage outbuilding	
Address	Allington Business Centre, Allington Lane, West End, eastleigh SO50 7DE	
Client		
Scales	1:50	
Date	December 2023	
Drawing Number:	GP/19/23	Rev
Architectural elements Imageon Designs Ltd La Courneille, Northville, Jouvenville, Normandie, France 27260 Tel: office 0033 334418991, mobile 011 825339 email imageondesigns@live.co.uk  Registered Company no. 011867-0001 Address: Suite 2, Rosehill, 165 Lutterford Road, Leicester, LE8 4DR © Imageon Designs Ltd 2023		