




EXISTING ELEVATIONS

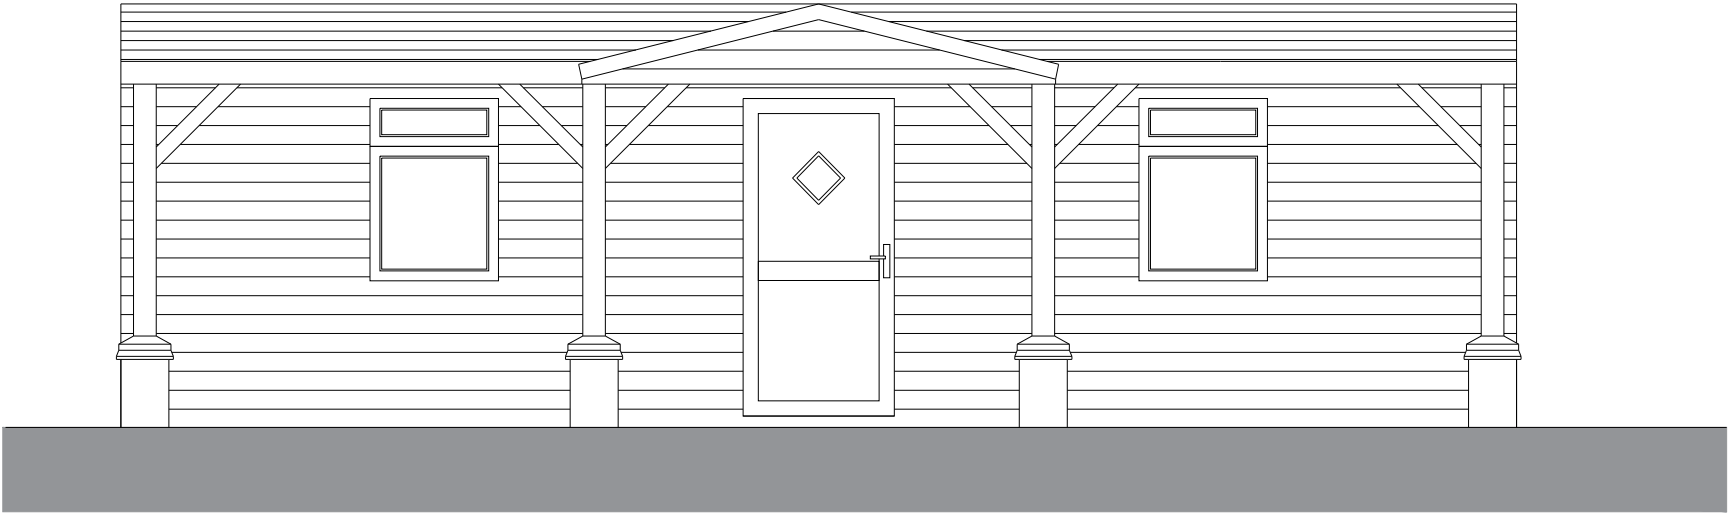


FRONT

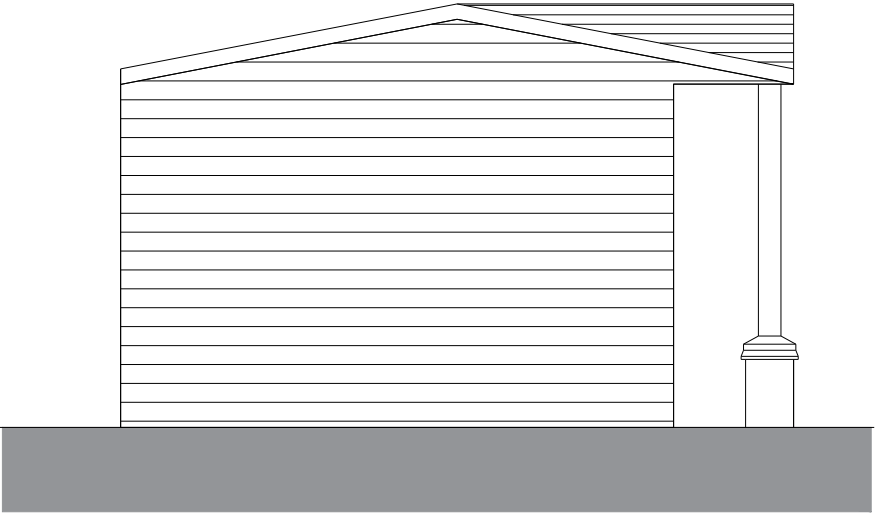


SIDE

 

REAR

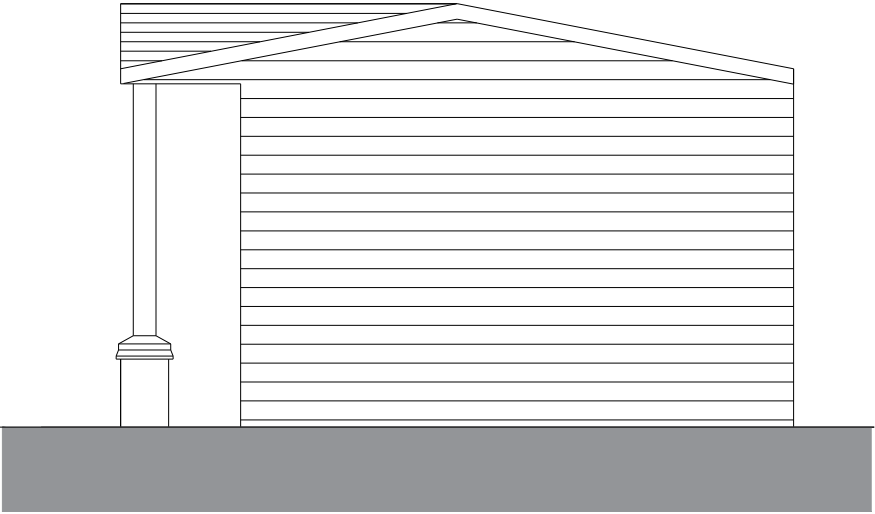

SIDE

 

EXISTING FLOOR PLAN



Drawing title	Plot 1 - Existing floor plans and elevations	
Project	Existing outbuilding	
Address	Allington Business Centre, Allington Lane, West End, eastleigh SO50 7DE	
Client		
Scales	1:50	
Date	December 2023	
Drawing Number:	GP/03/23	Rev
Architectural Agents Image Design Ltd La Courne, Montpelier, Gloucester, GL1 2EJ Tel: office 0333 2341899 Mobile 077 922139 email: imageondesign@talktalk.net Registered Company No. 111167-0009 Address: Suite 2, Rotherham, Lutterworth Road, Leicester, LE17 4DY © 2023 Image Design Ltd		