



EXISTING ELEVATIONS

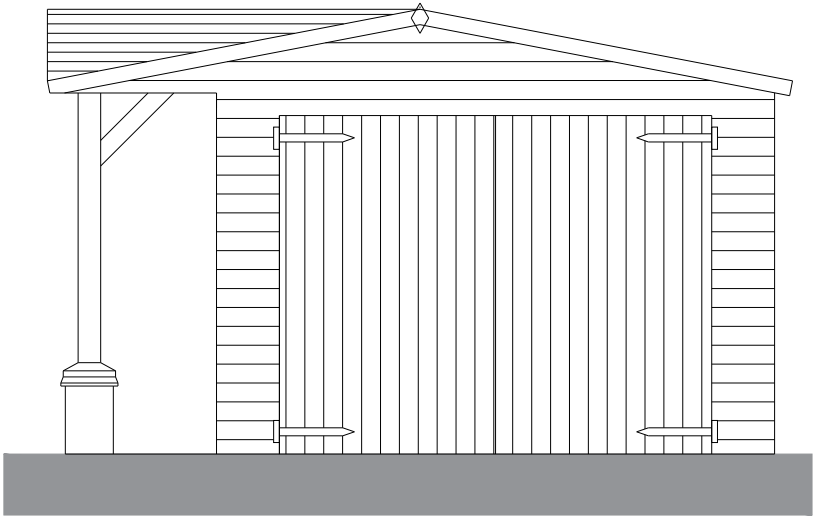


FRONT




SIDE

 

REAR

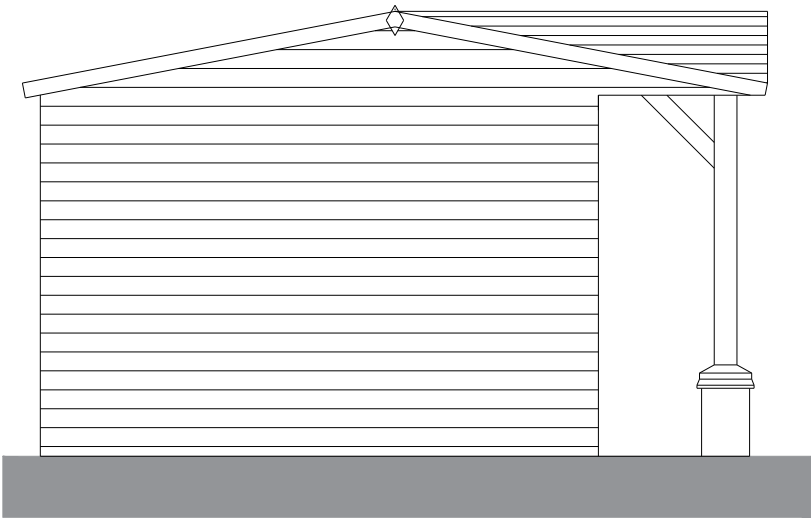

SIDE

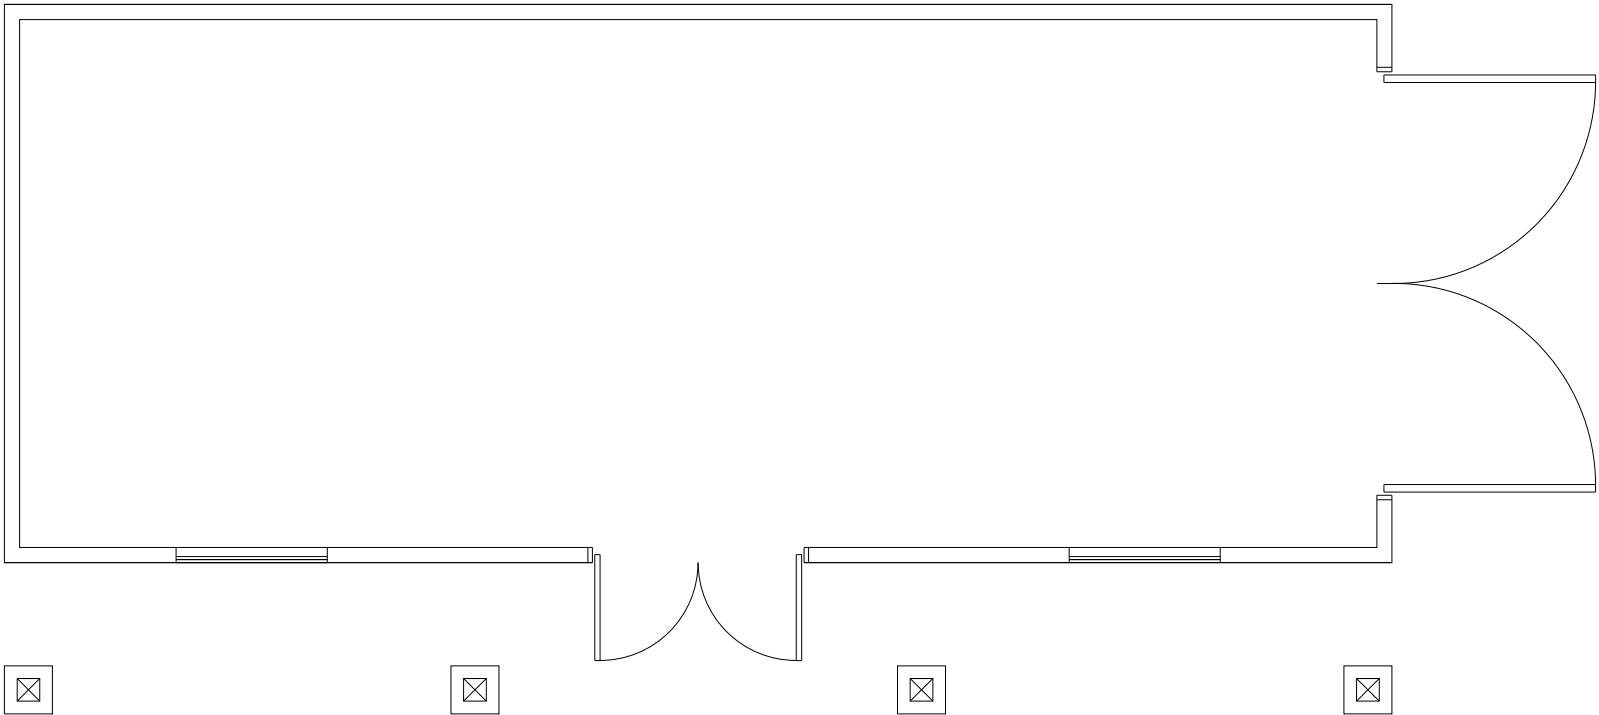

EXISTING FLOOR PLAN



Drawing title	Plot 9 - Existing floor plans and elevations	
Project	Existing garage	
Address	Allington Business Centre, Allington Lane, West End, eastleigh SO50 7DE	
Client		
Scales	1:50	
Date	December 2023	
Drawing Number:	GP/17/23	Rev
Architectural presentation Imageon Designs Ltd La Cannerie, Montville Jouveville, Normandie, France 27260 Tel: office 0033 334418991 / 0033 334418991 email: imageondesigns@live.co.uk Registered Company No. 111867-0009 Address: Suite 2, Rotherham, 168 Lutterworth Road, Leicester, LE8 4DY © 2023 Imageon Designs Ltd 		