



EXISTING ELEVATIONS

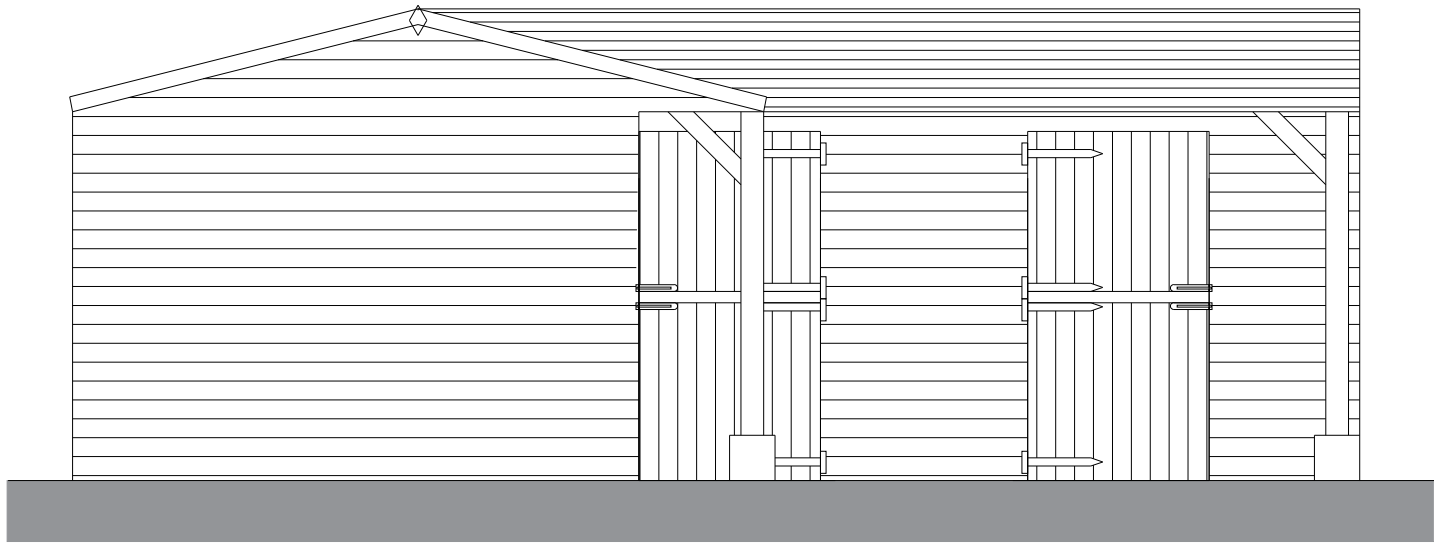


FRONT

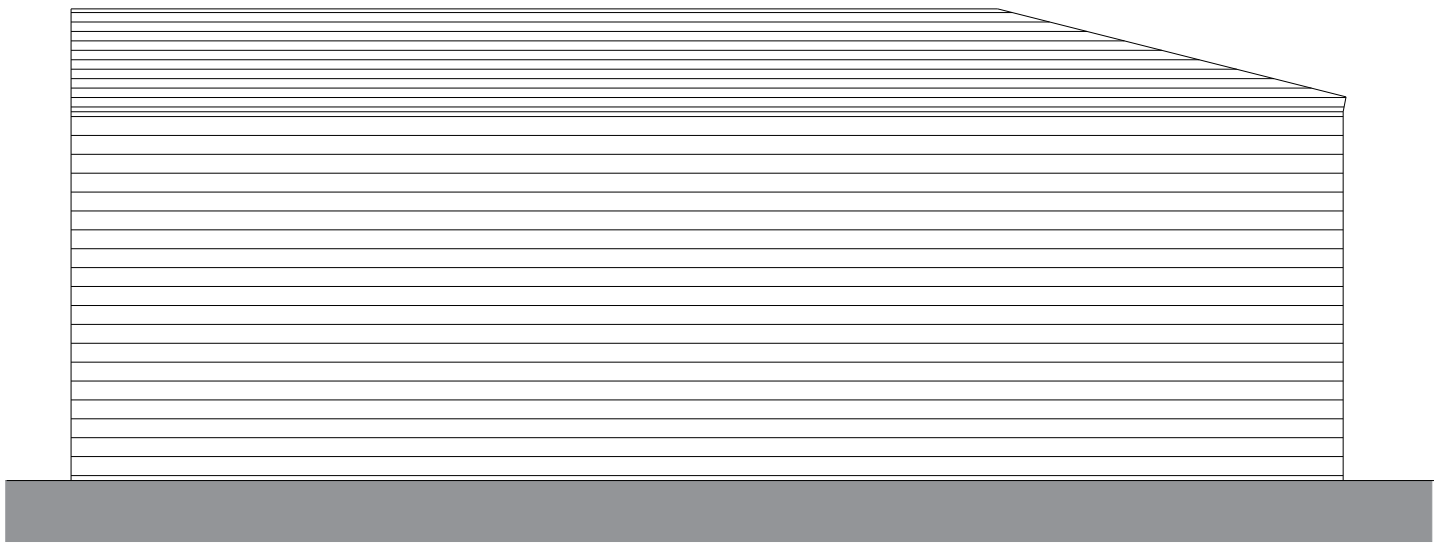


SIDE



REAR

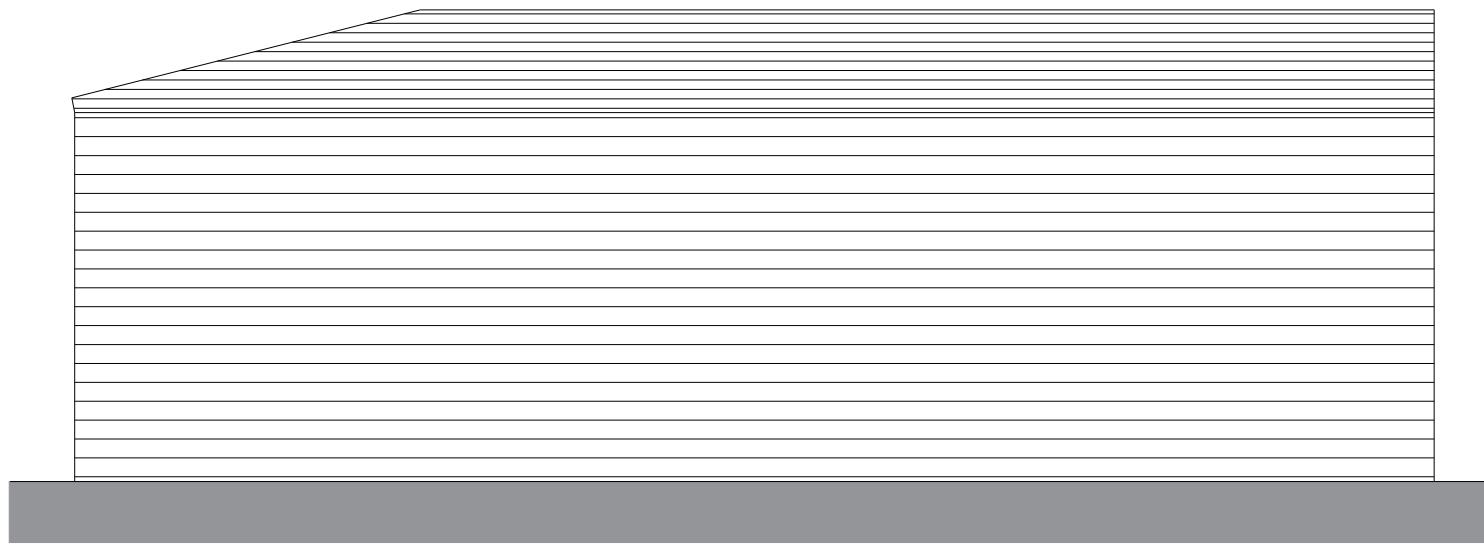

SIDE

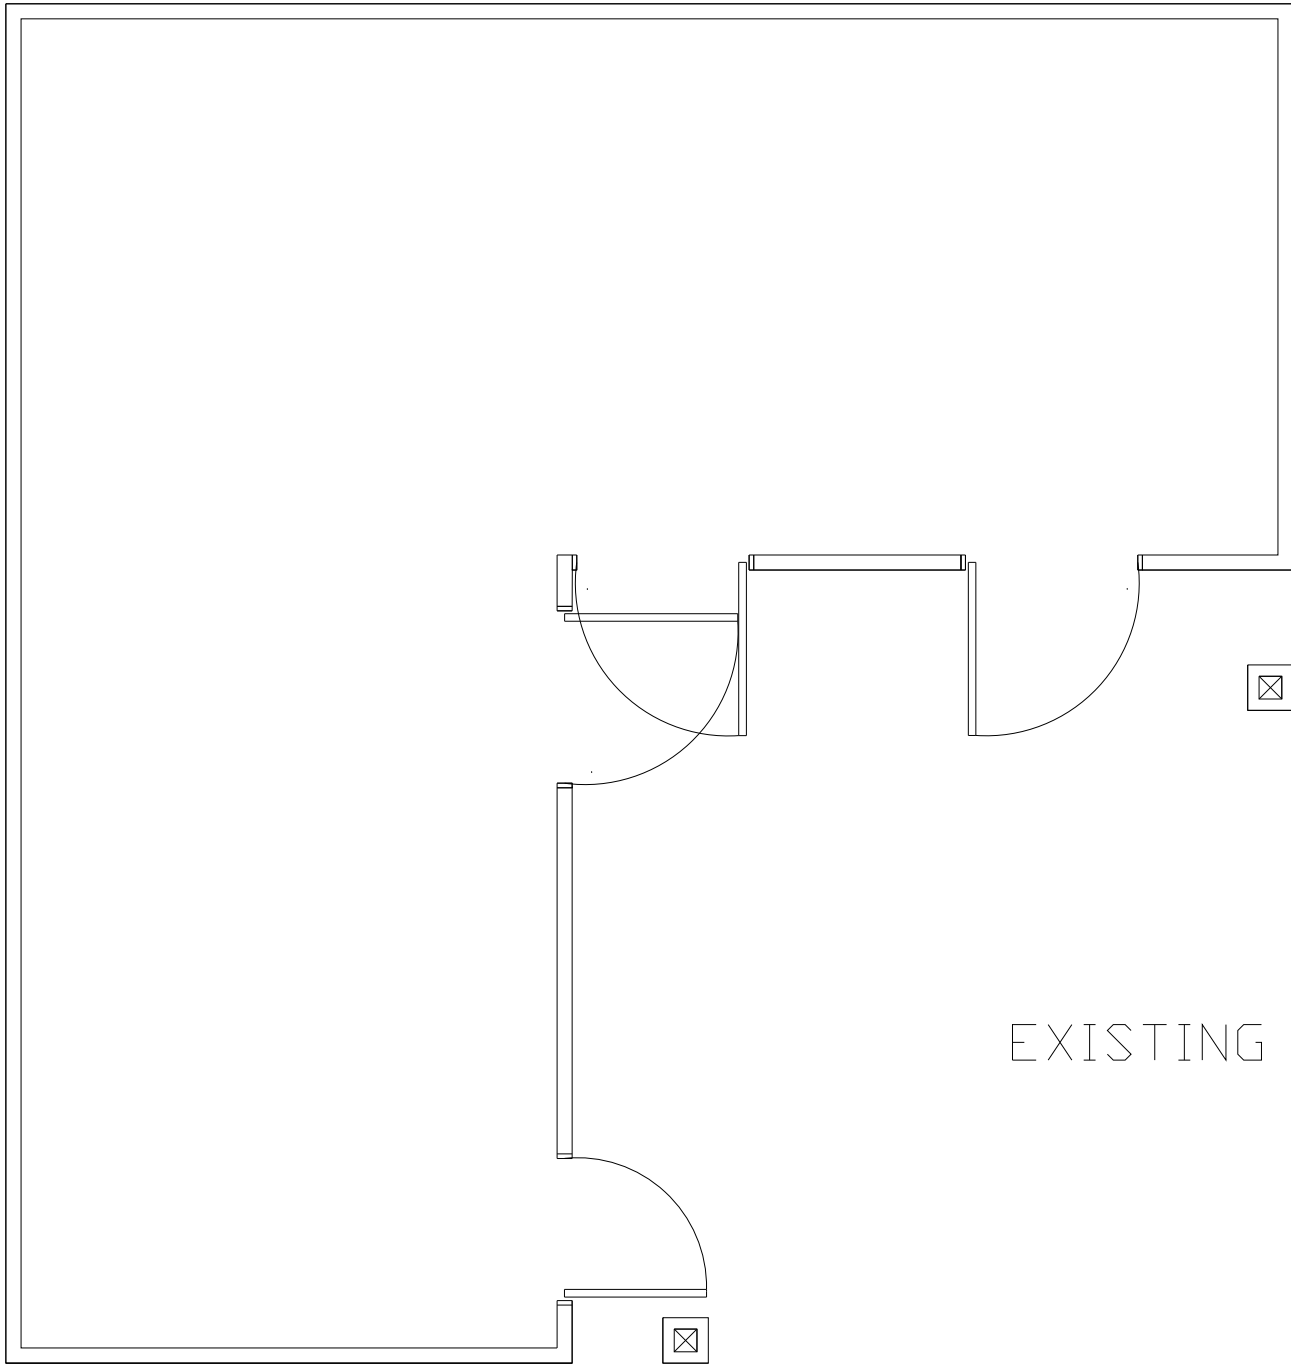

EXISTING FLOOR PLAN



Drawing title	Plot 10 - Existing floor plans and elevations	
Project	Existing storage outbuilding	
Address	Allington Business Centre, Allington Lane, West End, eastleigh SO50 7DE	
Client		
Scales	1:50	
Date	December 2023	
Drawing Number:	GP/13/23	Rev
Architectural elements Imagion Designs Ltd La Courbe, Normandie, Normandie, France 27660 Tel: office 0033 234189911, mobile 0033 6 888339 email: imagiondesigns@imagion.fr Engineering: Company No. 1111111-1111111 Address: Suite 2, Rosehill 165, Lutterworth Road, Leicester, LE18 4DY © 2023 Imagion Designs Ltd. All rights reserved.		