




EXISTING ELEVATIONS

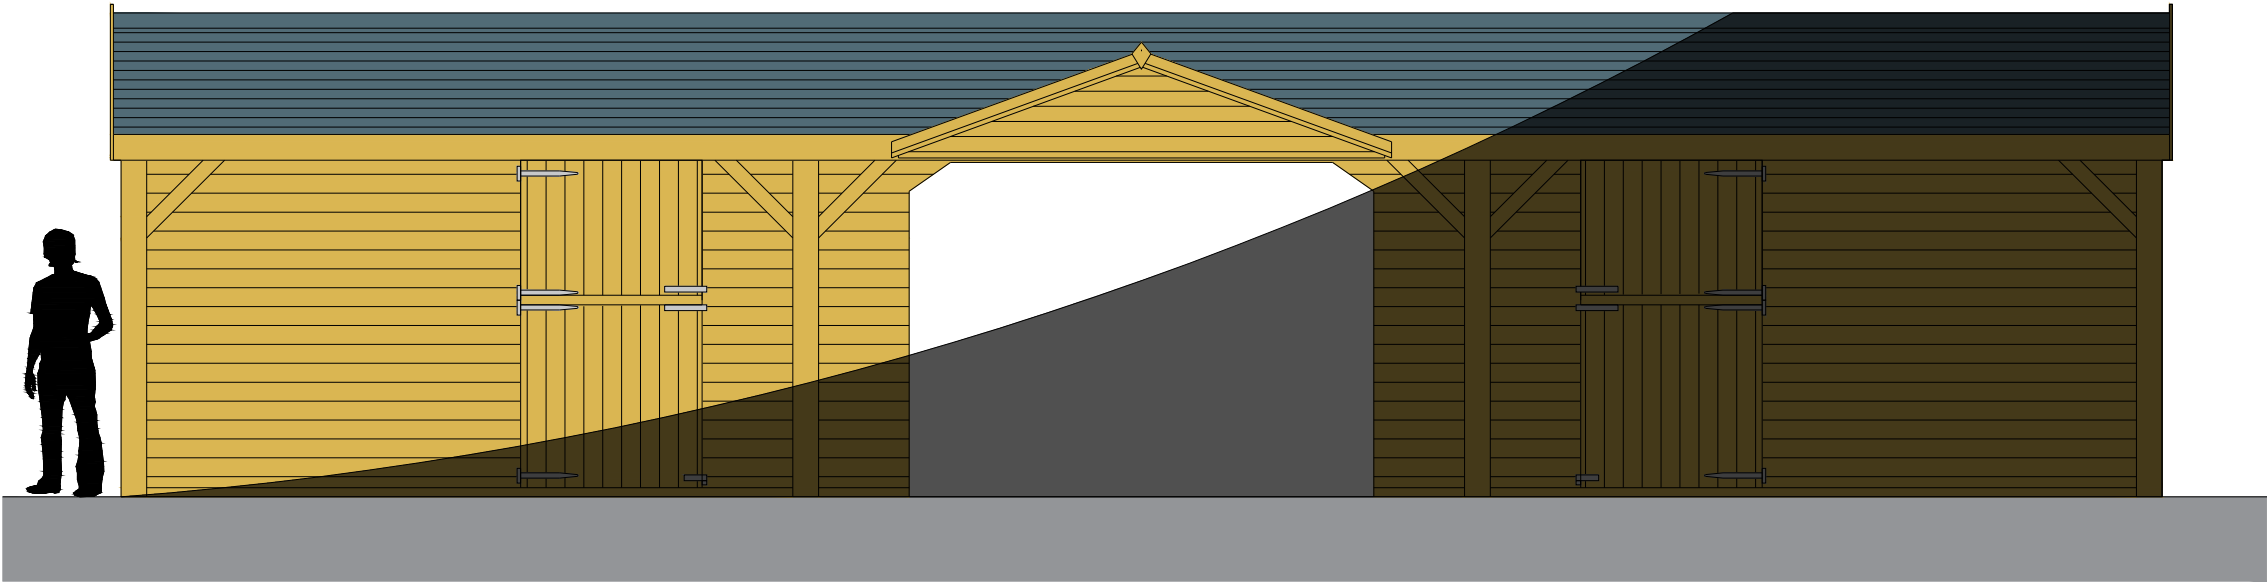


FRONT

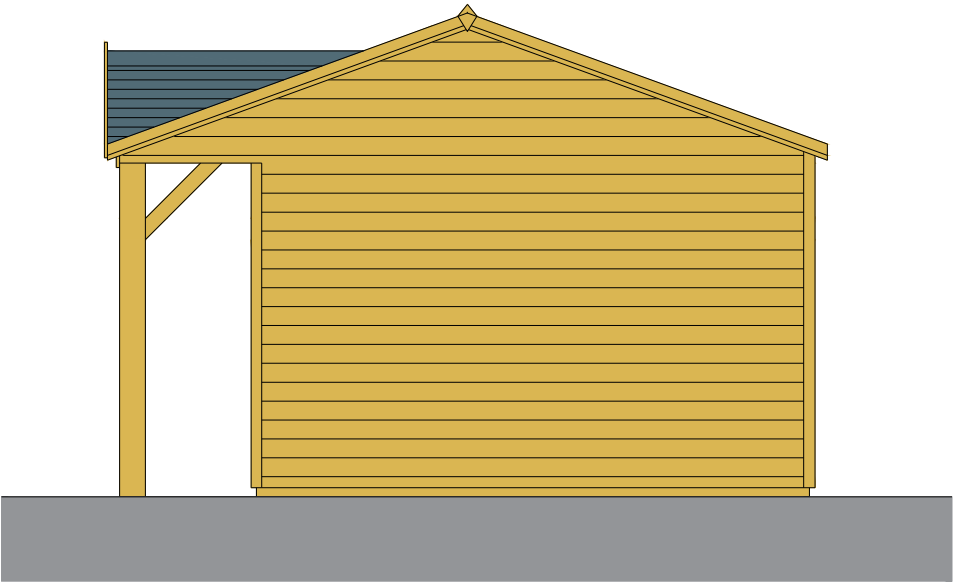


SIDE

 


REAR

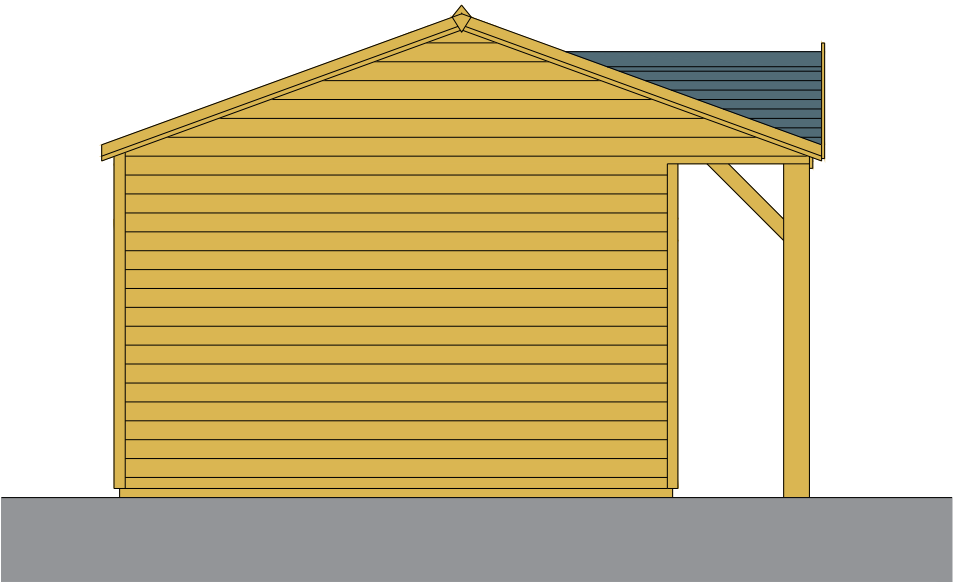

SIDE

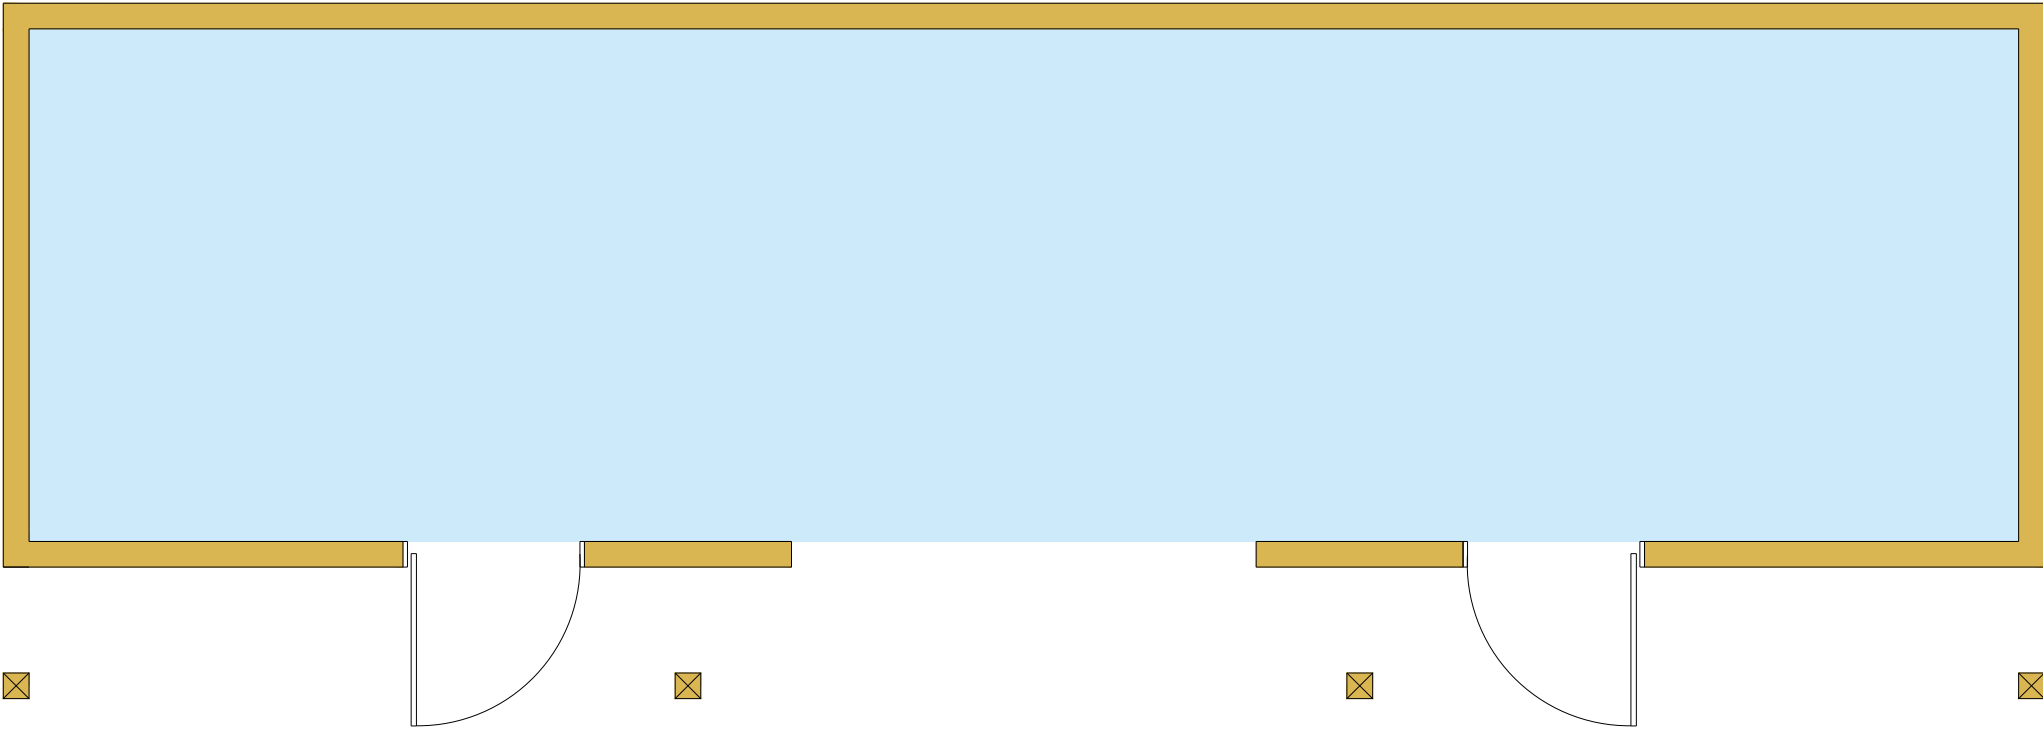


EXISTING FLOOR PLAN

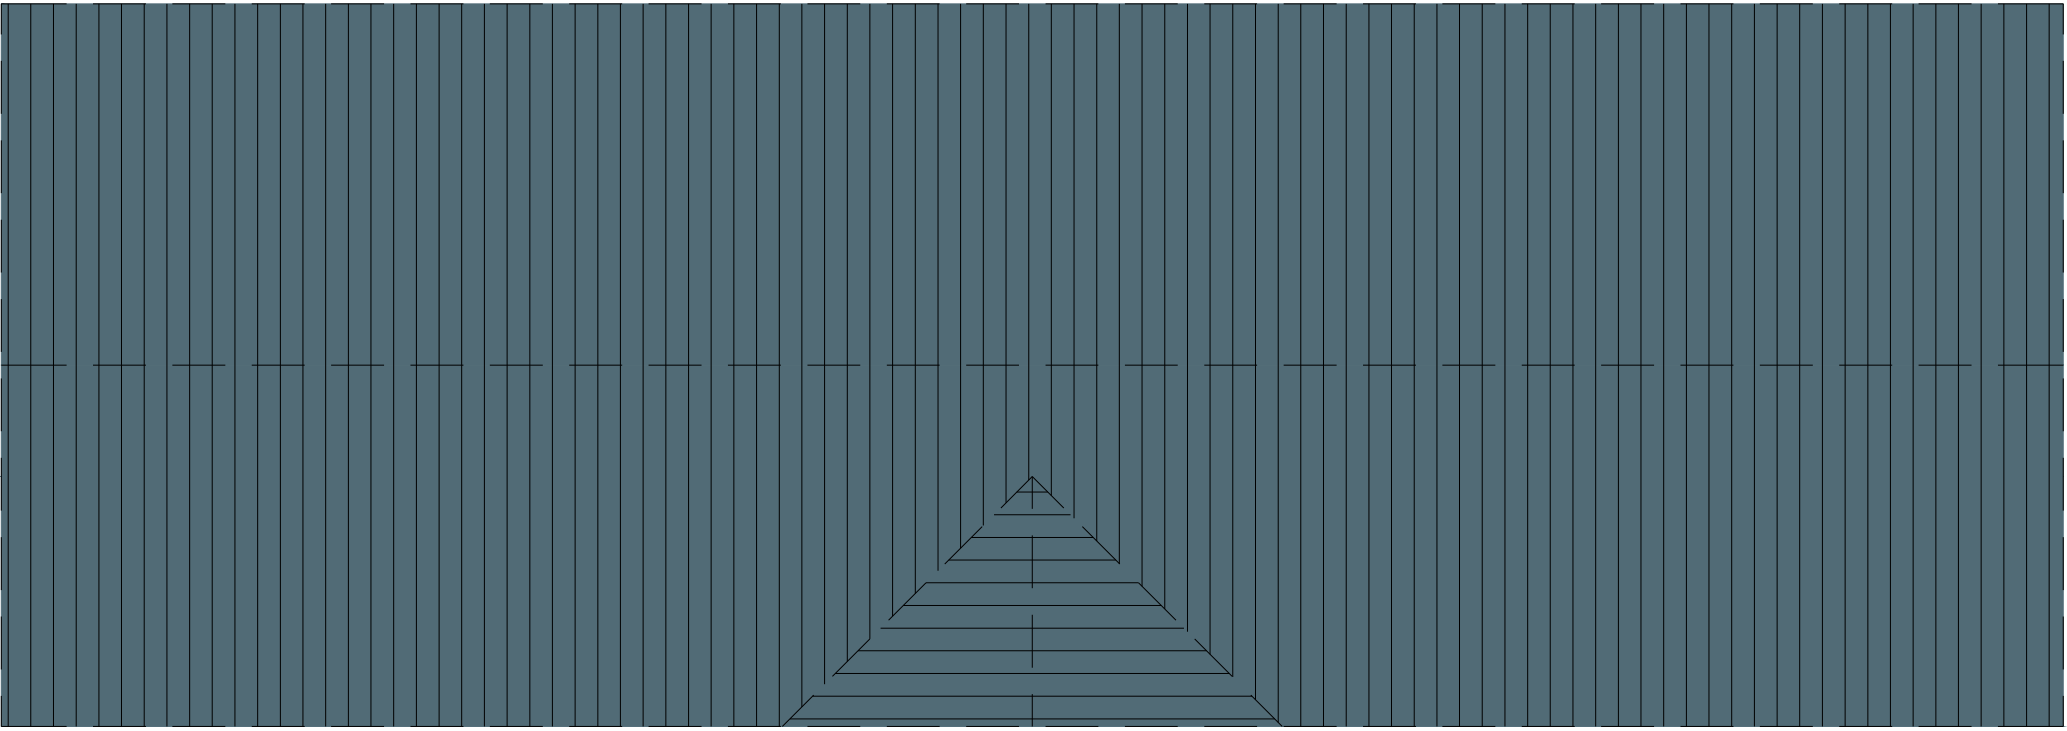

EXISTING ROOF PLAN

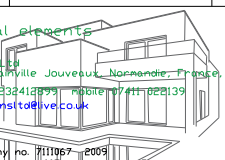

Drawing title	Plot 7 - Existing floor plans and elevations	
Project	Existing storage outbuilding	
Address	Allington Business Centre, Allington Lane, West End, easleigh SO50 7DE	
Client		
Scales	1:50	
Date	December 2023	
Drawing Number:	GP/21/23	Rev
Architectural drawings Imagon Design Ltd La Courne, Montigny Jouvet, Normandie, France, 27260 Tel: office 0333 33418997 Registered architect 0000339 email: imagondesign@imagondesign.co.uk  Registered Company No. 811187-0001 Address: Suite 2, 2000-2001, Leicester Road, Leicester, LE8 4DT © 2023 Imagon Design Ltd. All rights reserved.		