




EXISTING ELEVATIONS

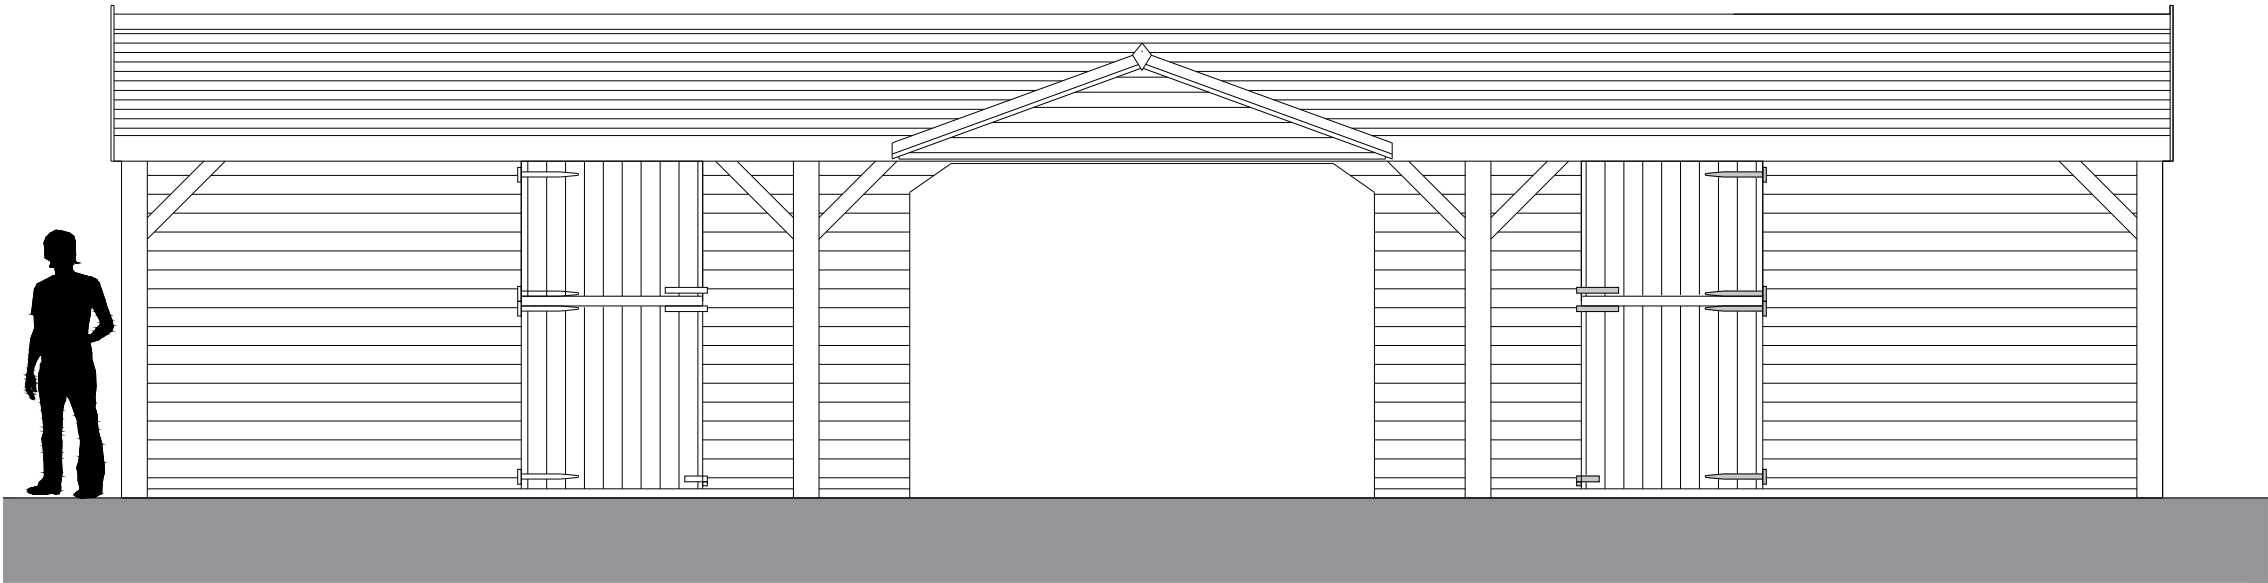


FRONT

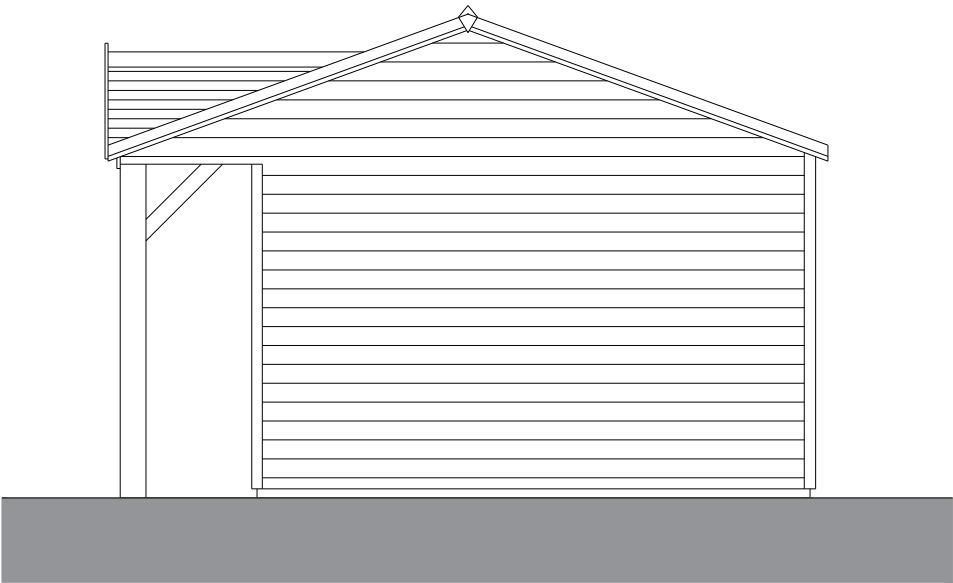


SIDE

 


REAR

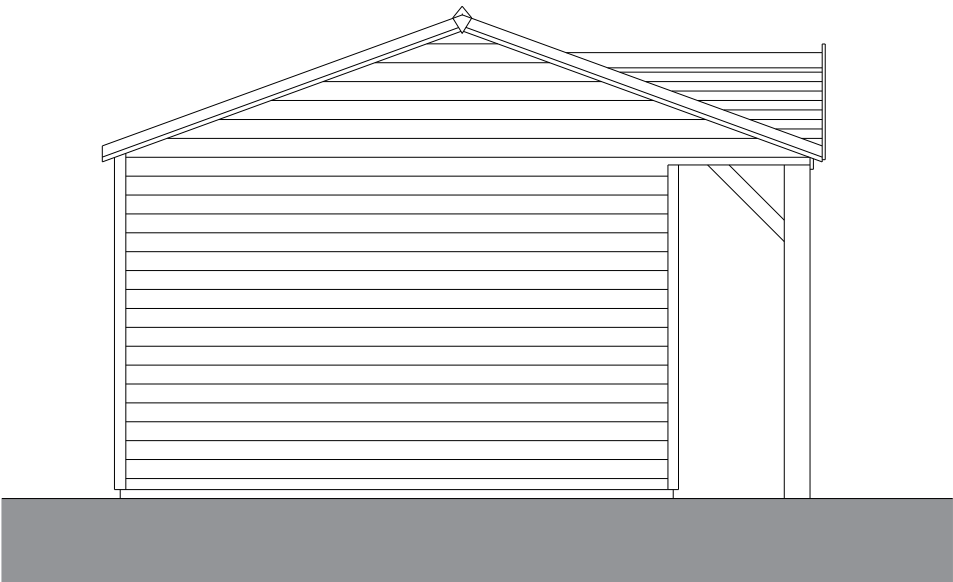

SIDE

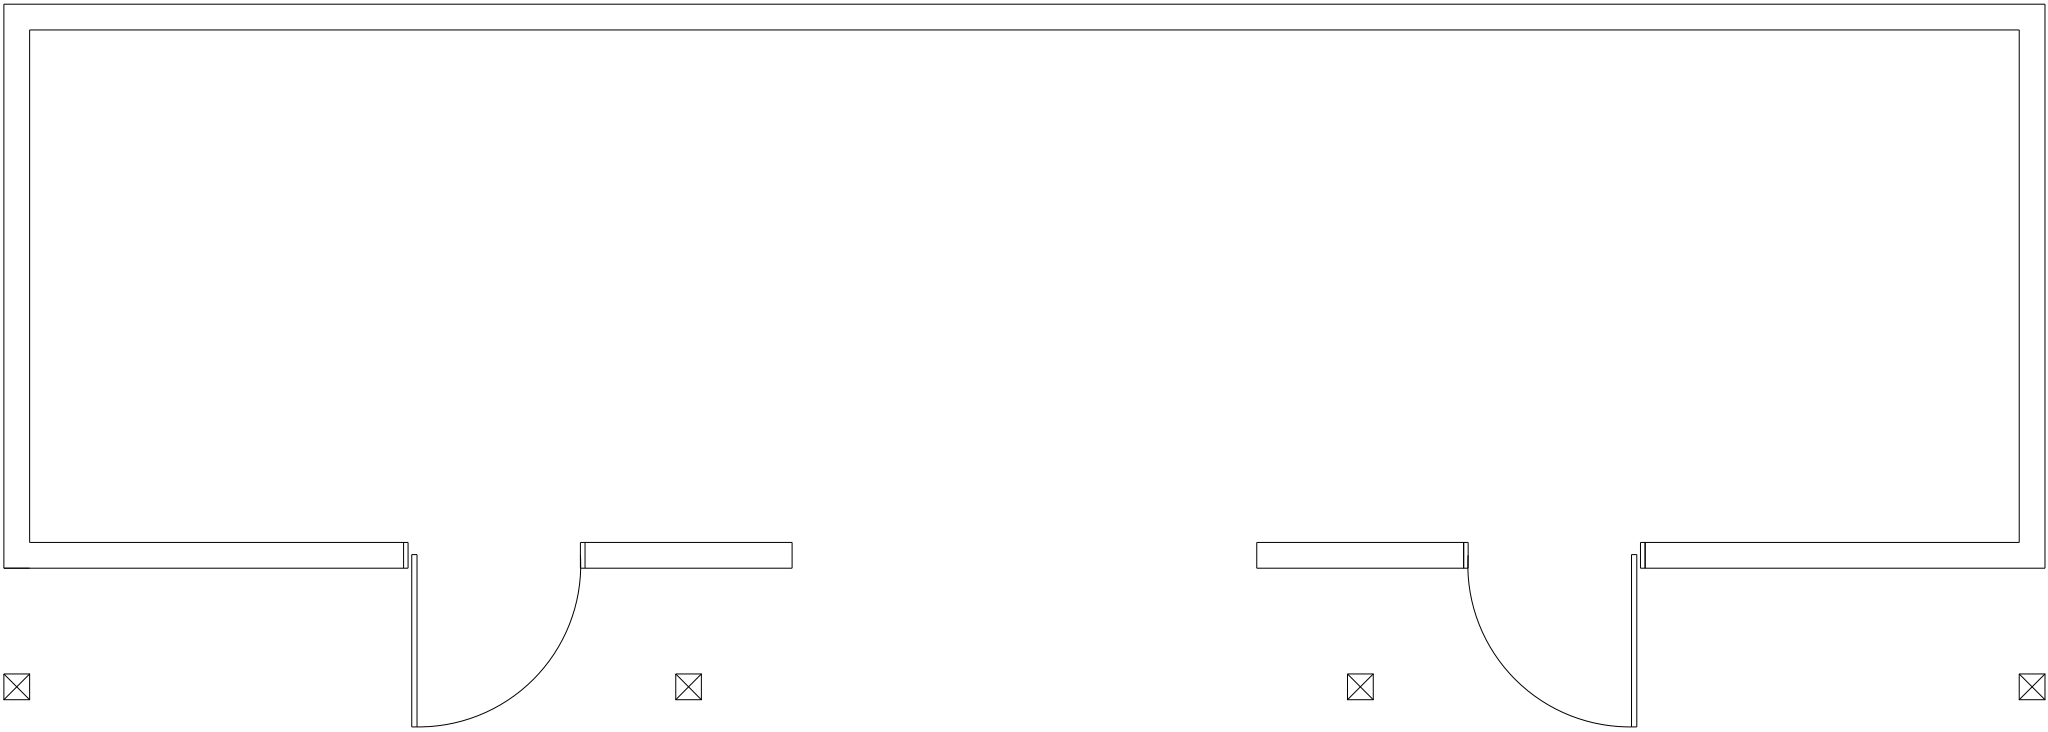


EXISTING FLOOR PLAN

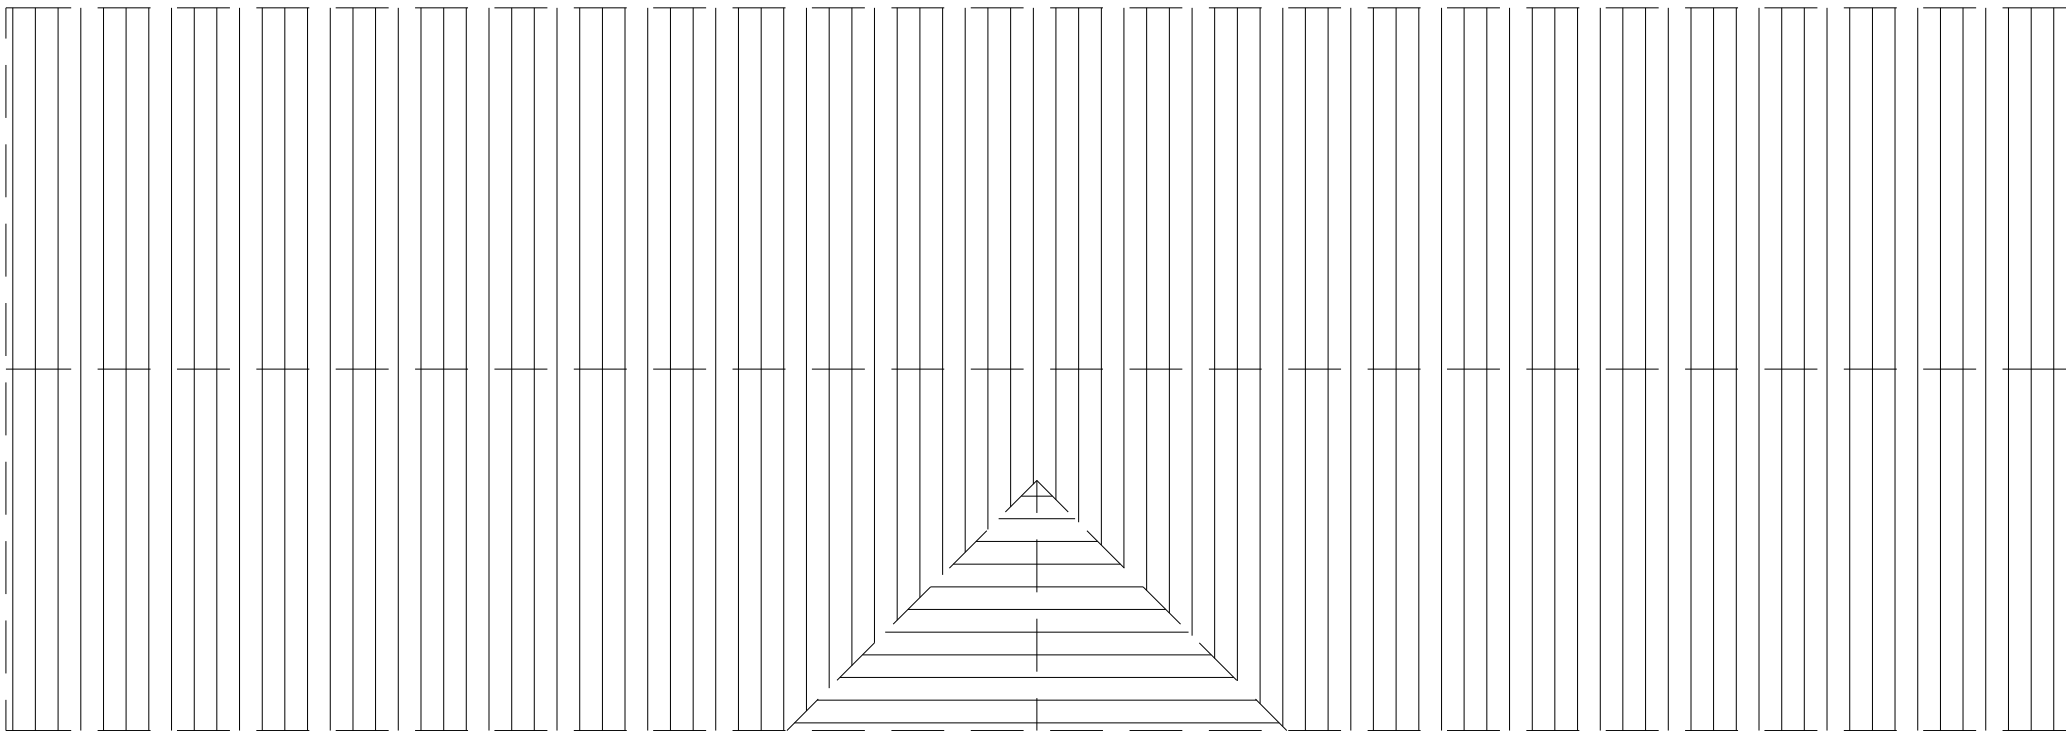

EXISTING ROOF PLAN

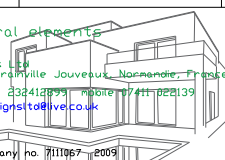

Drawing title	Plot 4 - Existing floor plans and elevations
Project	Existing storage outbuilding
Address	Allington Business Centre, Allington Lane, West End, eastleigh SO50 7DE
Client	
Scales	1:50
Date	December 2023
Drawing Number	GP/10/23 Rev
Architectural Agents Imagon Designs Ltd La Courneuve, Normandie, France 91260 Tel: office 0033 (0)341 6991 7027 email imagondesigns@orange.fr  Registered Company No. 311967-0001 Address: Suite 2, 10001165, Lutterworth Road, Leicester, LE18 4DY © 2023 Architectural Agents Ltd	