



EXISTING ELEVATIONS

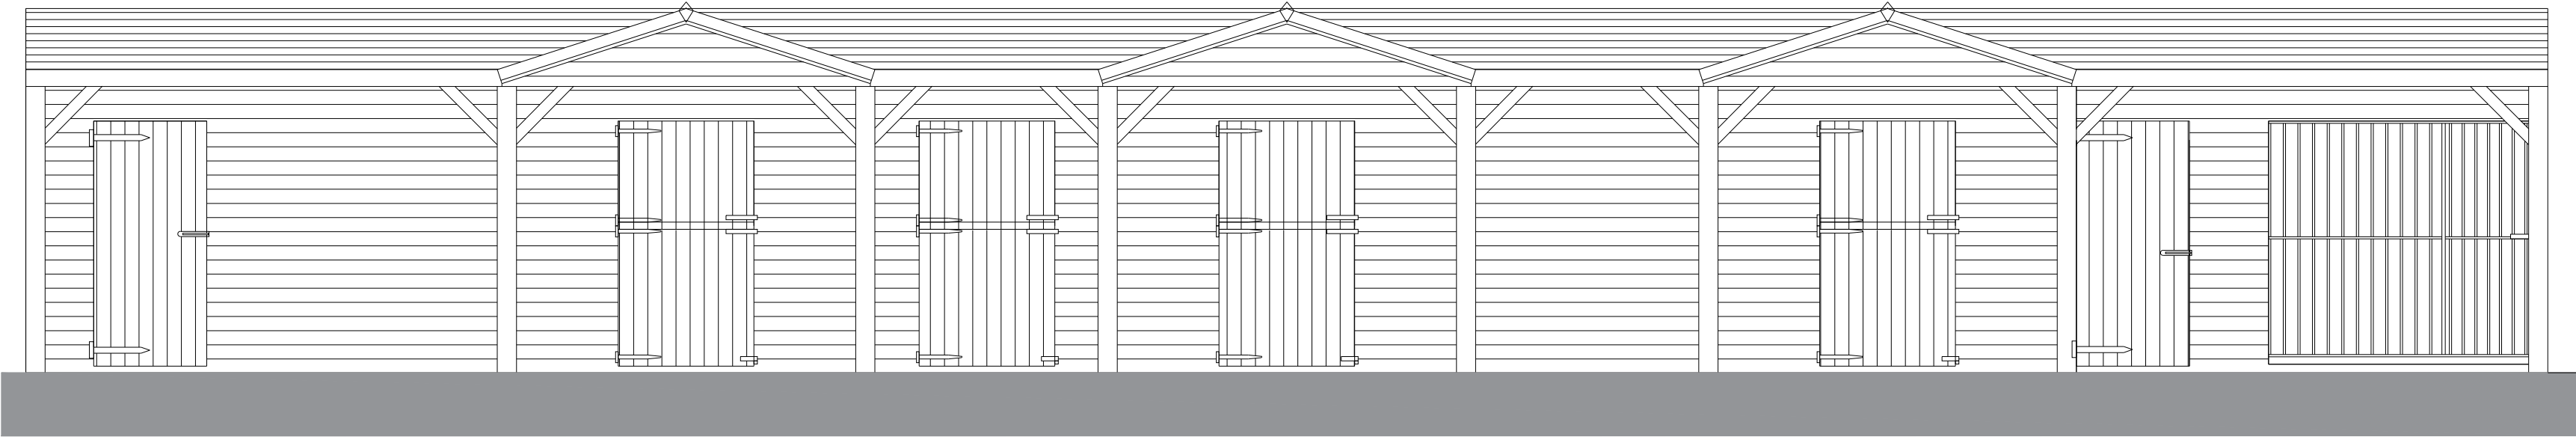


FRONT

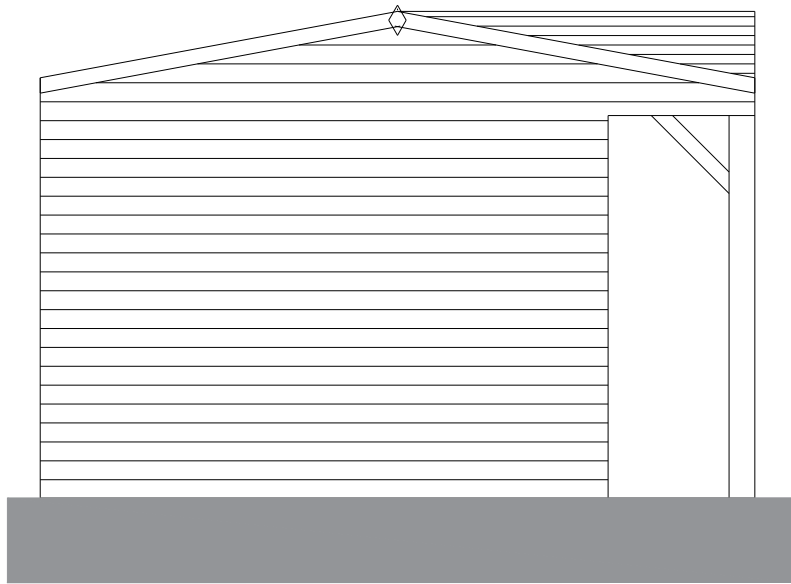


SIDE



REAR

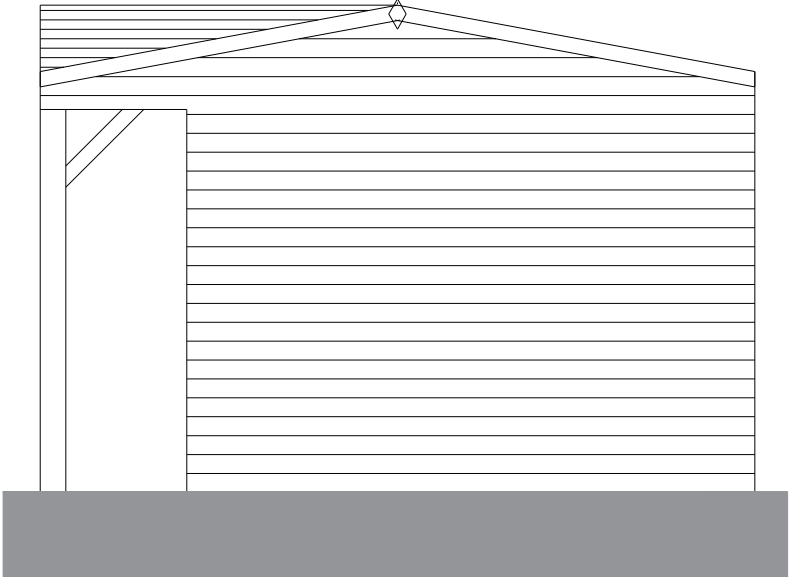

SIDE

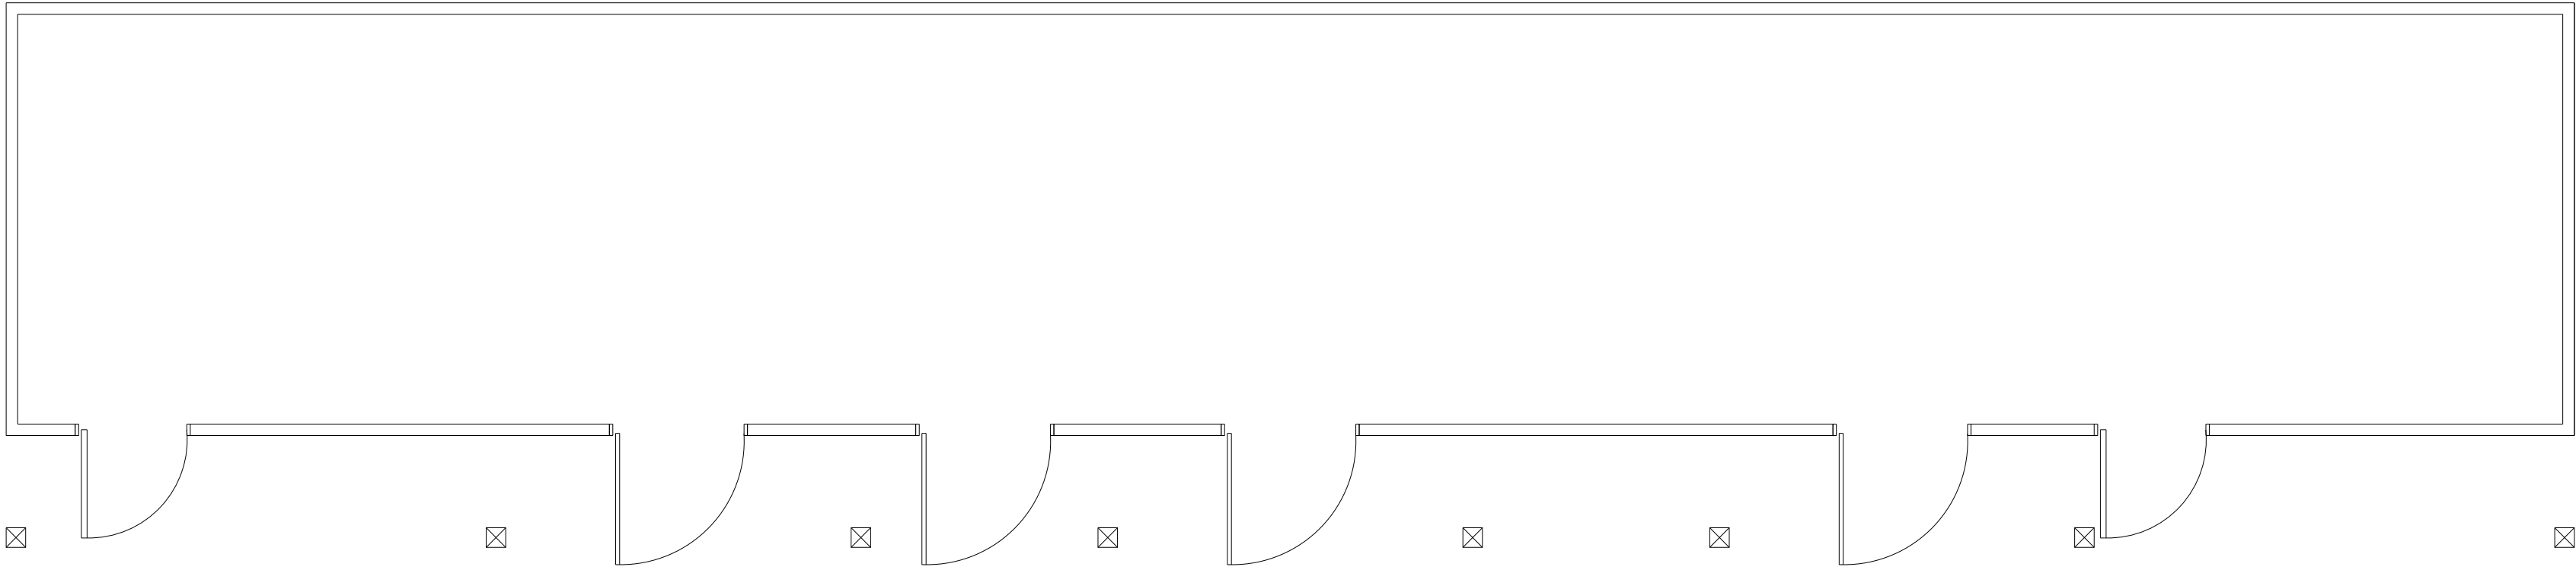

EXISTING FLOOR PLAN



Drawing title	Plot 3 - Existing floor plans and elevations	
Project	Existing storage outbuilding	
Address	Allington Business Centre, Allington Lane, West End, eastleigh SO50 7DE	
Client		
Scales	1:50	
Date	December 2023	
Drawing Number	GP/07/23	Rev
Architectural  Ingen Design Ltd 18 La Courneuve, Route de la Nouvelle-France, 27260 Tel: office 0033 (0)341899111 / 0033 (0)341899139 email ingen@ingen-design.fr  Registered Company no 311567 - 2009 Address: Suite 2, Ruisseau de la Courneuve, 27260, France © Ingen Design Ltd 2023		