



EXISTING ELEVATIONS

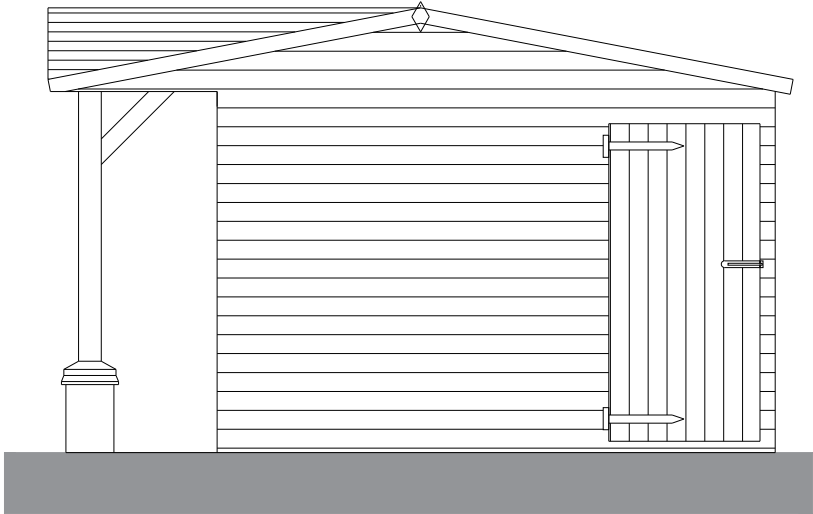


FRONT




SIDE

 

REAR

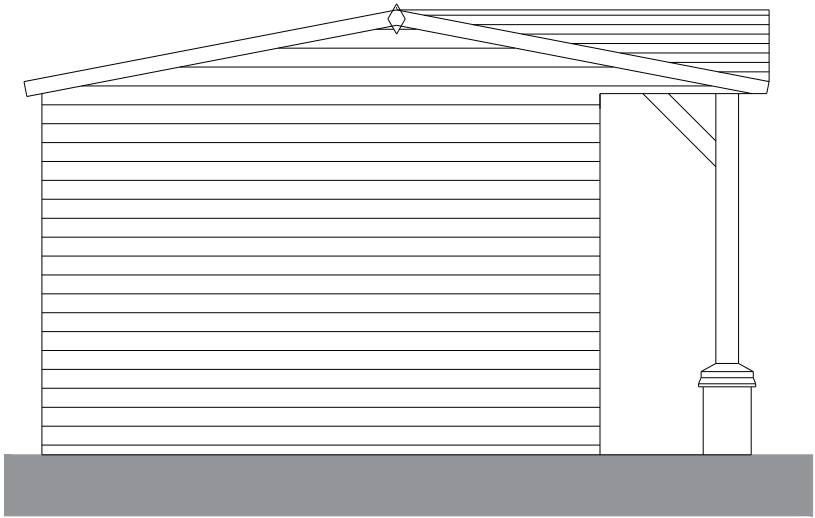

SIDE

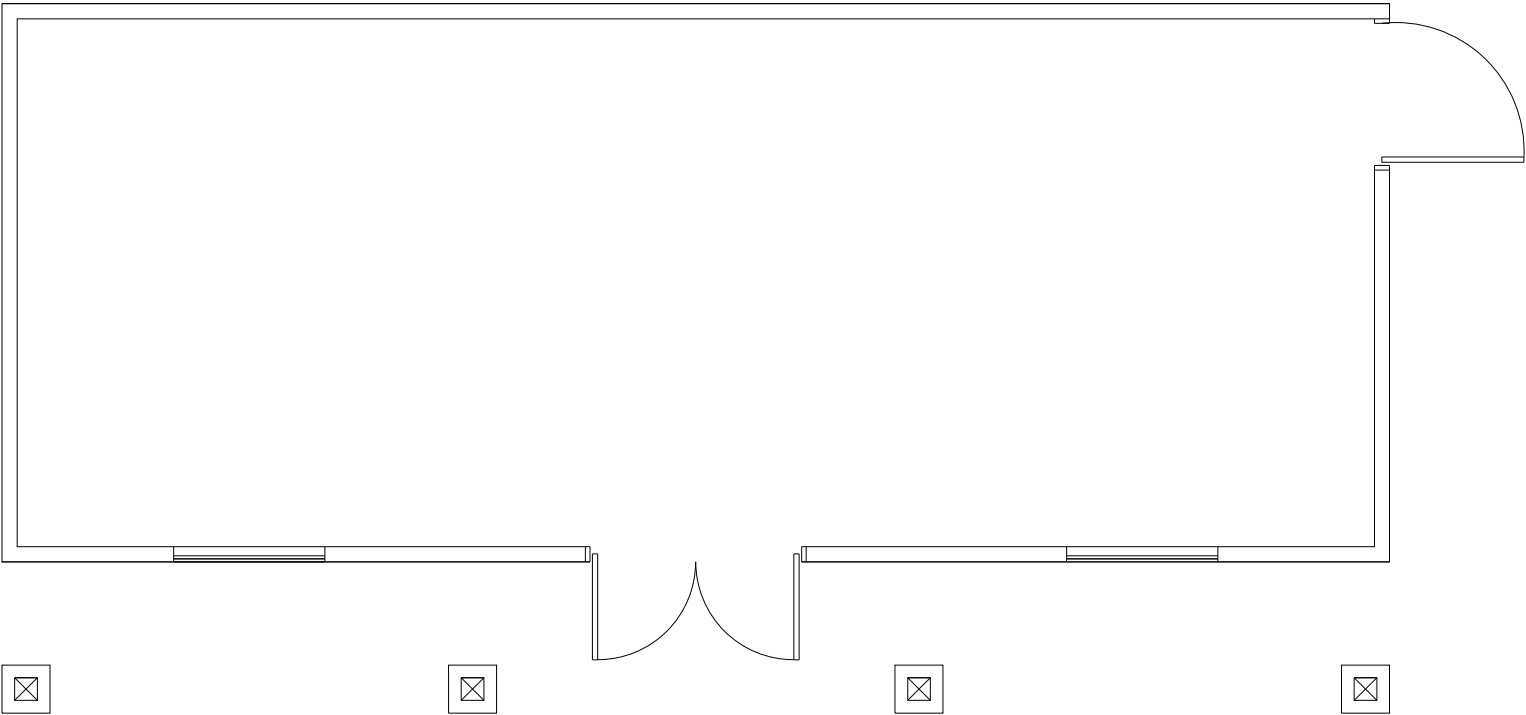

EXISTING FLOOR PLAN



Drawing title	Plot 10 - Existing floor plans and elevations	
Project	Existing outbuilding	
Address	Allington Business Centre, Allington Lane, West End, eastleigh SO50 7DE	
Client		
Scales	1:50	
Date	December 2023	
Drawing Number:	GP/14/23	Rev
Architectural elements Imageon Designs Ltd La Courneille, Montigny-Jouvet, Normandie, France 27260 Tel: of fice 0033 3384188991 mobile 07411 988139 email: imageondesigns@live.co.uk Registered Company No. 1111867 - 2009 Address Suite 2, Rosehill 169 Lutterworth Road, Leicester, LE18 4DT Copyright reserved by Imageon Designs Ltd		