




EXISTING ELEVATIONS

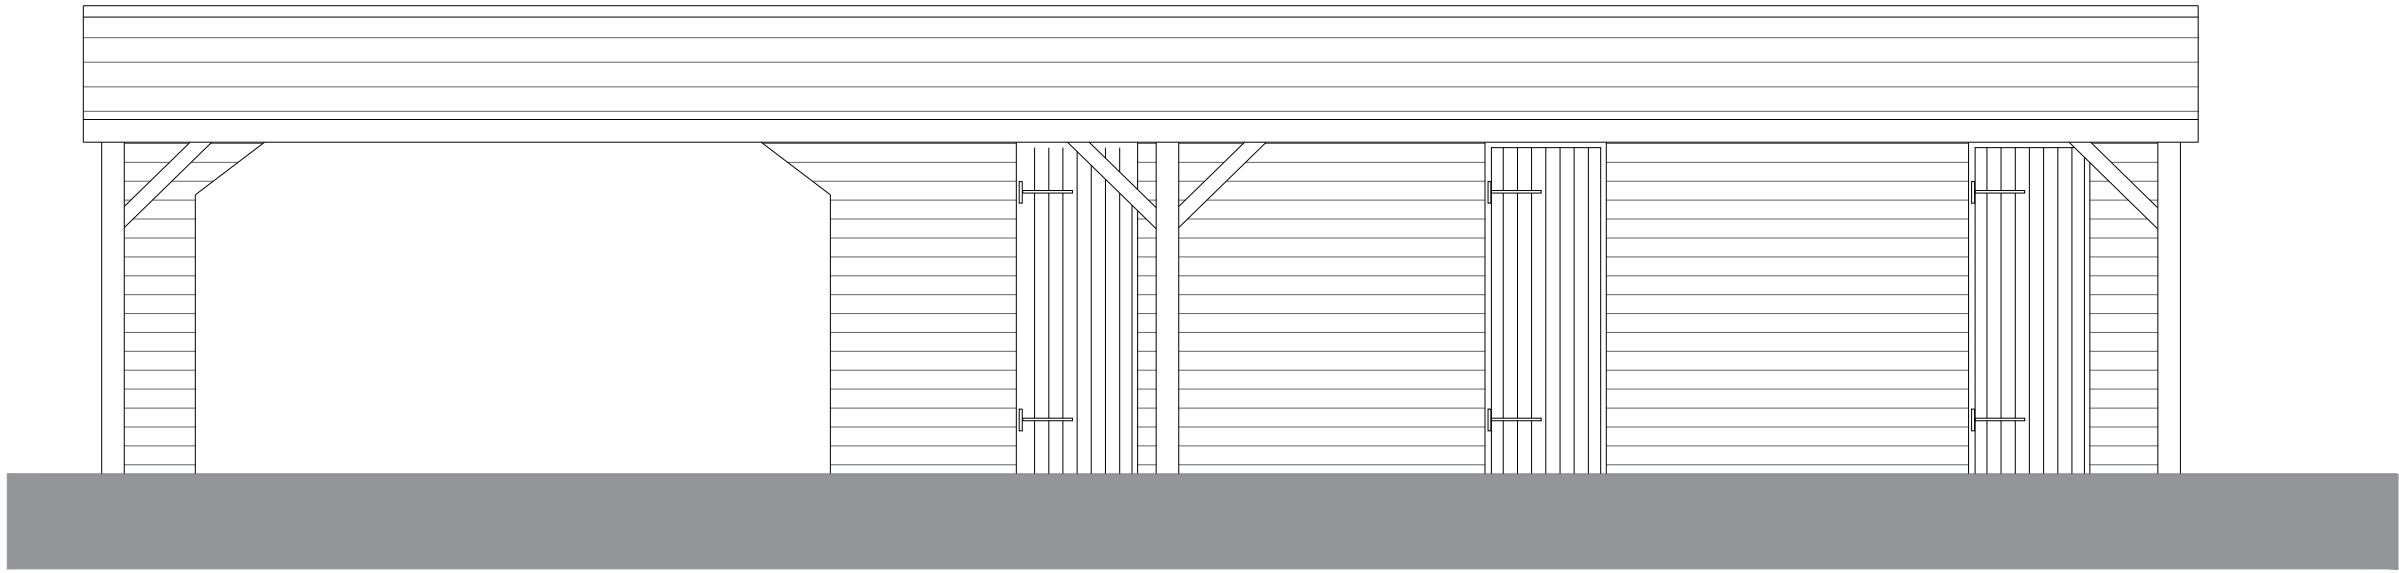

FRONT

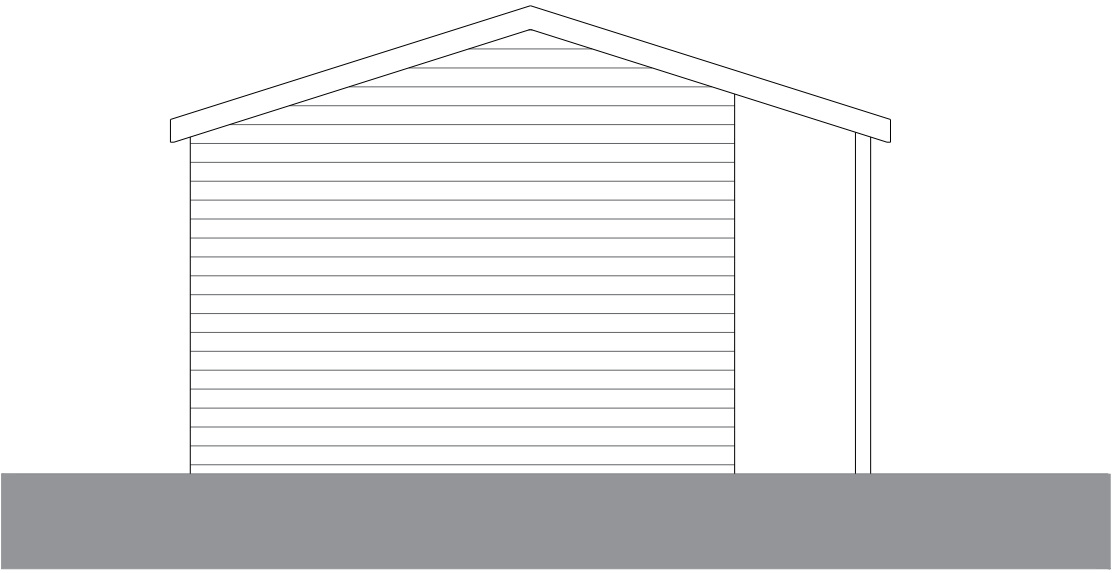


SIDE

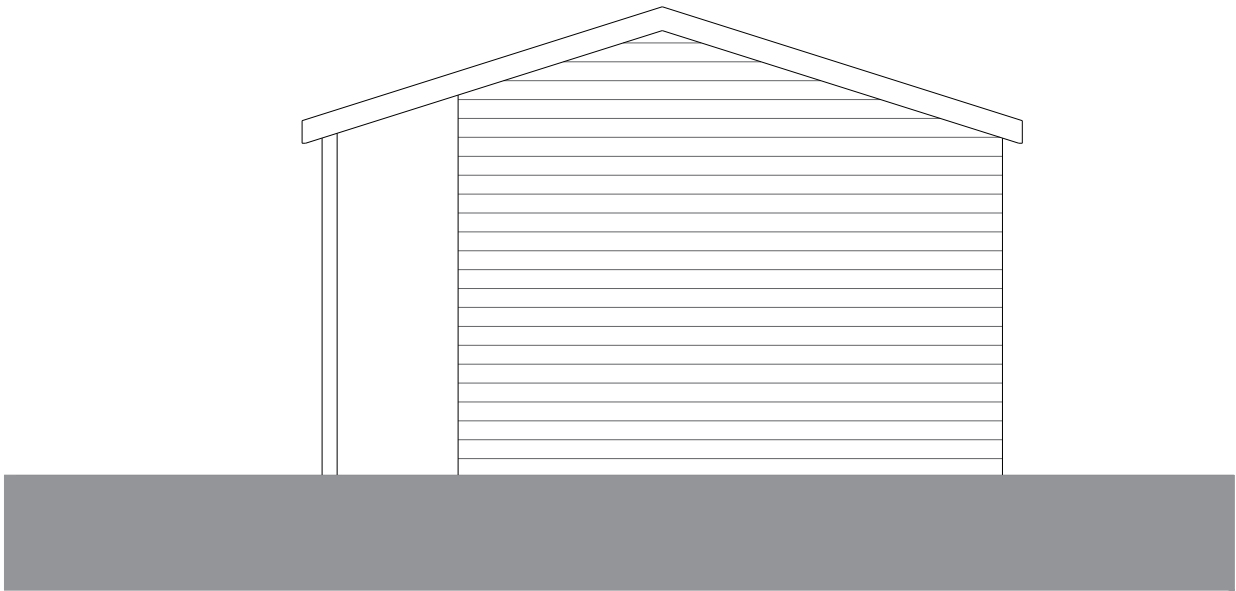

REAR




SIDE

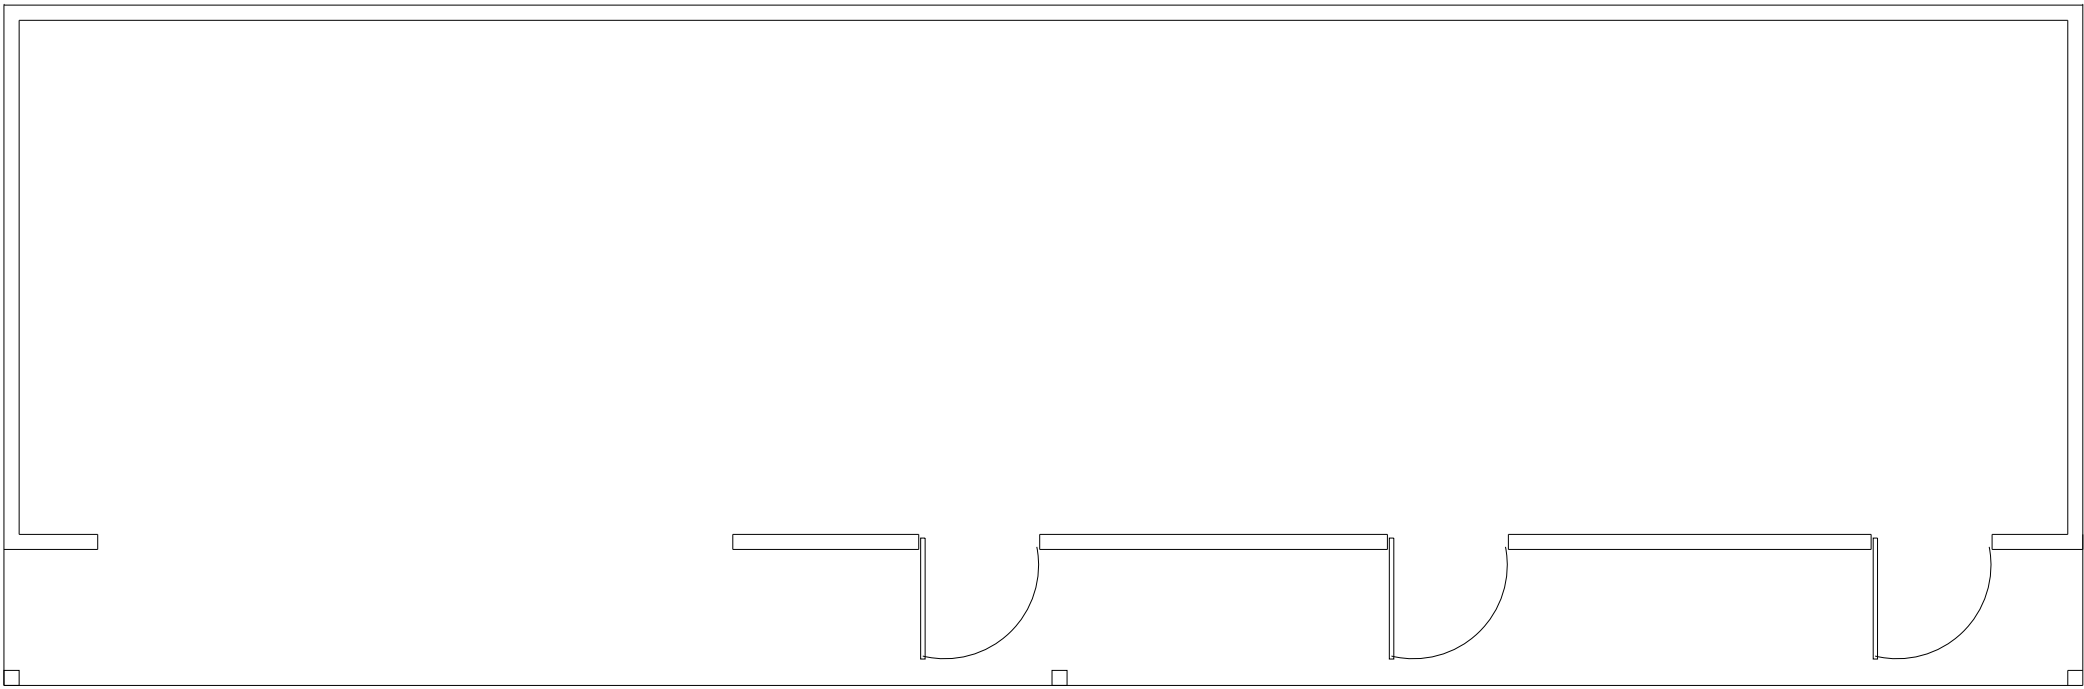

EXISTING FLOOR PLAN

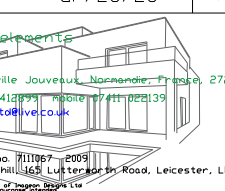

|   |                                                                         |     |
|---|-------------------------------------------------------------------------|-----|
| Drawing title   | Plot 5 - Existing floor plans and elevations                            |     |
| Project   | Existing storage outbuilding                                            |     |
| Address   | Allington Business Centre, Allington Lane, West End, eastleigh SO50 7DE |     |
| Client   |                                                                         |     |
| Scales   | 1:50                                                                    |     |
| Date   | December 2023                                                           |     |
| Drawing Number   | GP/23/23                                                                | Rev |
| <div>Architectural presents</div> <div>Image Design Ltd<br/>La Courne, Northgate, Bourne, Lincolnshire, LN41 2JH<br/>Tel: office 0533 824428, mobile 0779 000033<br/>email: image@image-design.co.uk</div> <div>Registered Company No. 711867 - 2015<br/>Address: 101-103, The Quadrant, Leicester, LE1 4D7<br/>© 2023 Image Design Ltd</div> |                                                                         |     |