


- NOTES
- © Copyright Reserved
1.

This drawing is the copyright of **NA PALMER DESIGN LTD.** It may not be copied, altered or reproduced in any way whatsoever neither passed to a third party without their written authority.
2.

Diminensions to be checked on site prior to commencing any work. Any discrepancies should be reported to the project architect immediately.
3.

Listed dimensions must be assumed approximate and checked on site.
4.

If in doubt ask.

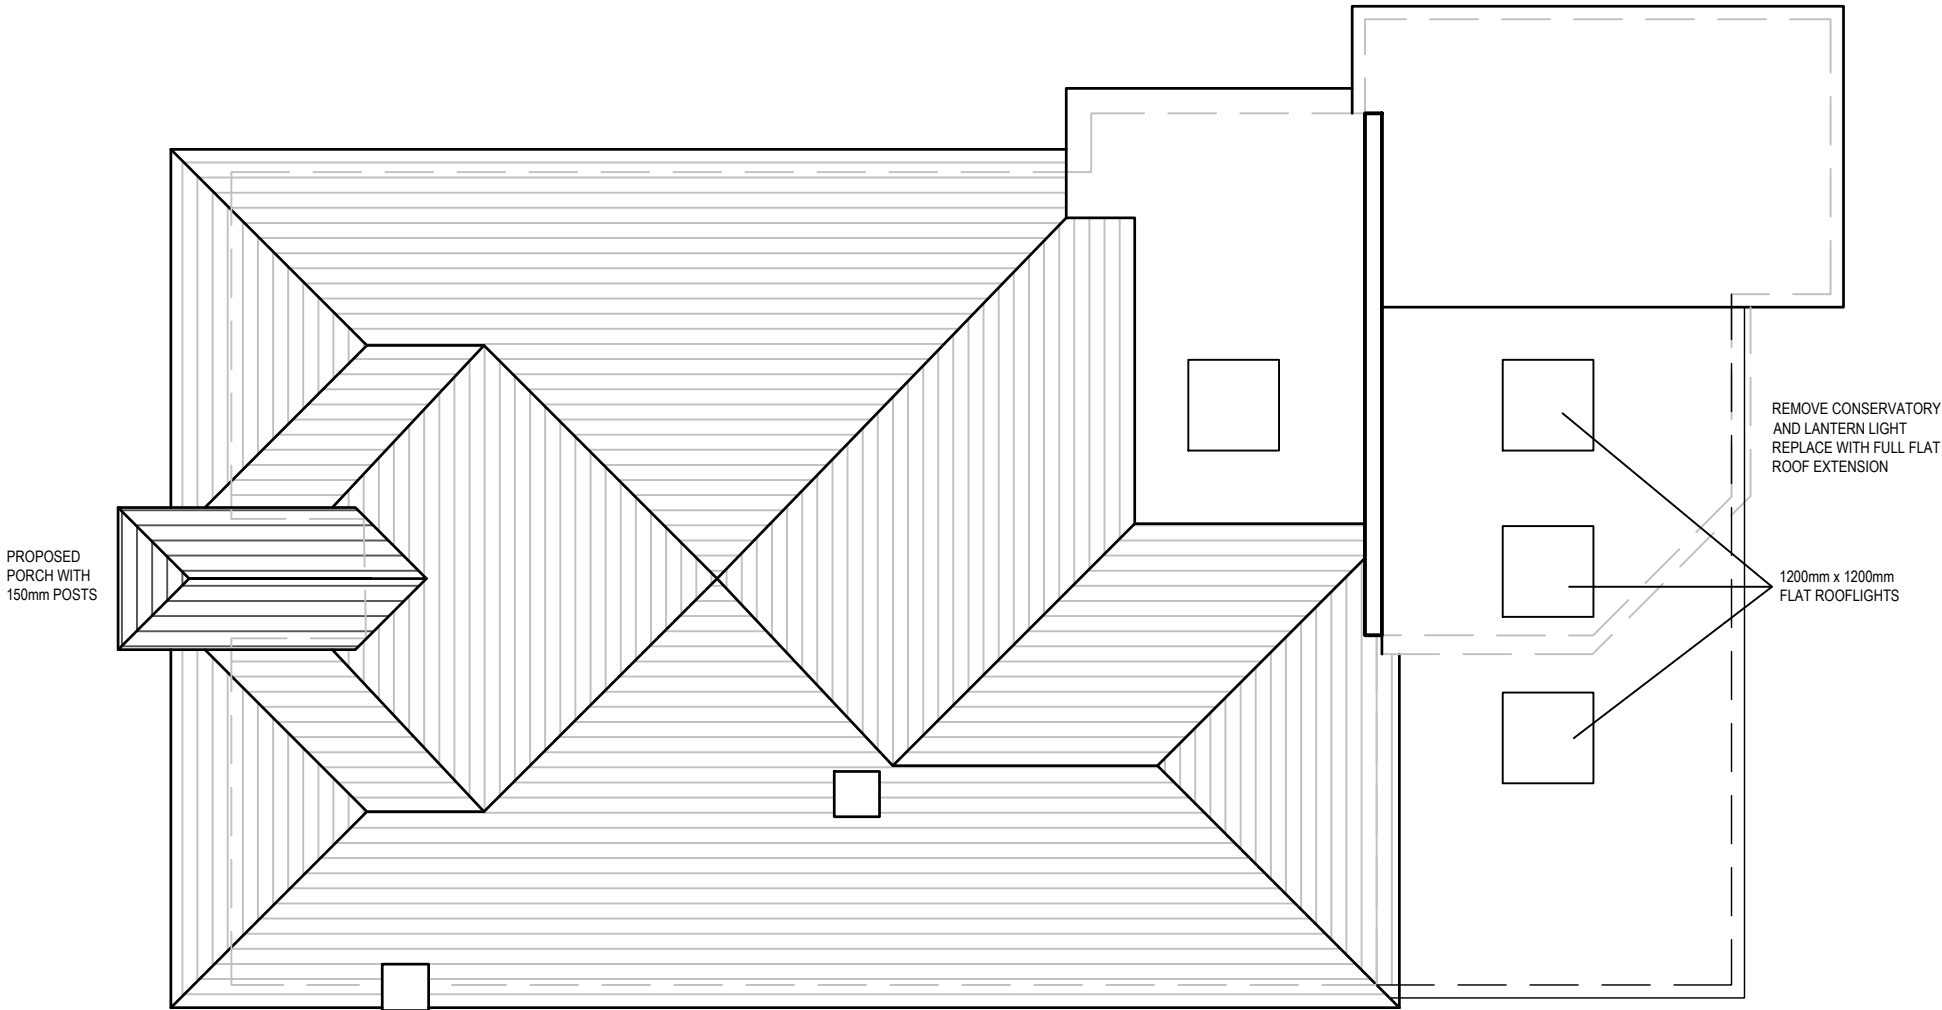

rev.	description	date	by	ch
	drawing status: PLANNING			




**NA PALMER
DESIGN LTD**

NA PALMER DESIGN LTD
M: 07360109434 E: neil@dyerarch.co.uk

client
MR N COLE

project
PROPOSED EXTENSION
27 OAKWOOD ROAD
CHANDLERS FORD
EASTLEIGH SO53 1LW

drawing
PROPOSED
ROOF PLAN

 

drawn	scale	checked	date
NAP	1:100@A3		JAN 24
drawing No.	revision		
10546-PL-07	A		