


1.
- This drawing is the copyright of **NA PALMER DESIGN LTD**. It may not be copied, altered or reproduced in any way whatsoever neither passed to a third party without their written authority.
2.
- Diminensions to be checked on site prior to commencing any work. Any discrepancies should be reported to the project architect immediately.
3.
- Listed dimensions must be assumed approximate and checked on site.
4.
- If in doubt ask.

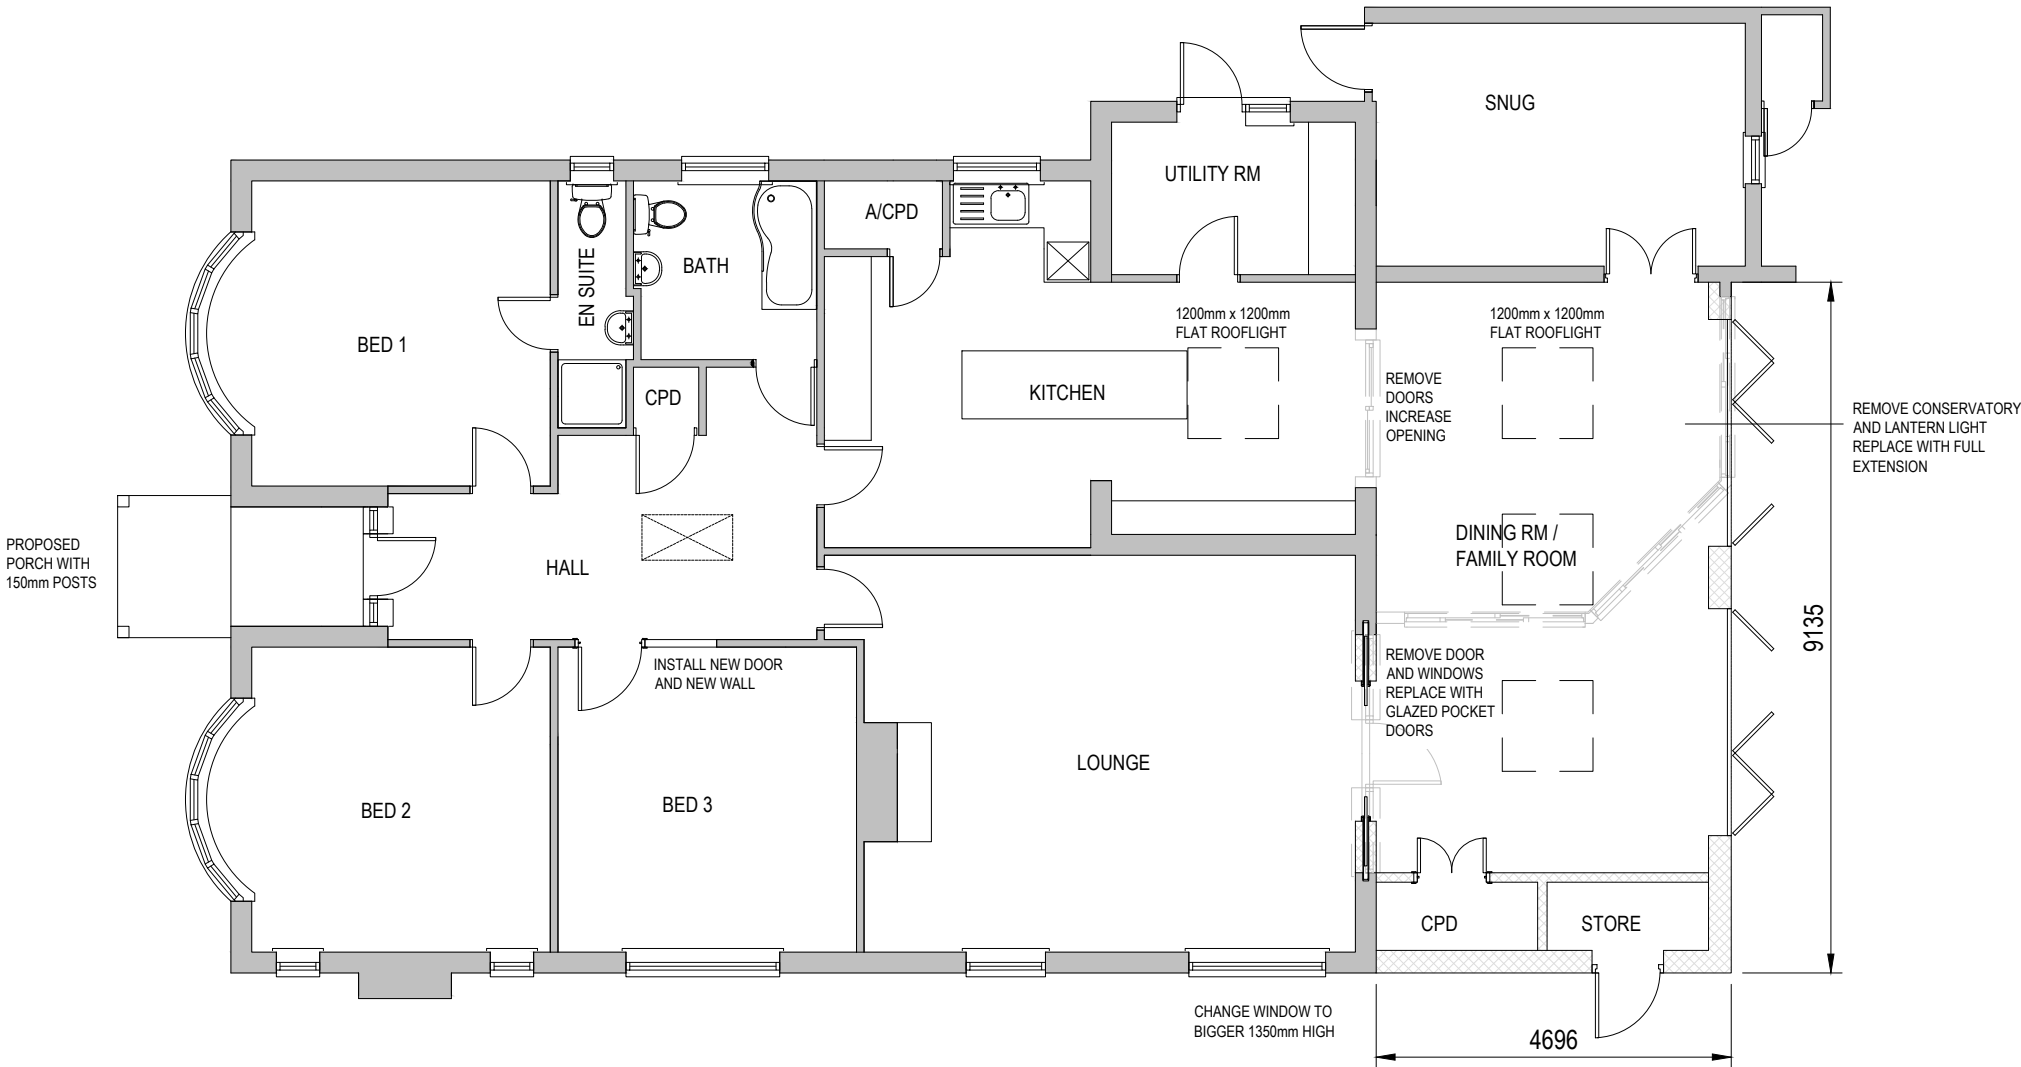

| rev. | description              | date | by | ch |
|------|--------------------------|------|----|----|
|      | drawing status: PLANNING |      |    |    |



**NA PALMER  
DESIGN LTD**

NA PALMER DESIGN LTD  
M: 07360109434 E: neil@dyerarch.co.uk

client  
MR N COLE

project  
PROPOSED EXTENSION  
27 OAKWOOD ROAD  
CHANDLERS FORD  
EASTLEIGH SO53 1LW

drawing  
PROPOSED  
FLOOR PLAN

| drawn       | scale    | checked | date   |
|-------------|----------|---------|--------|
| NAP         | 1:100@A3 |         | JAN 24 |
| drawing No. | revision |         |        |
| 10546-PL-06 | A        |         |        |

