





North-West (Front) Elevation - As Existing

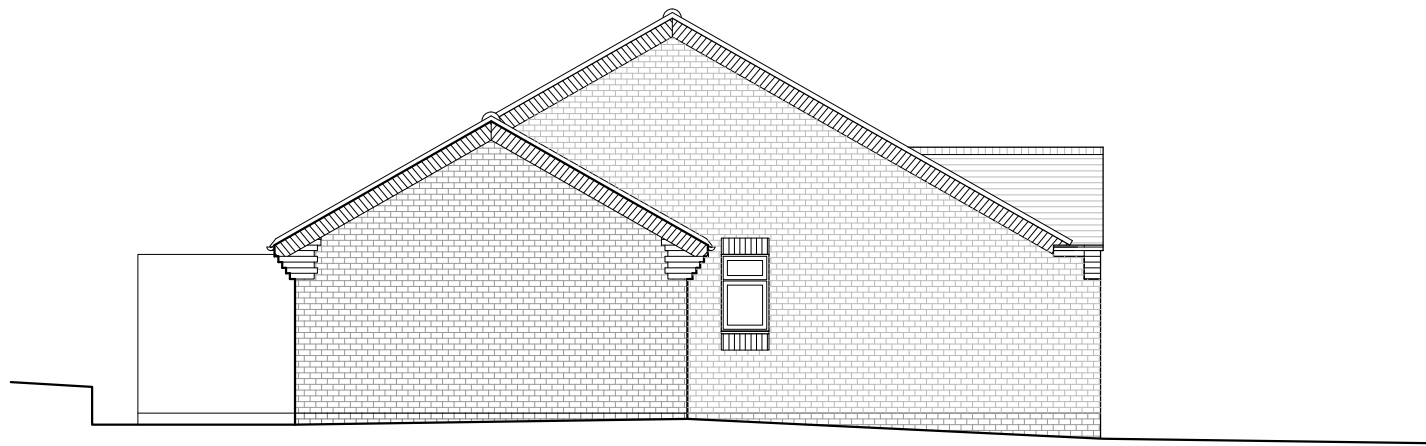


North-East (Side) Elevation - As Existing




South-East (Rear) Elevation - As Existing

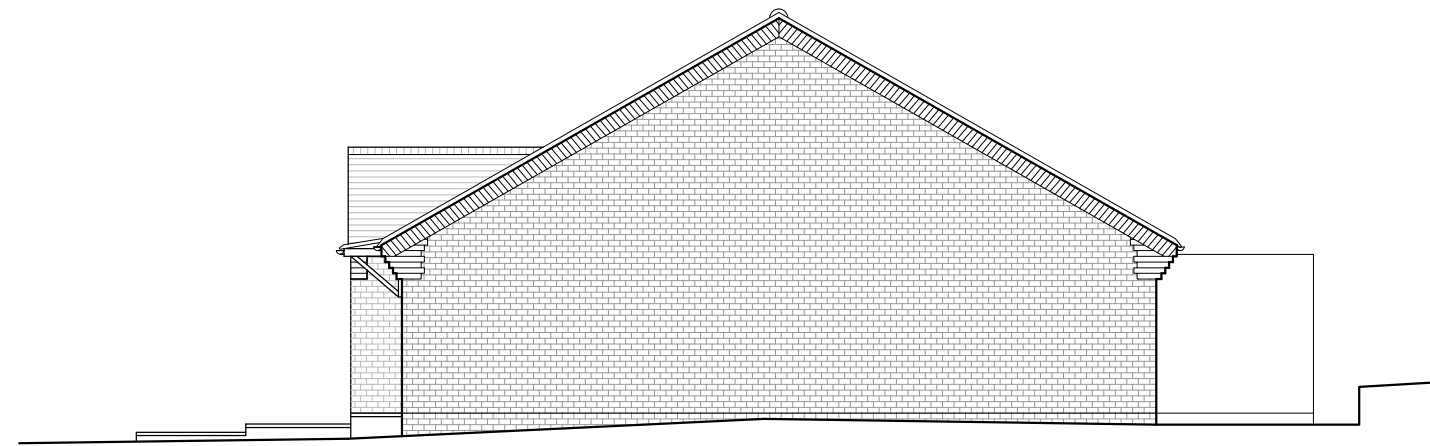

South-West (Side) Elevation - As Existing

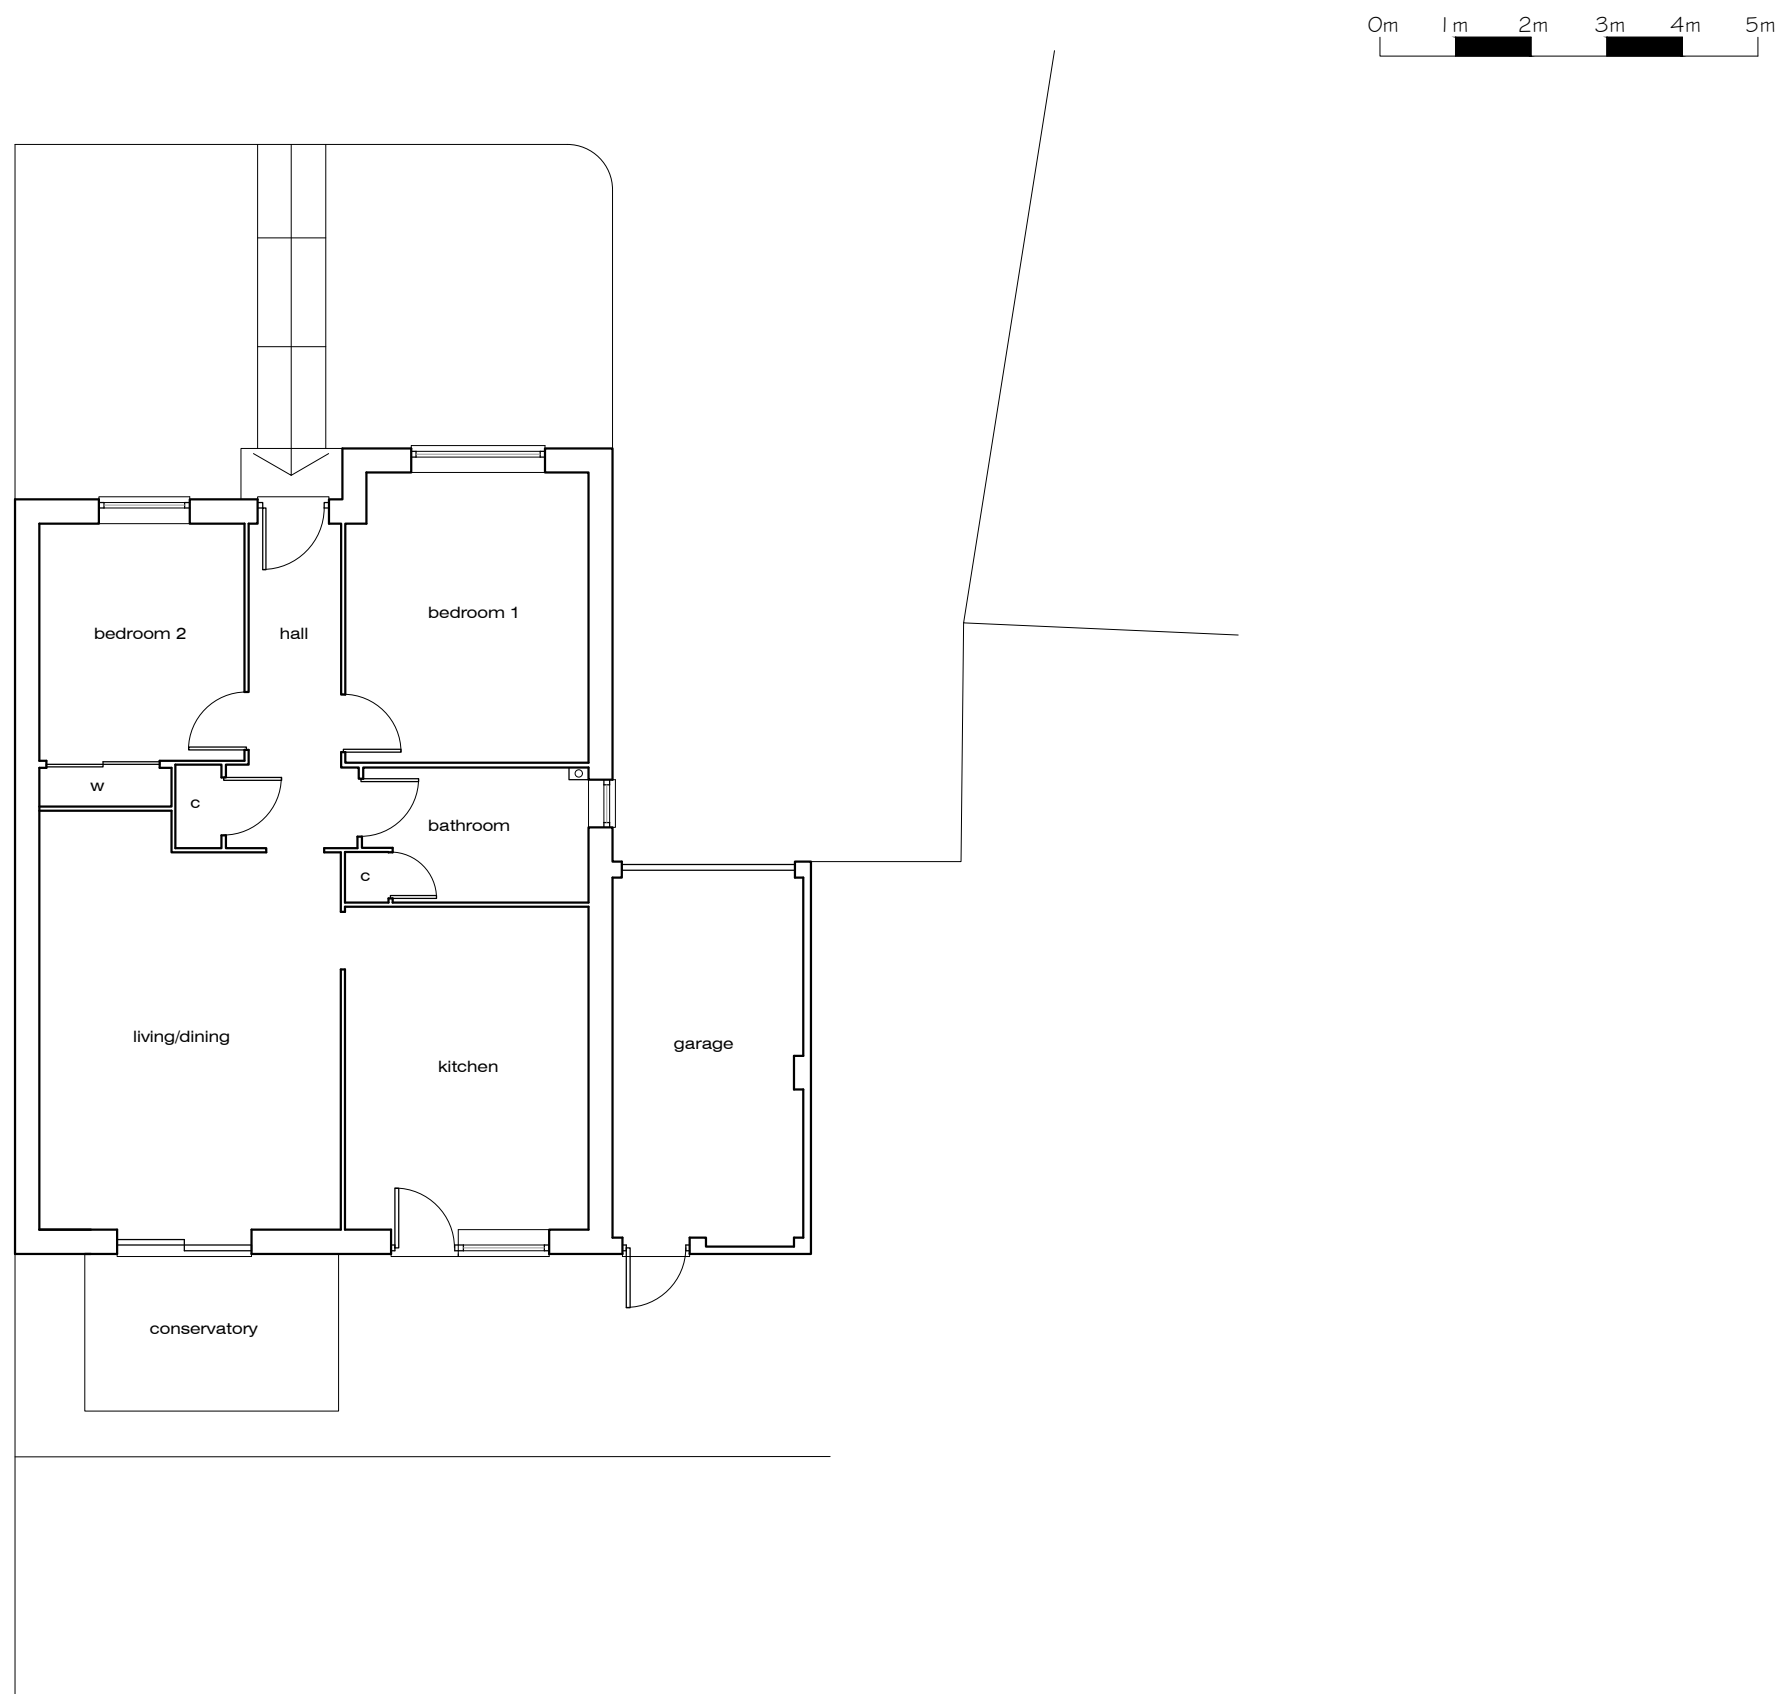

Ground Floor Plan - As Existing

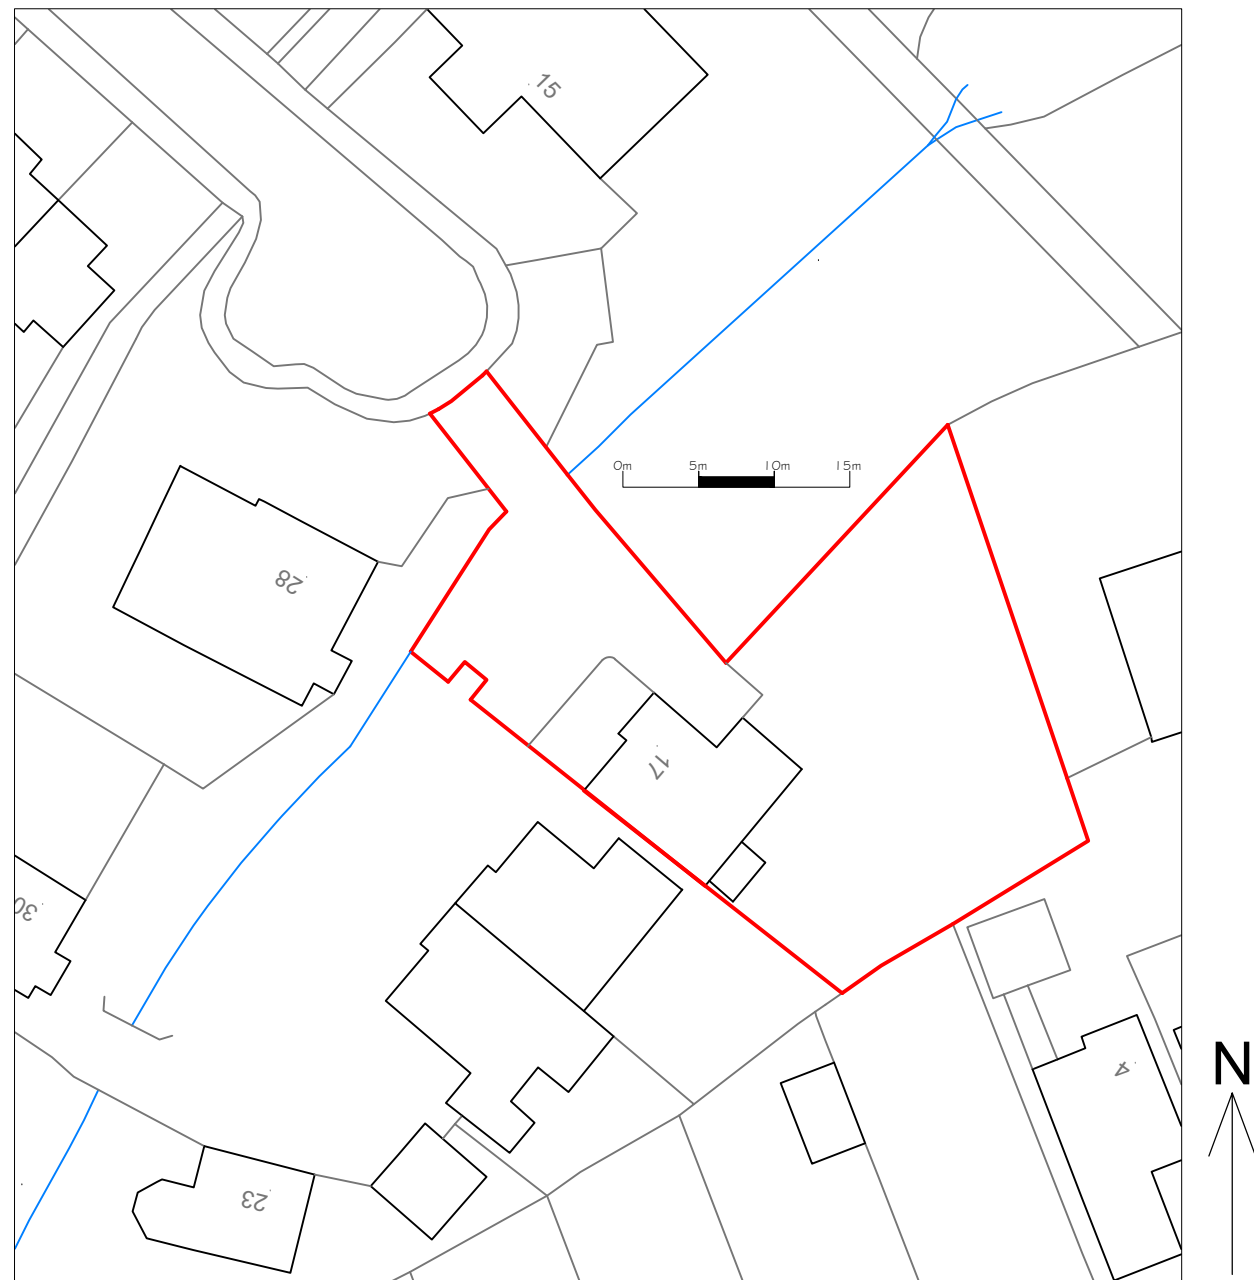

Block Plan - As Existing 1:500

-	Issued for Planning Application	NJ	08-02-24
Rev.		By	Date

Coast Architecture Ltd
The Hawthorns, 105 Dibles Road,
Warsash, Southampton, SO31 9JL
07920 260758
Project
17 Mallow Road, Hedge End,
Southampton, SO30 4TQ
Client
Mr and Mrs M Campbell

Title Plans & Elevations - As Existing			
Date	June 23	Drawn By	NJ
Job No.	Drawing No.	Scale	Revision
C23-005	001	1:100 /500@A1	-