






PROPOSED SIDE ELEVATION 1/50

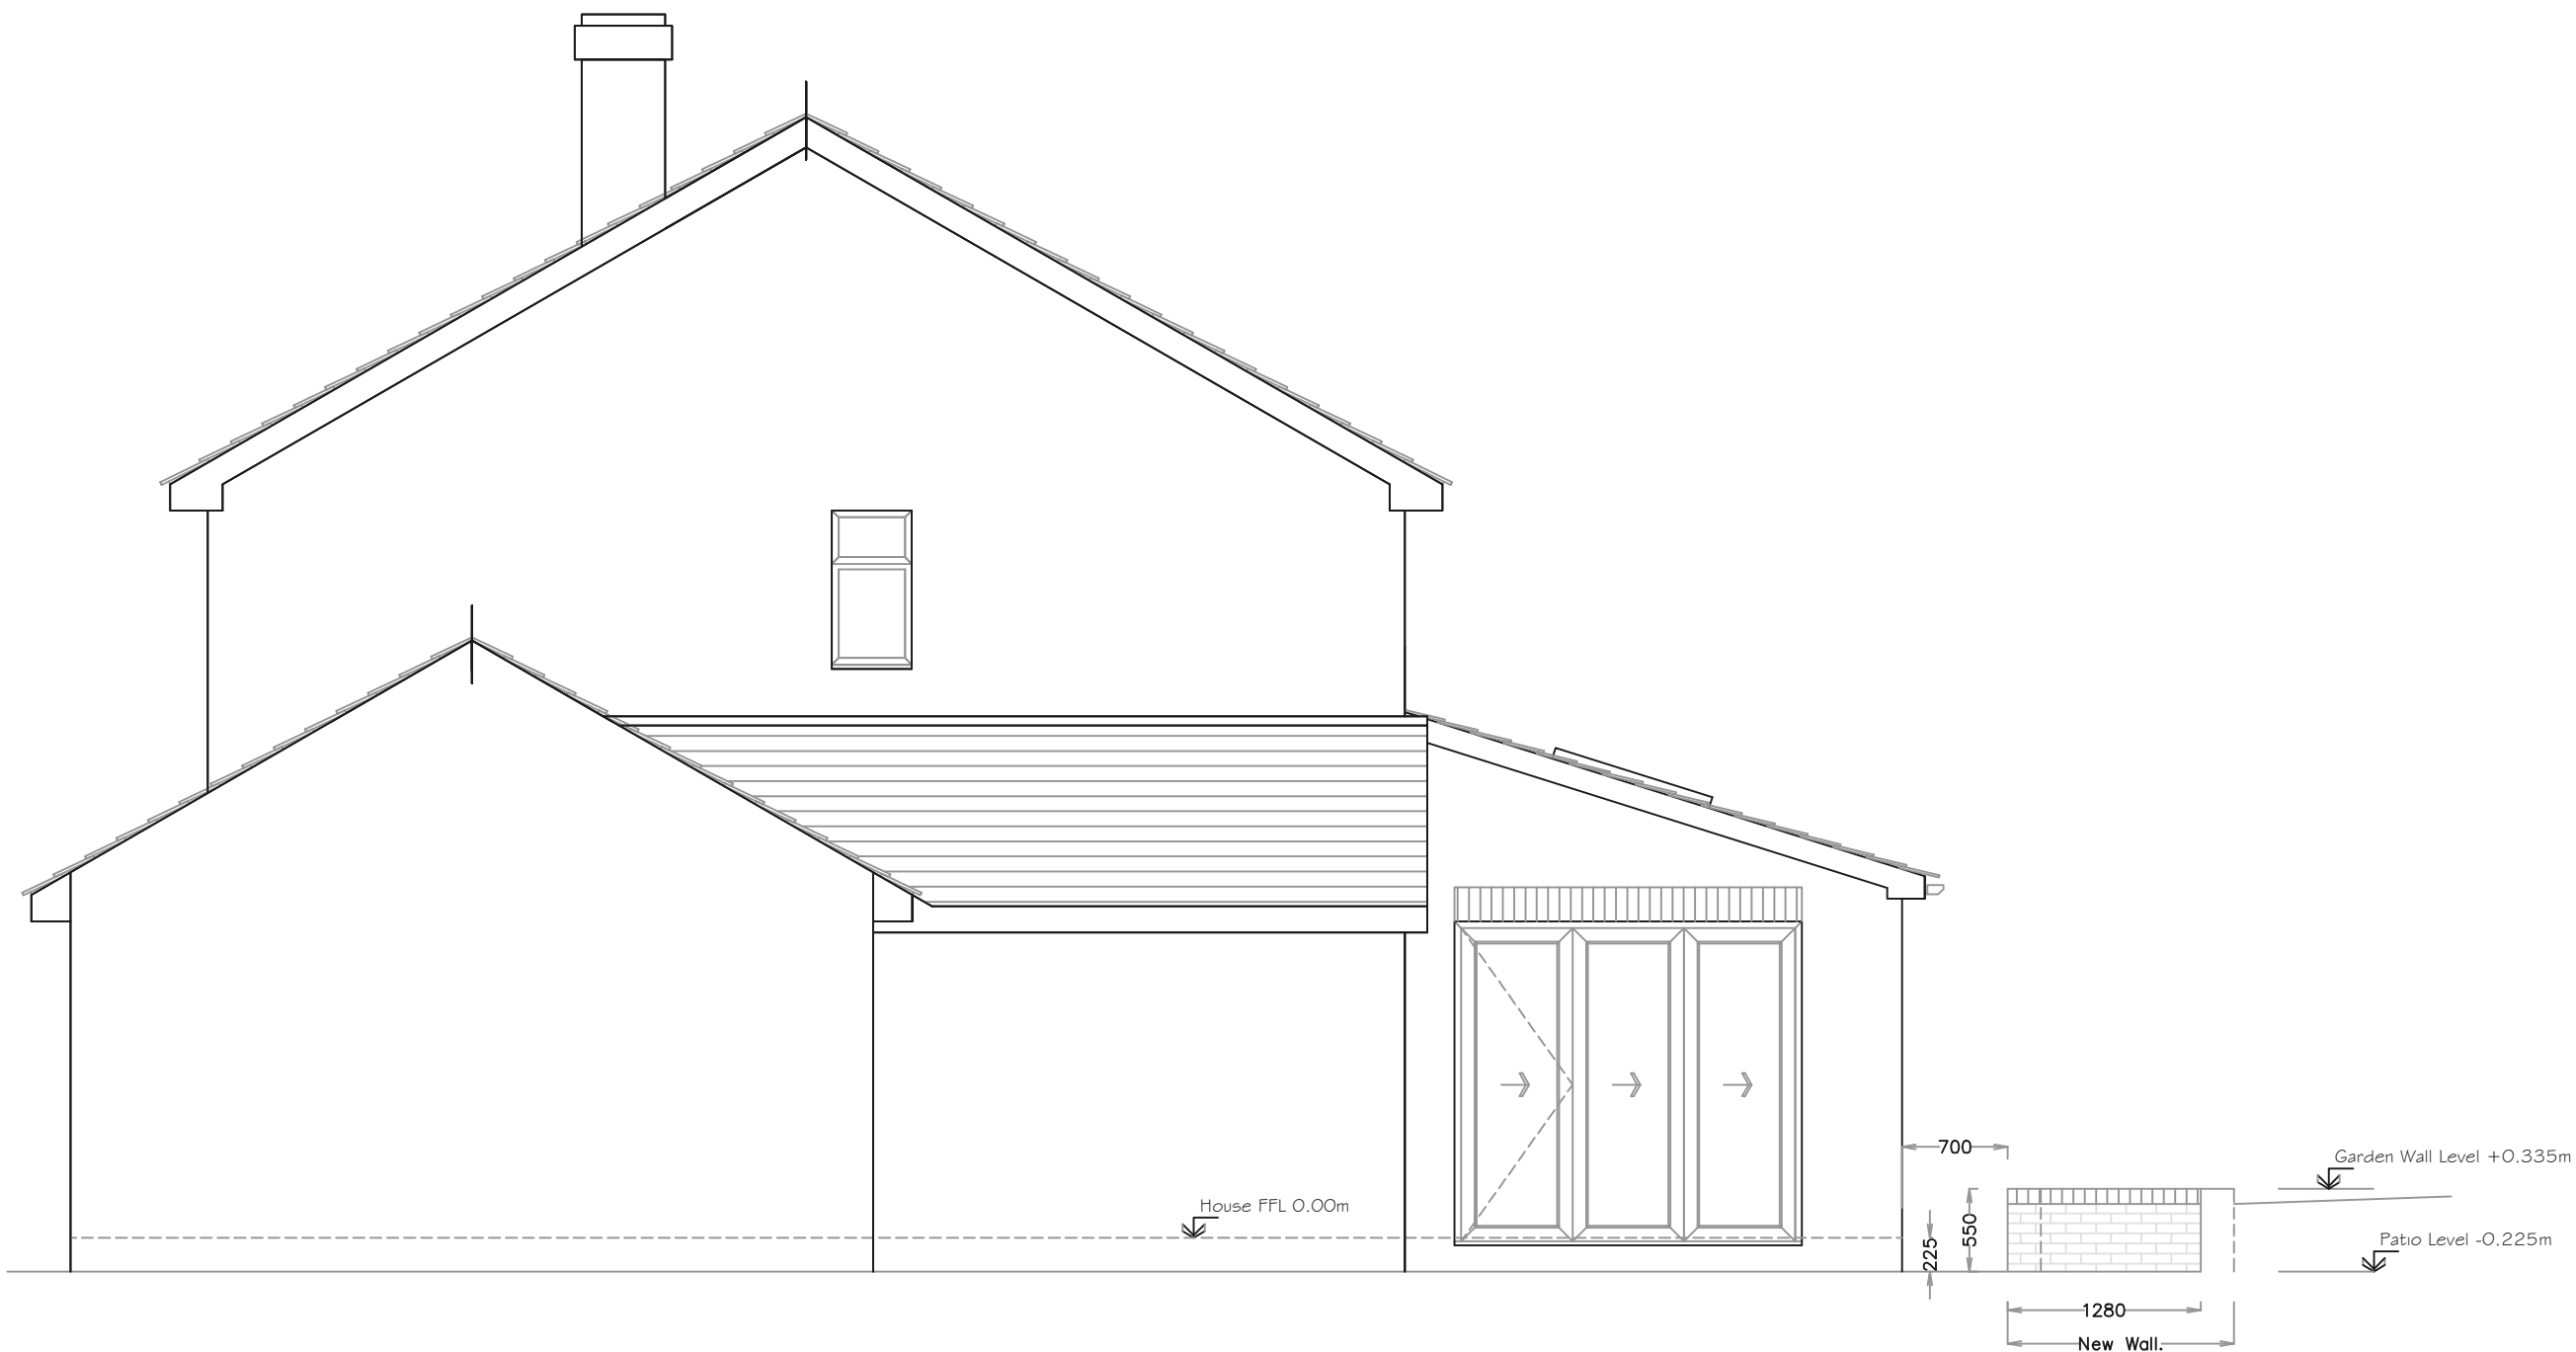


PROPOSED GARDEN WALL ELEVATION 1/50

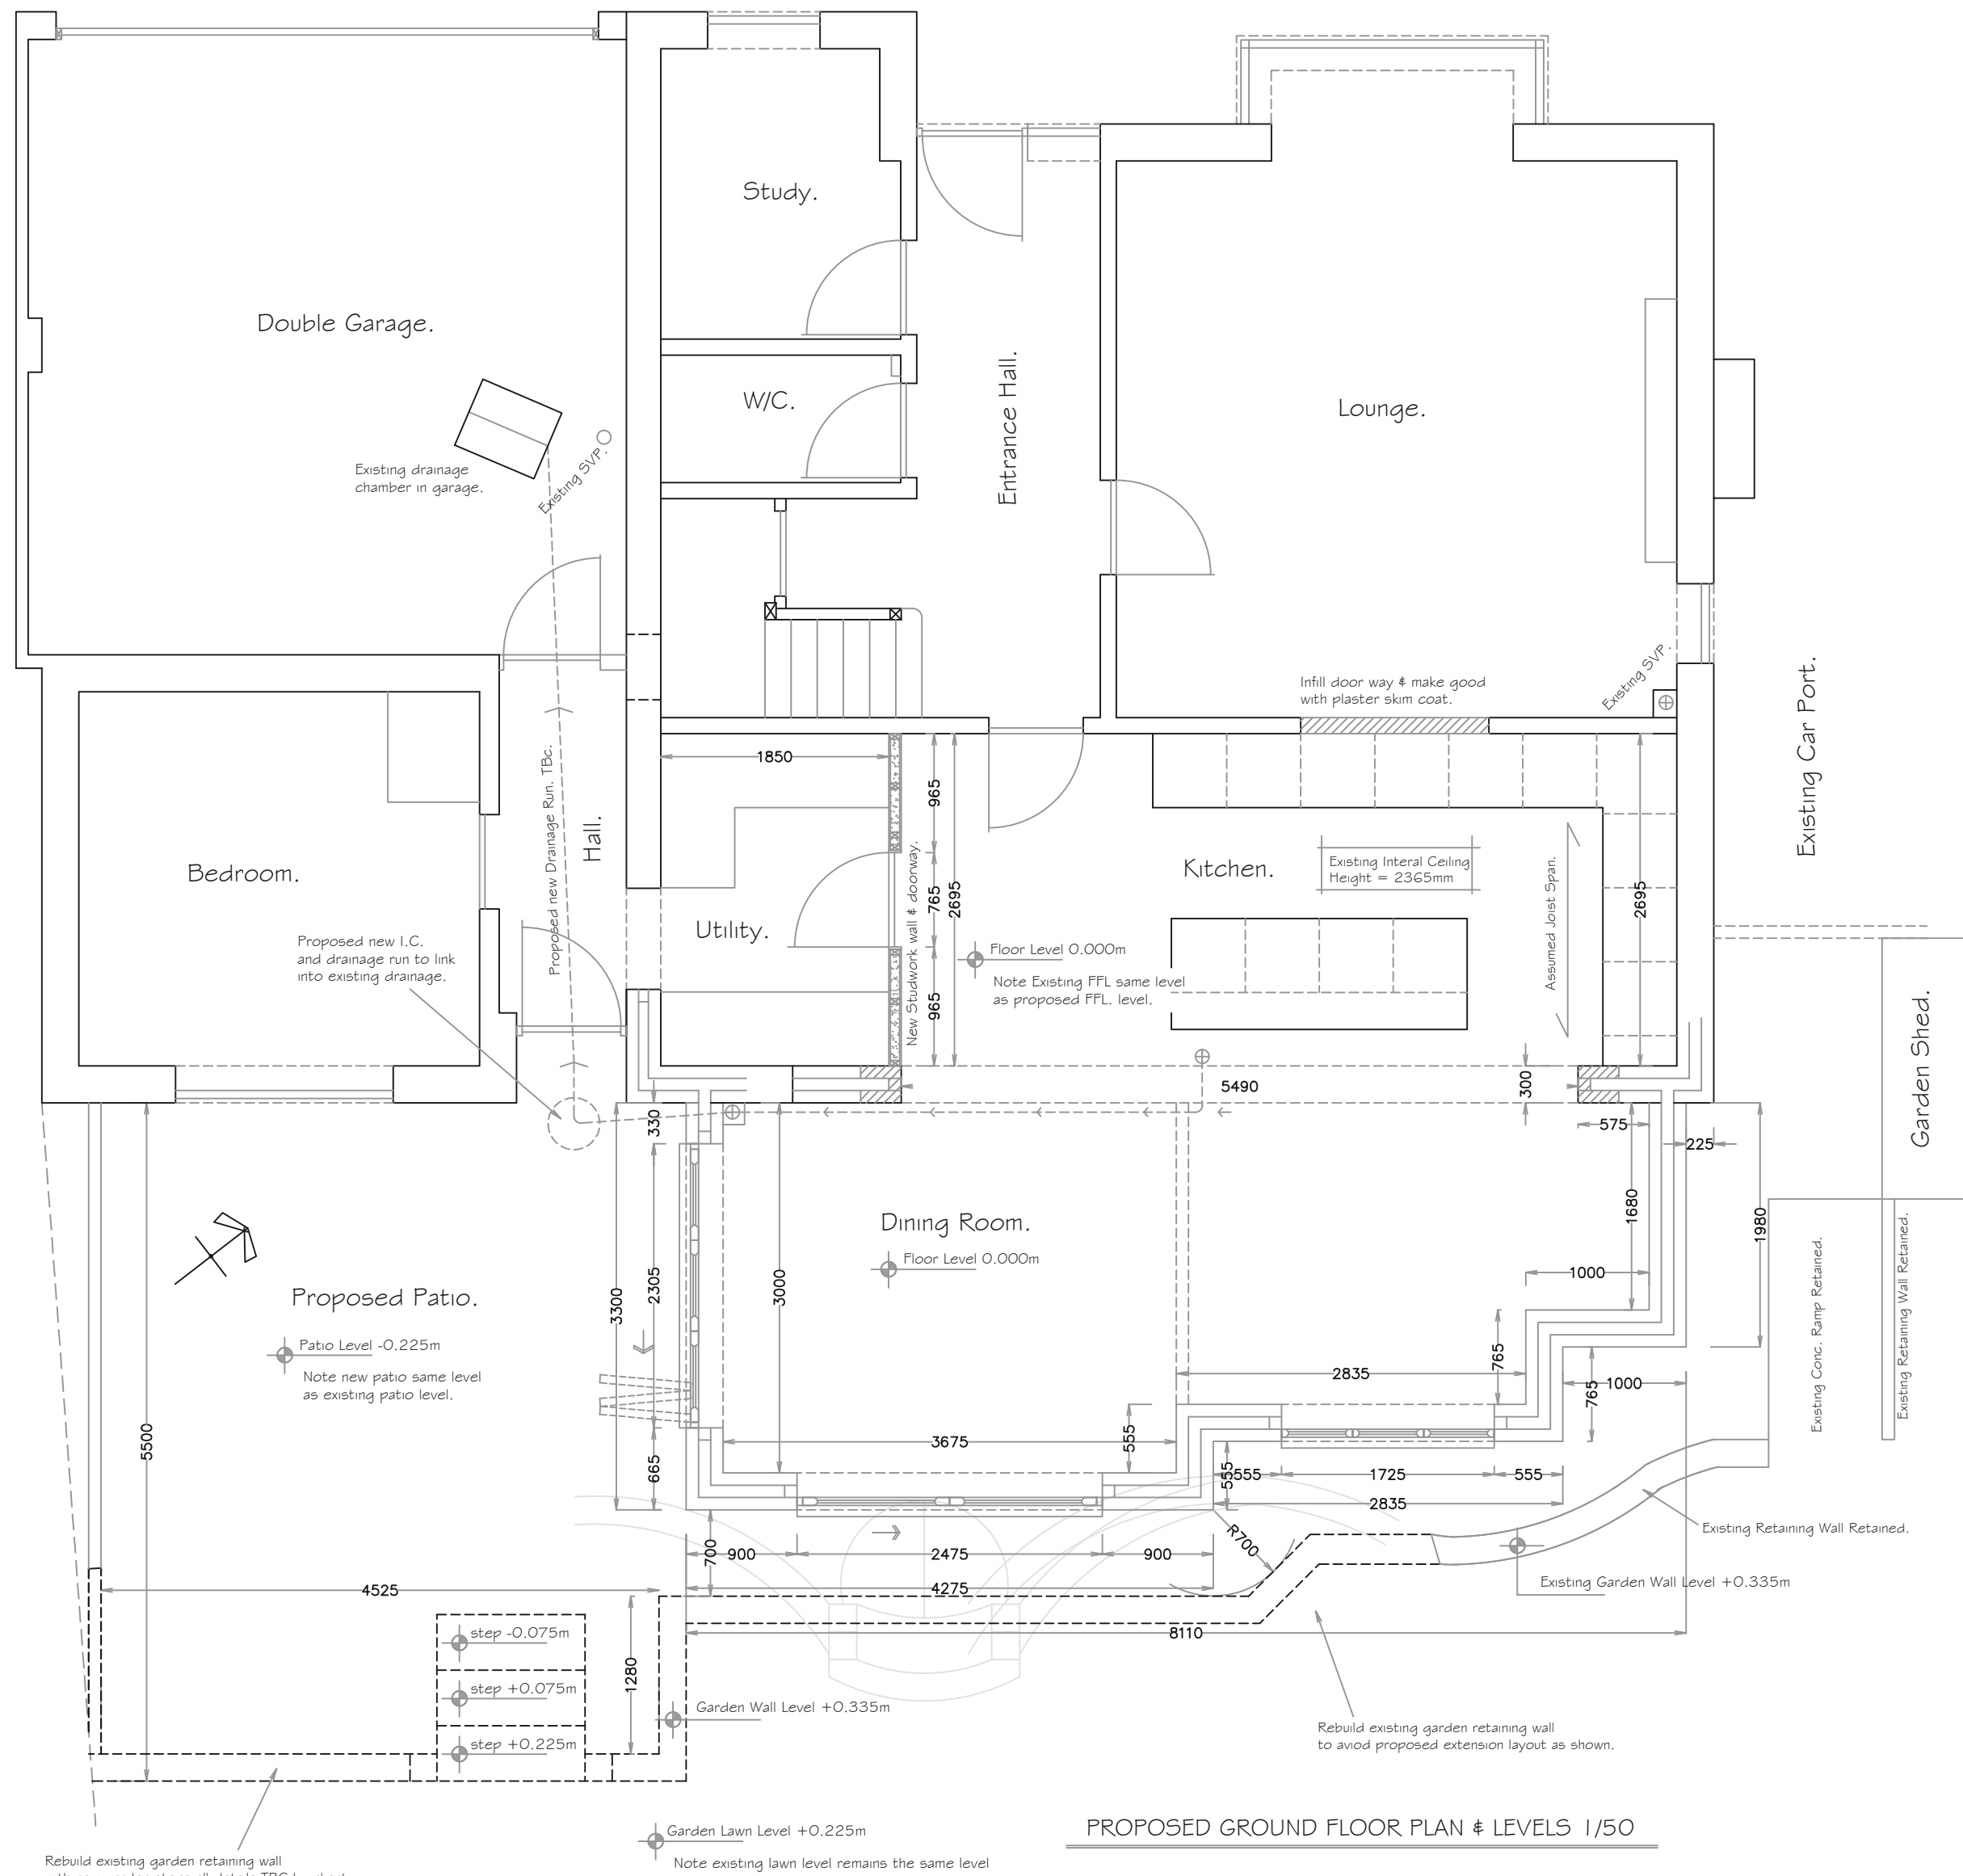

PROPOSED GROUND FLOOR PLAN & LEVELS 1/50

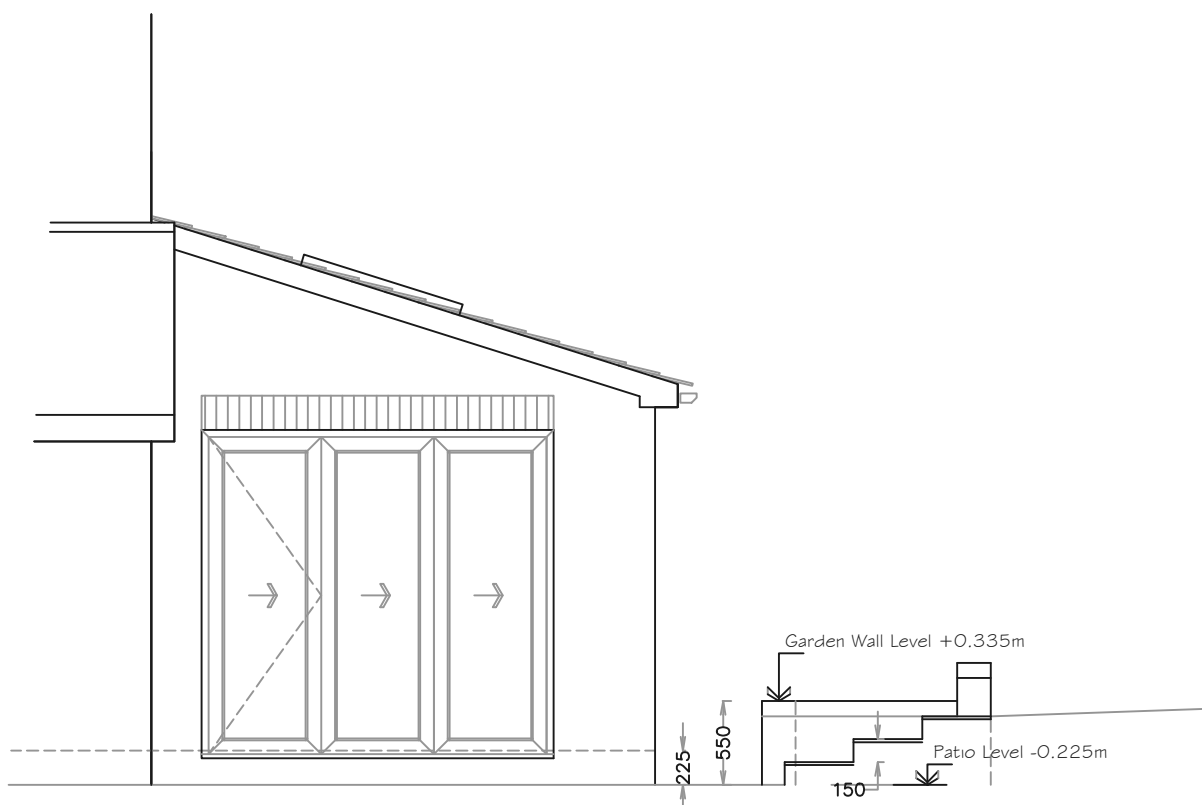

PROPOSED NEW GARDEN STEPS ELEVATION 1/50

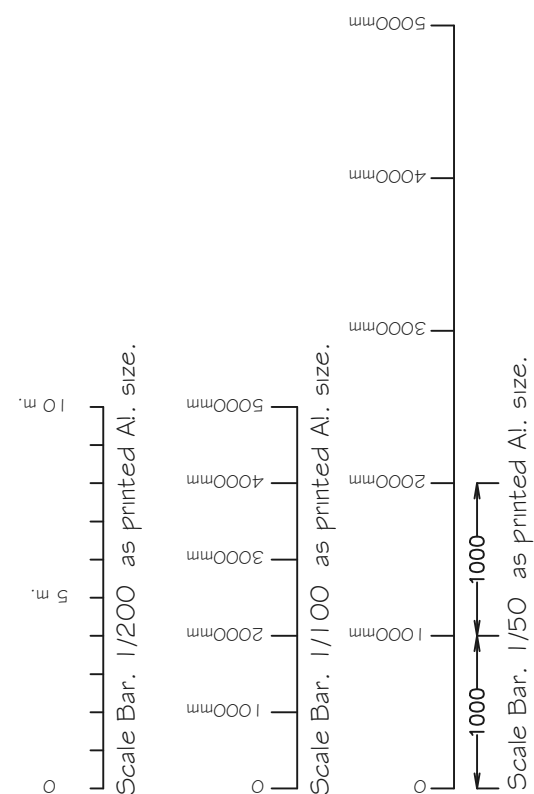

C.P. Architectural Ltd.
Design & Planning Services.
9 Foxcotte Close,
Charlton, Hants.
01264 333626 / 07775 714716
WWW.cparchitectural.co.uk

REV.	DATE.	NOTES.
		Job Title. Proposed Rear Kitchen Extension For Mr. & Mrs. Savage. 1/2 Beech Close, Charlton Ford, Eastleigh, Hants. SO23 1NE.
		Drawing Title. Proposed Garden Wall Plans & Elevations with sections & Topography Survey of proposed Floor levels, Patio Levels & Retaining Wall Levels.
		Drawn by: Colin Peter Dodds.
		Scale As Marked. Date: 12/02/24
		Read in conjunction with: 01/SAVAGE/23 Existing & Proposed Plans & Elevations
		Drawing Number. 02/SAVAGE/23