




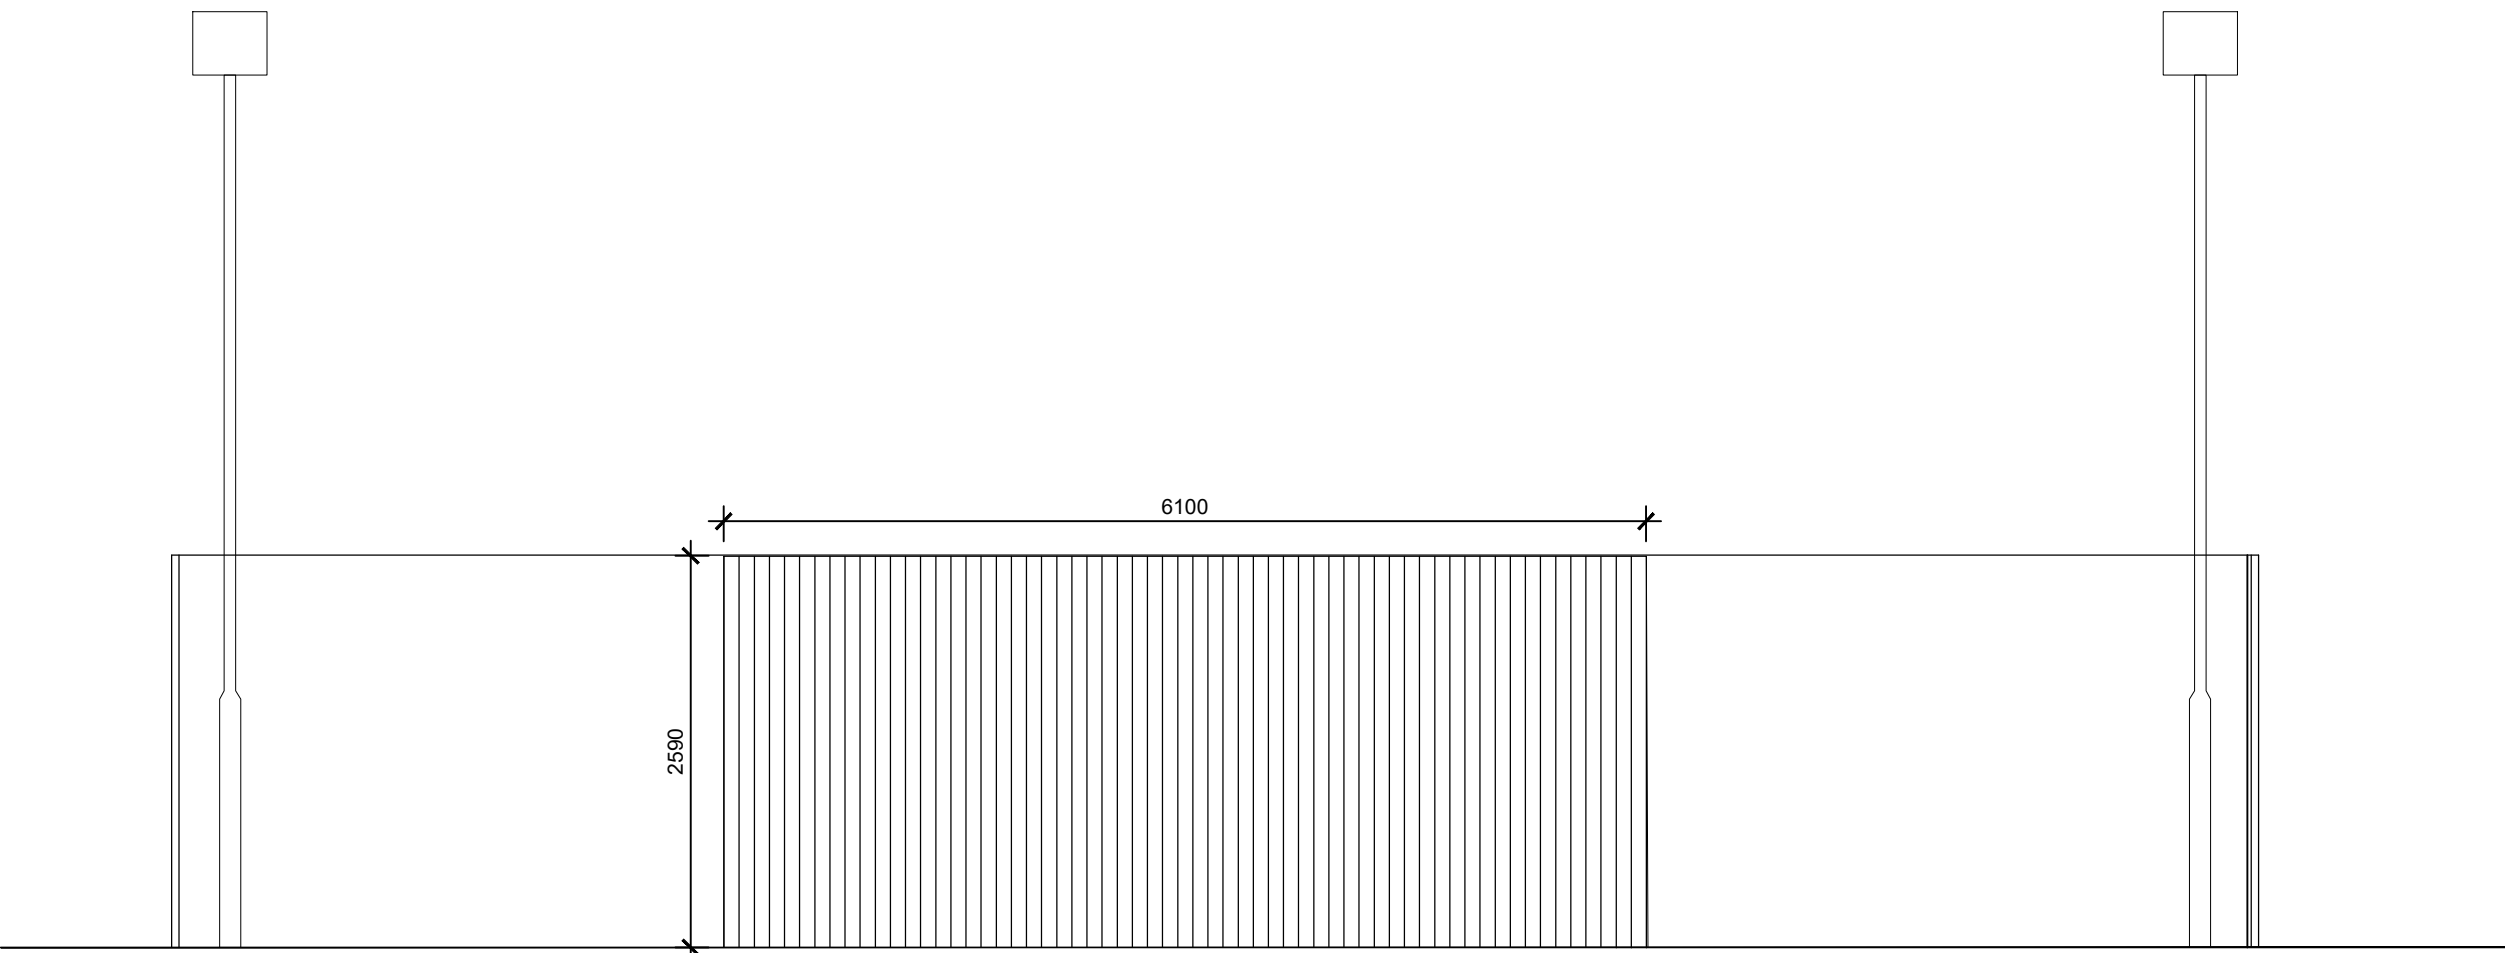


Back Elevation

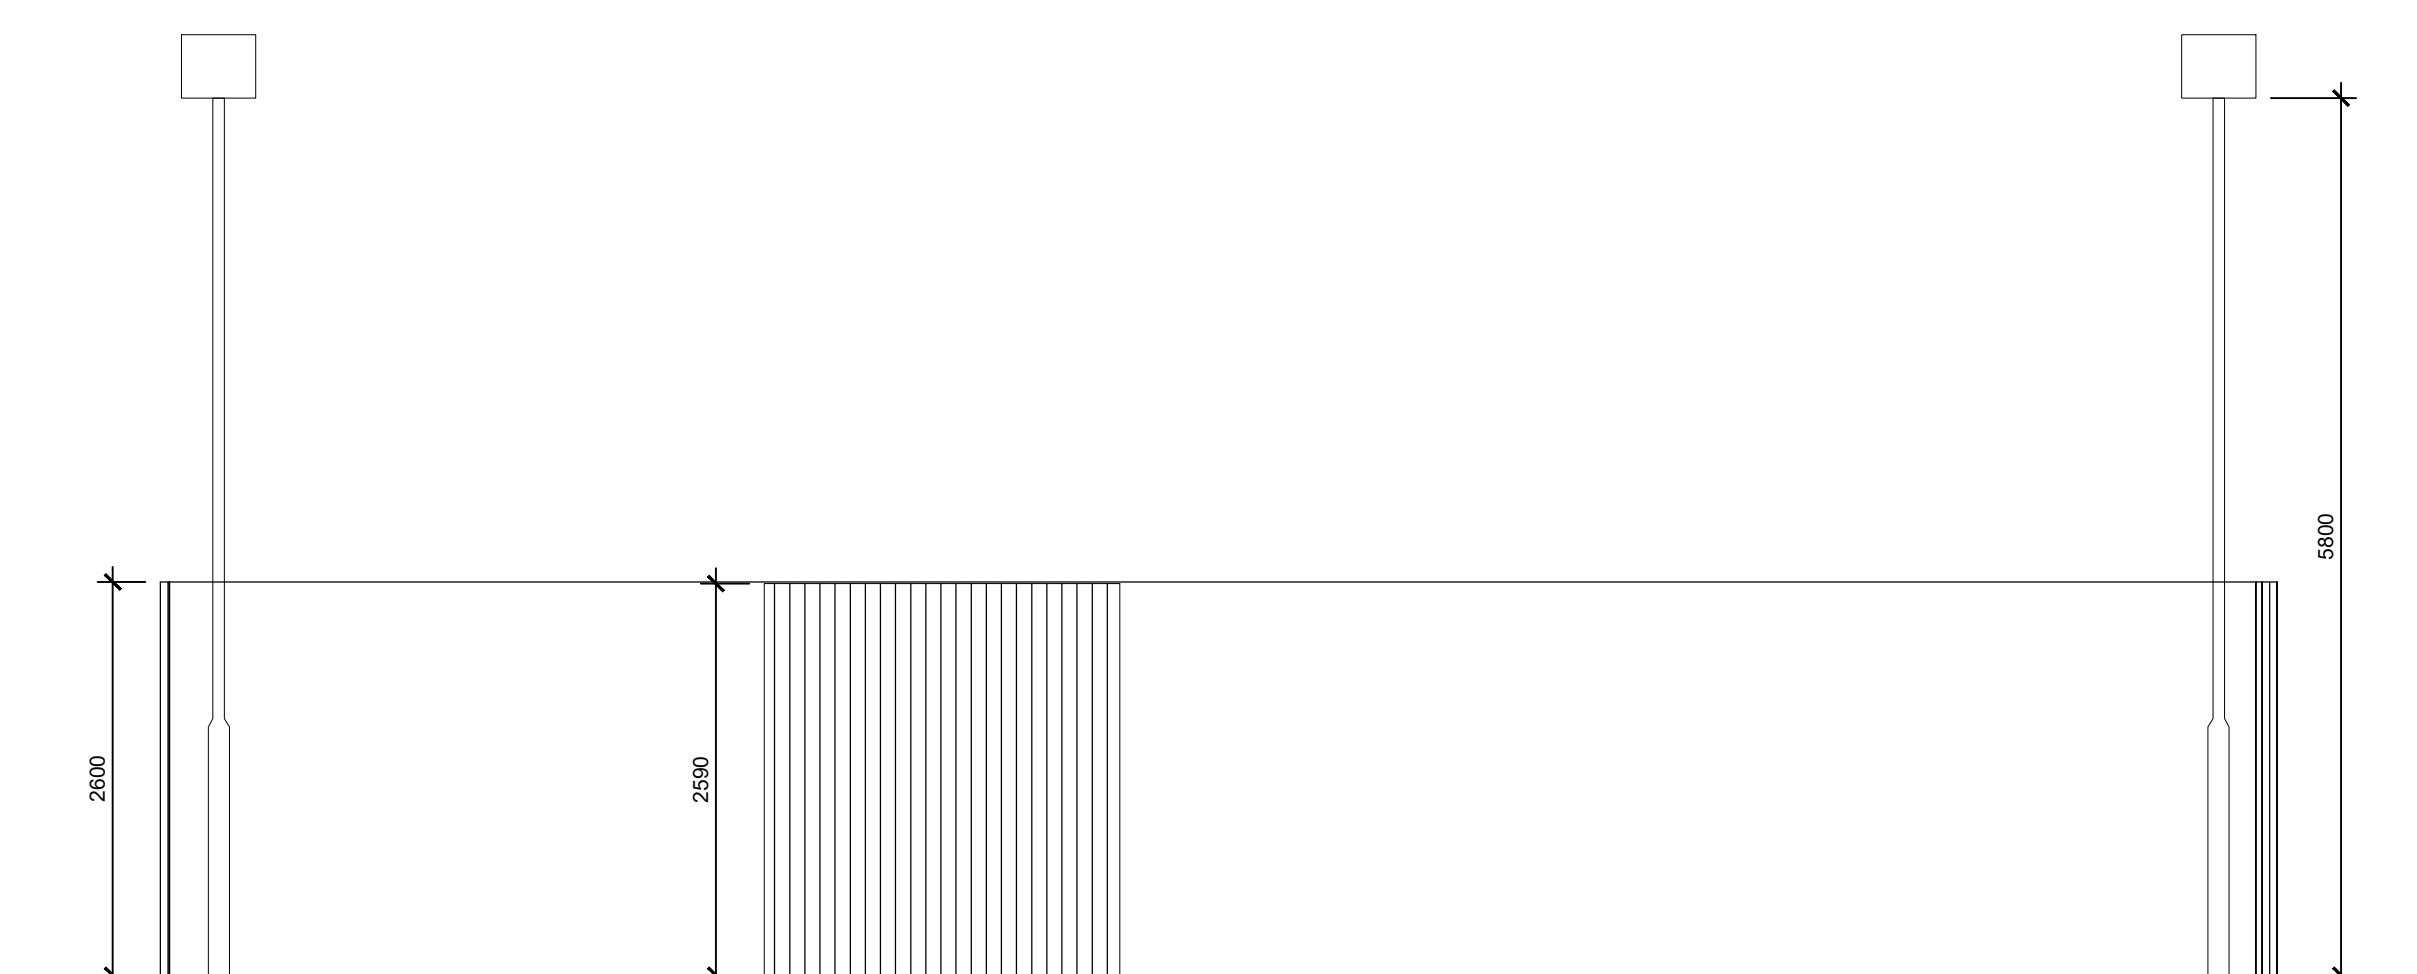


Side Elevation 1

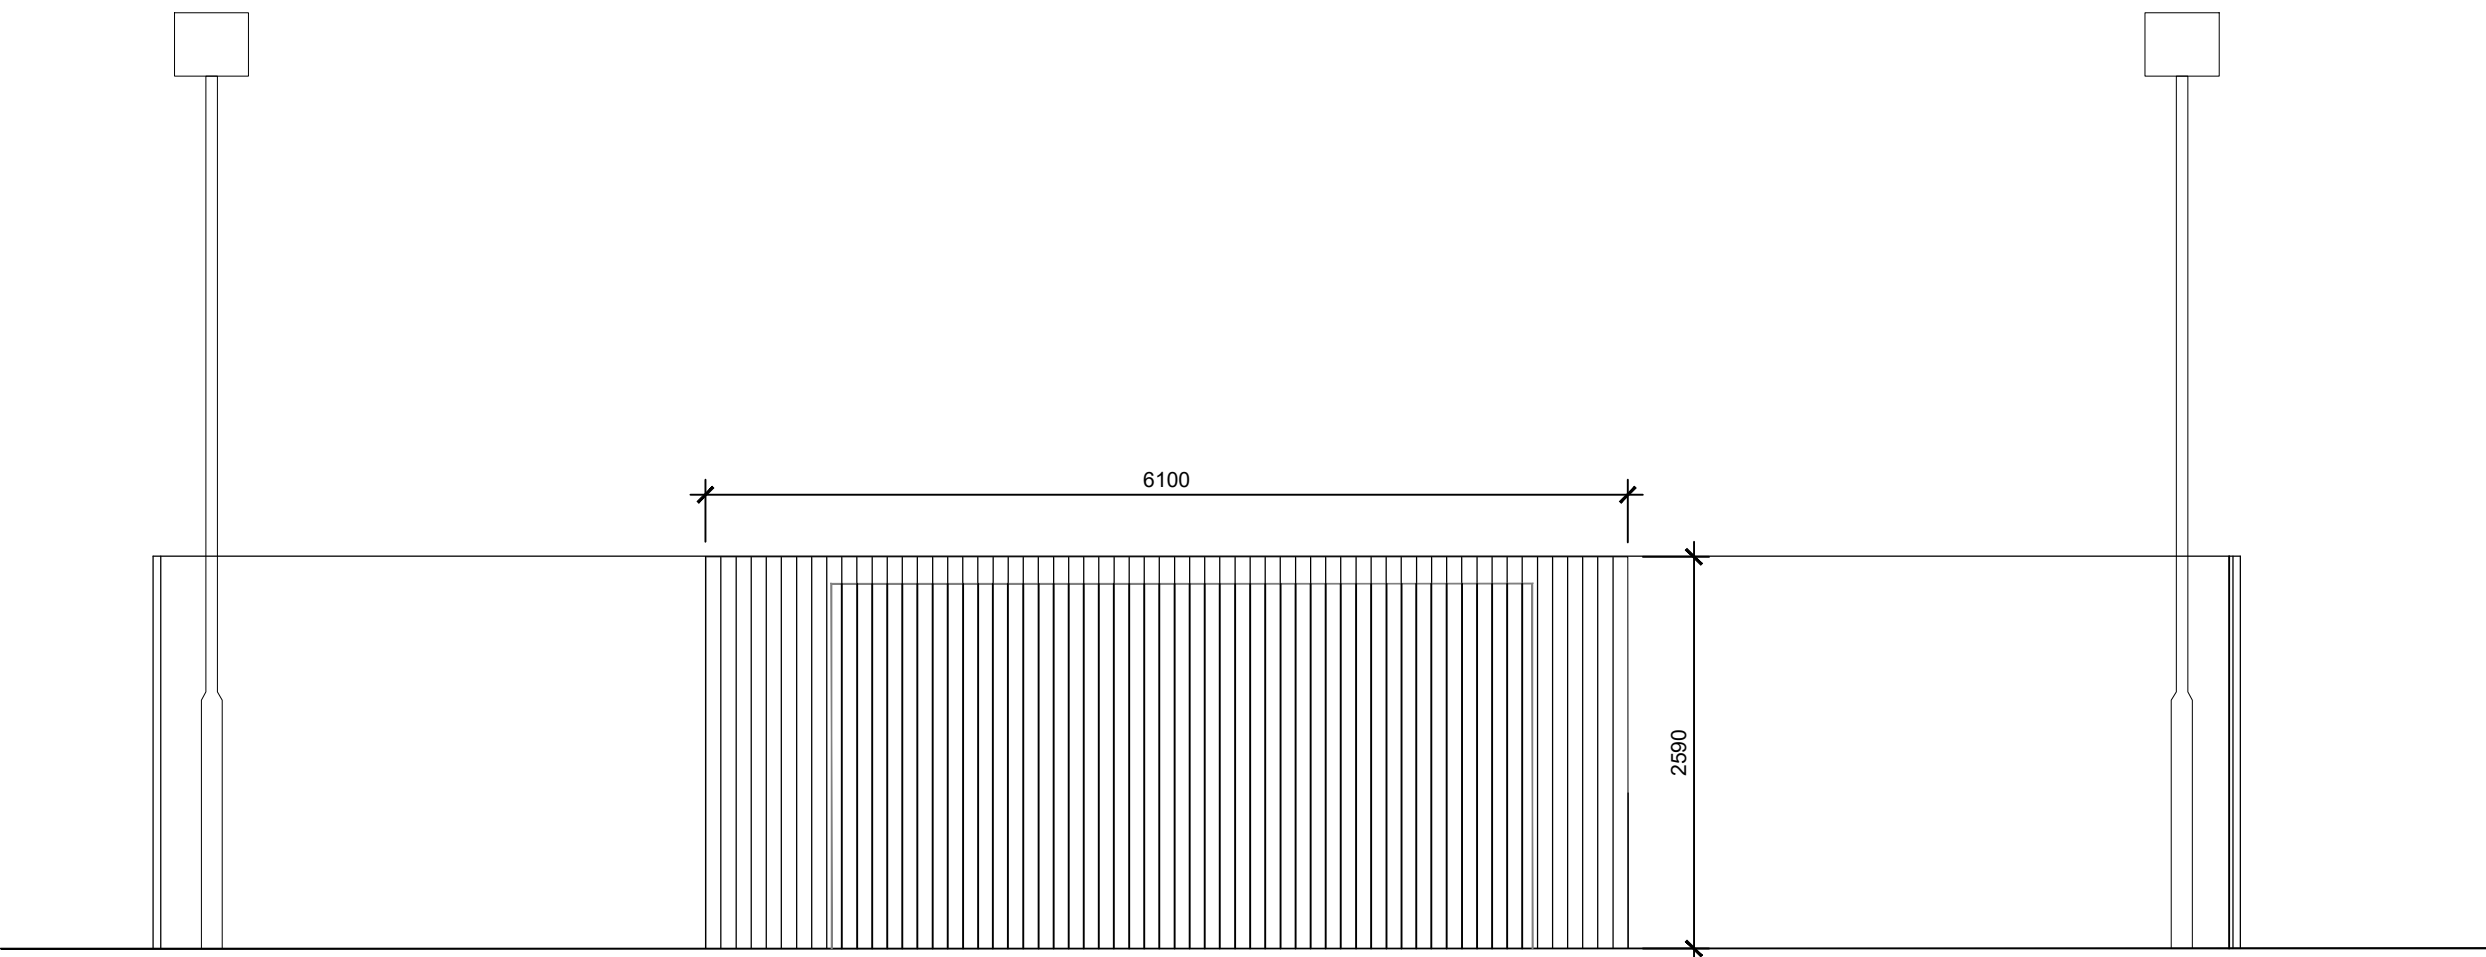

Front Elevation

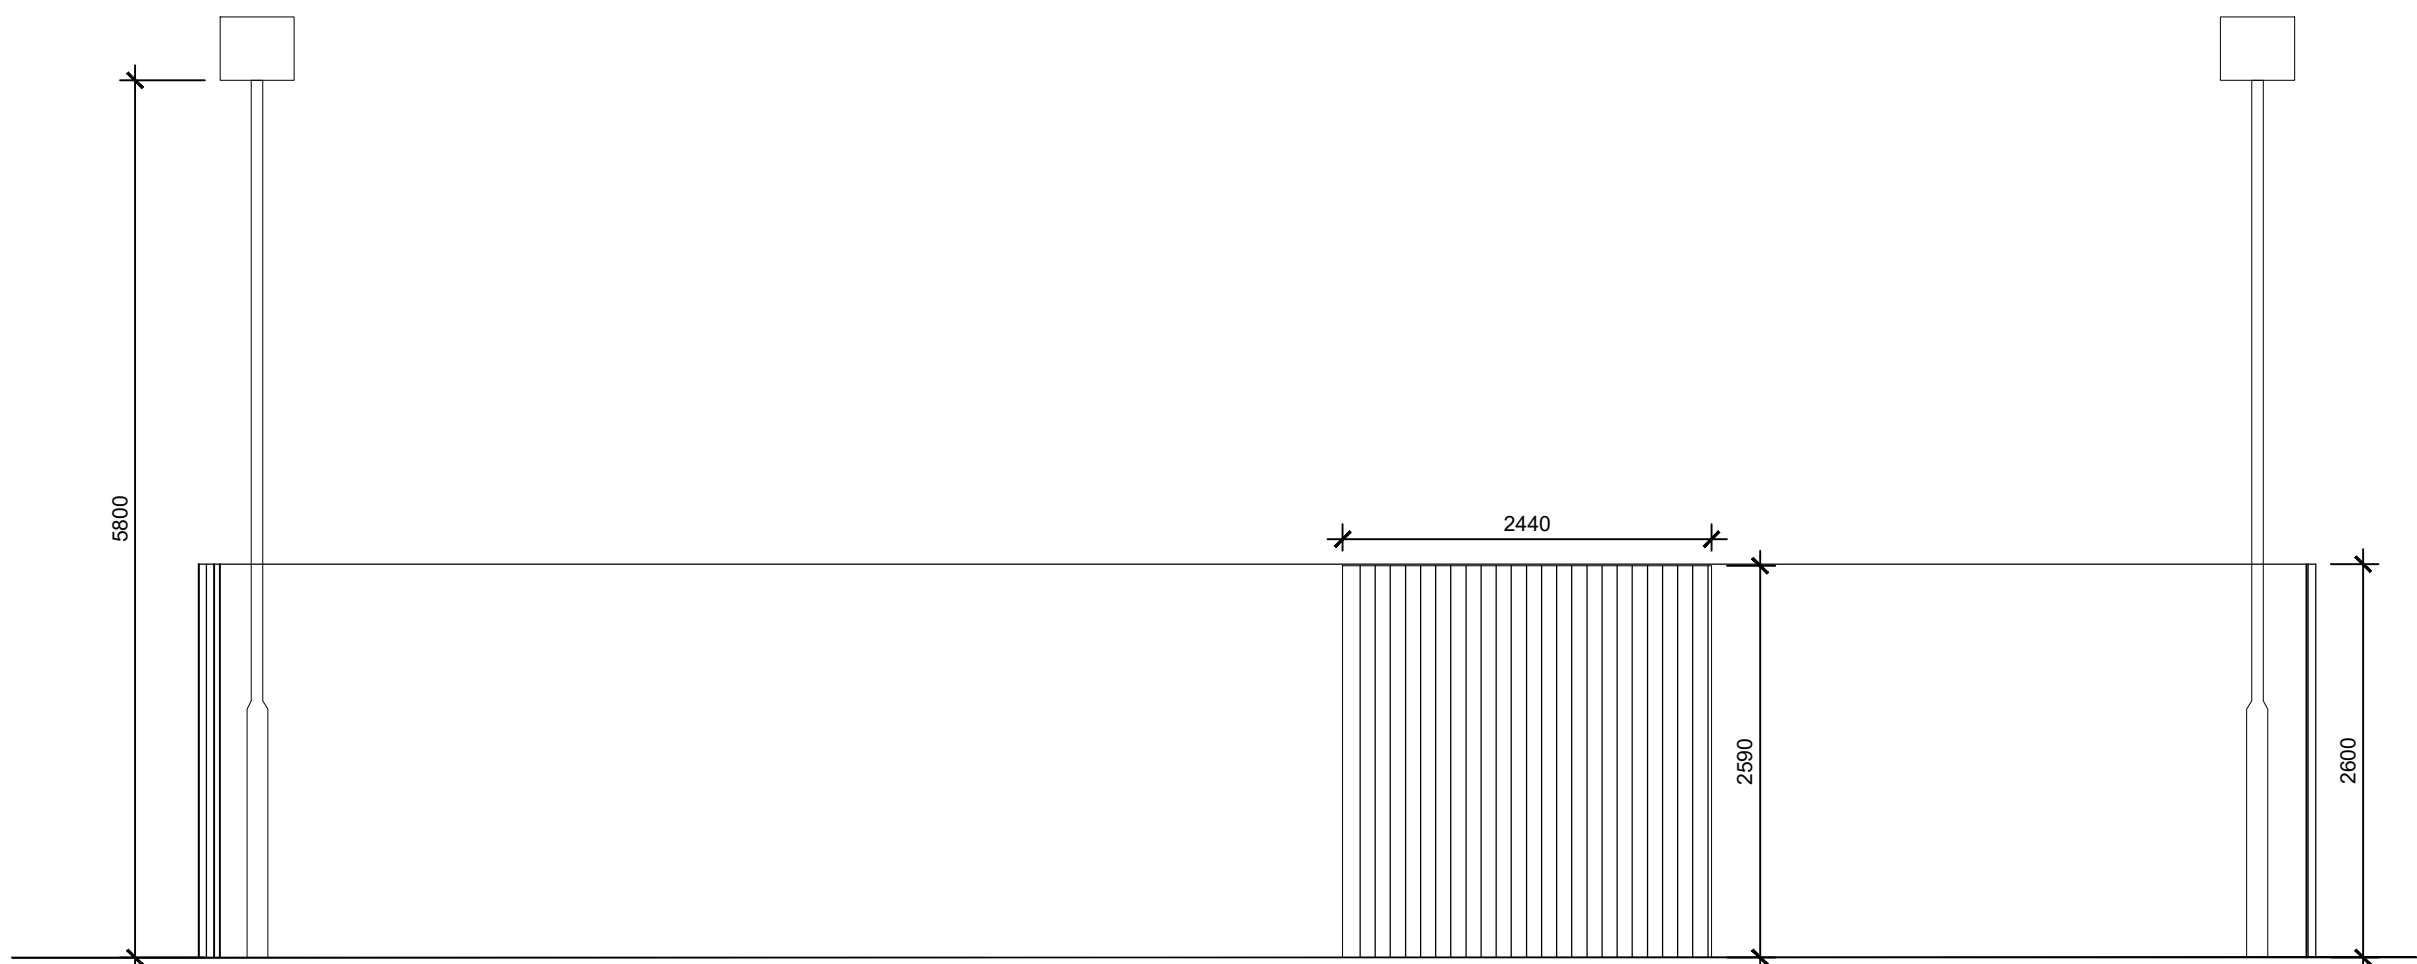

Side Elevation 2

 

Notes

For Planning Purposes  
Copyright reserved.

N  
I

P1 16.08.23 First Issue LM

Revisions

Status

PLANNING

Client

Village Hotel

Project

Village Hotel Eastleigh  
External Gym

Title

Gym Container Unit  
Elevations

Scale Size Date Drawn Checked

1:50 A1 15/08/23 LM AG

3DReid  
www.3DReid.com  
Architecture Interiors Masterplanning

Drawing No. Rev.

230148-3DR-XX-XX-DR-A-08014 P1