




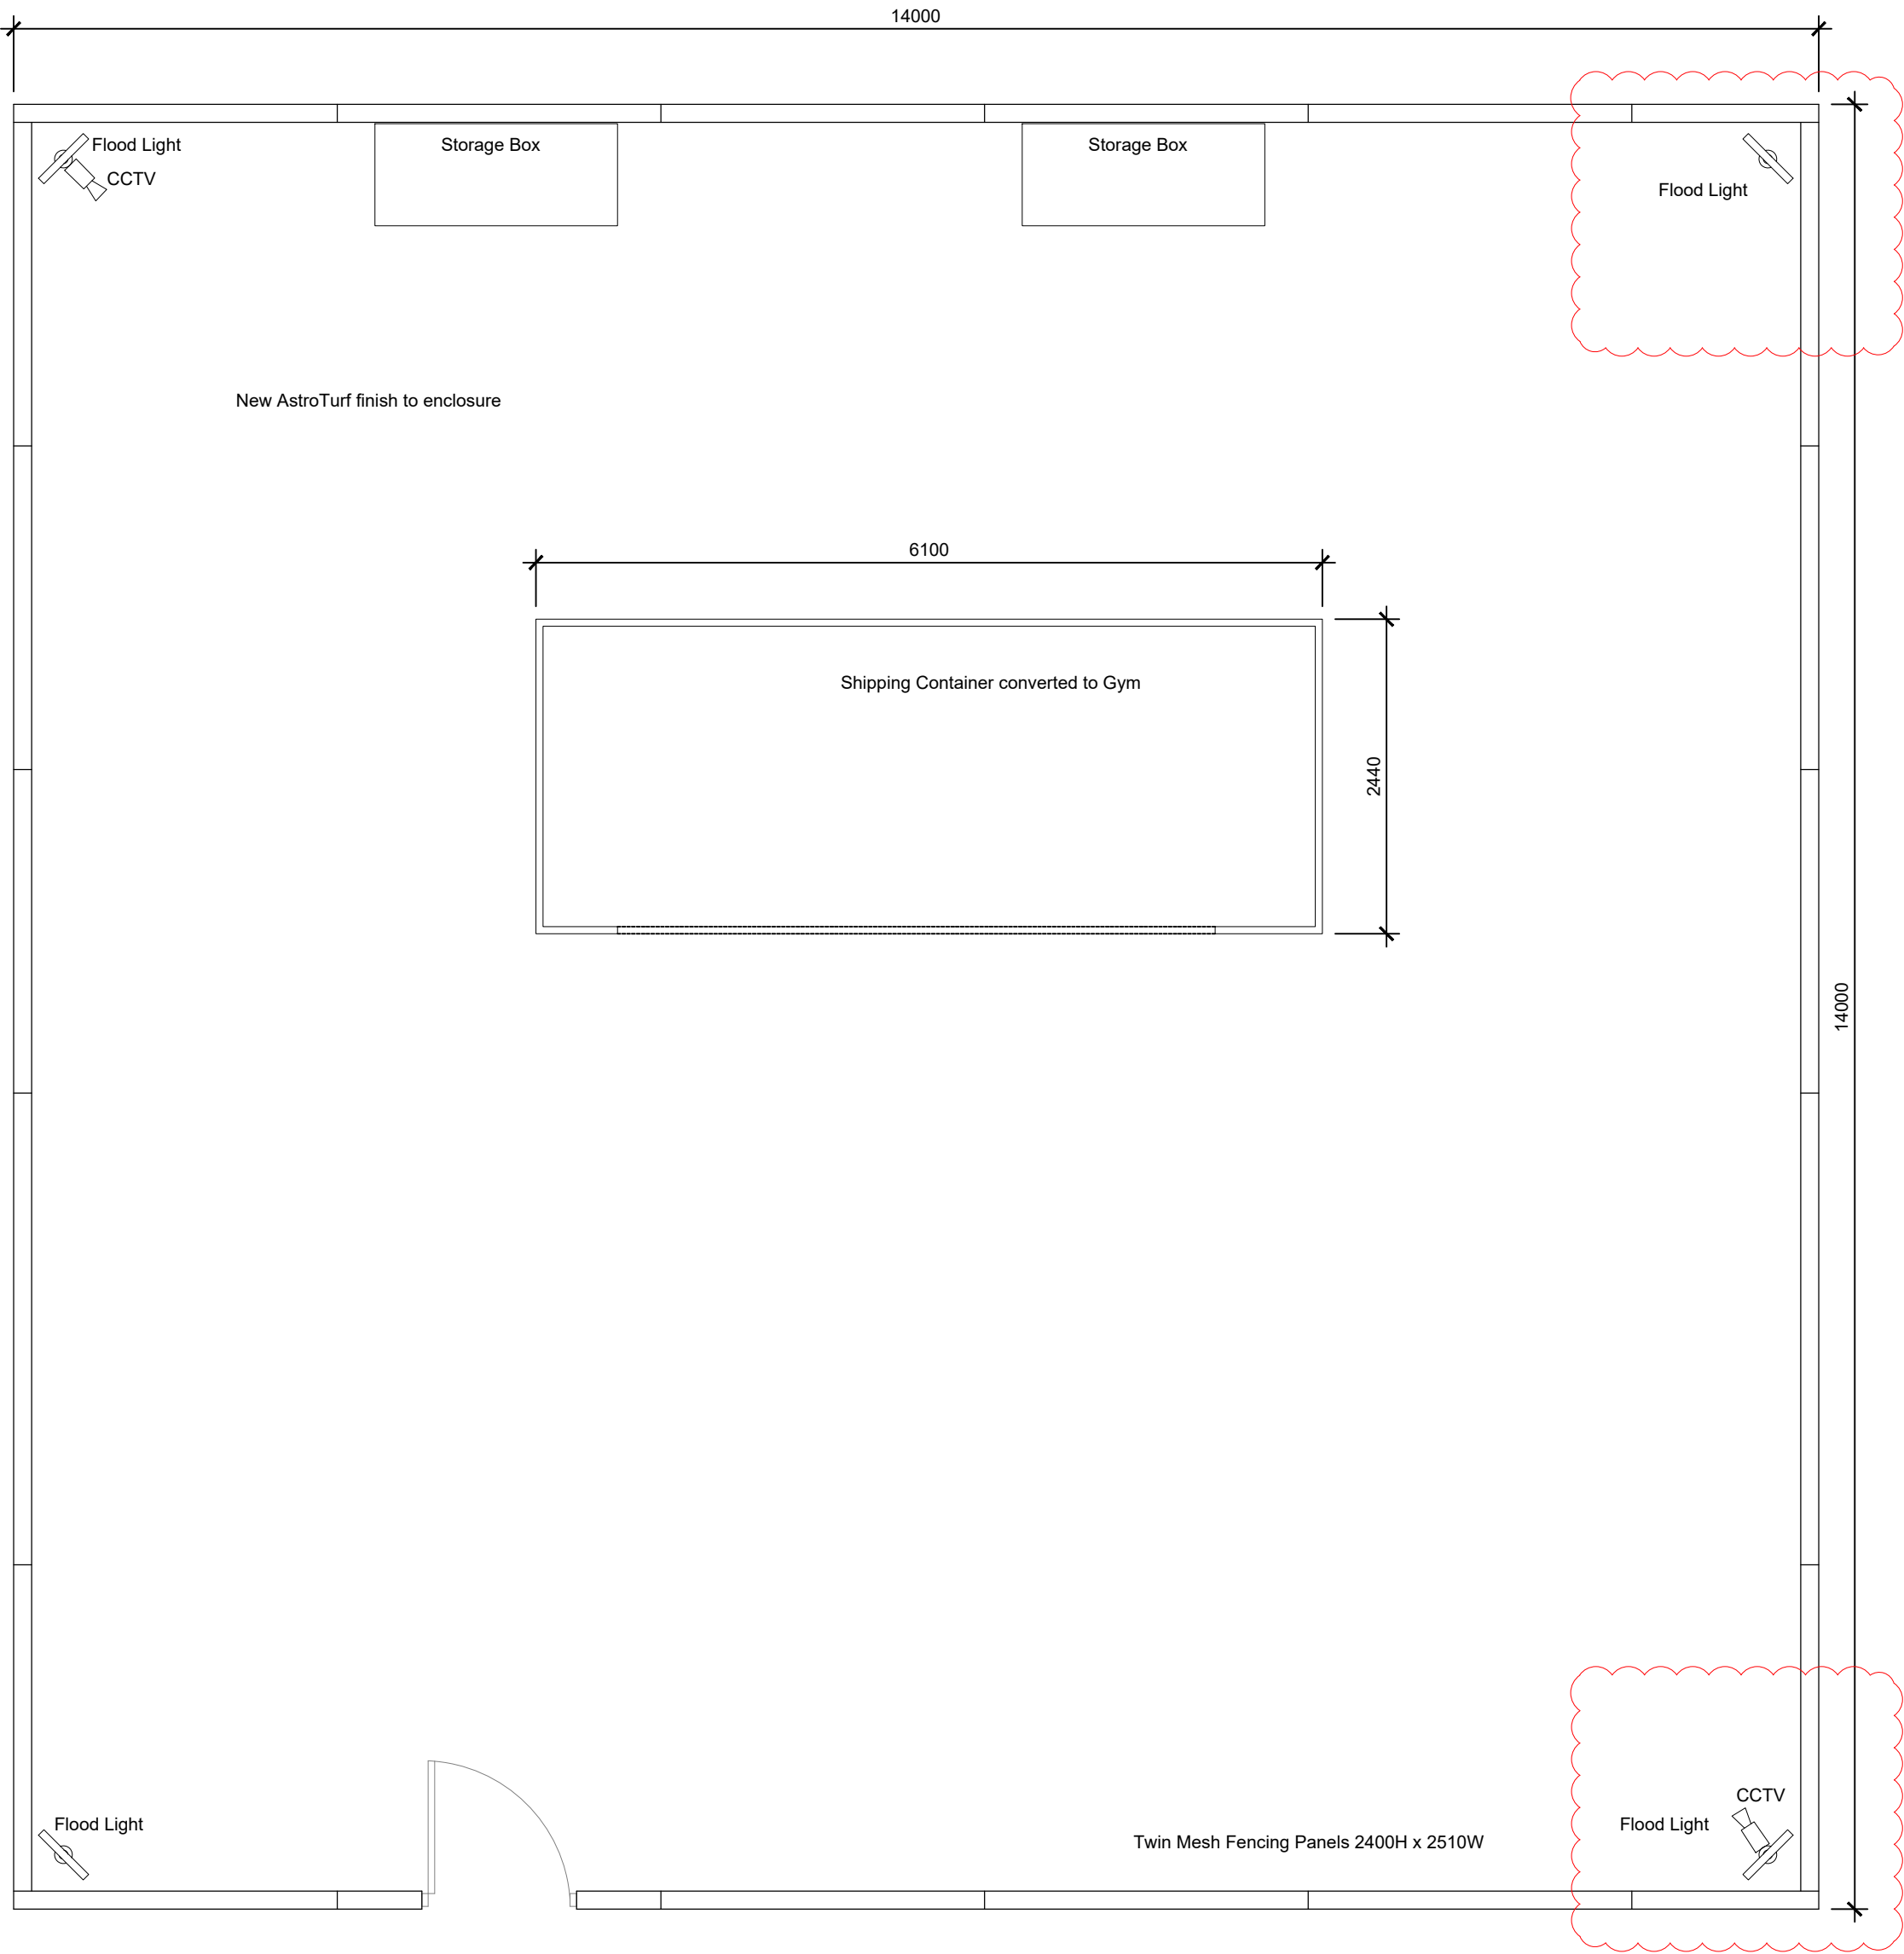


Image

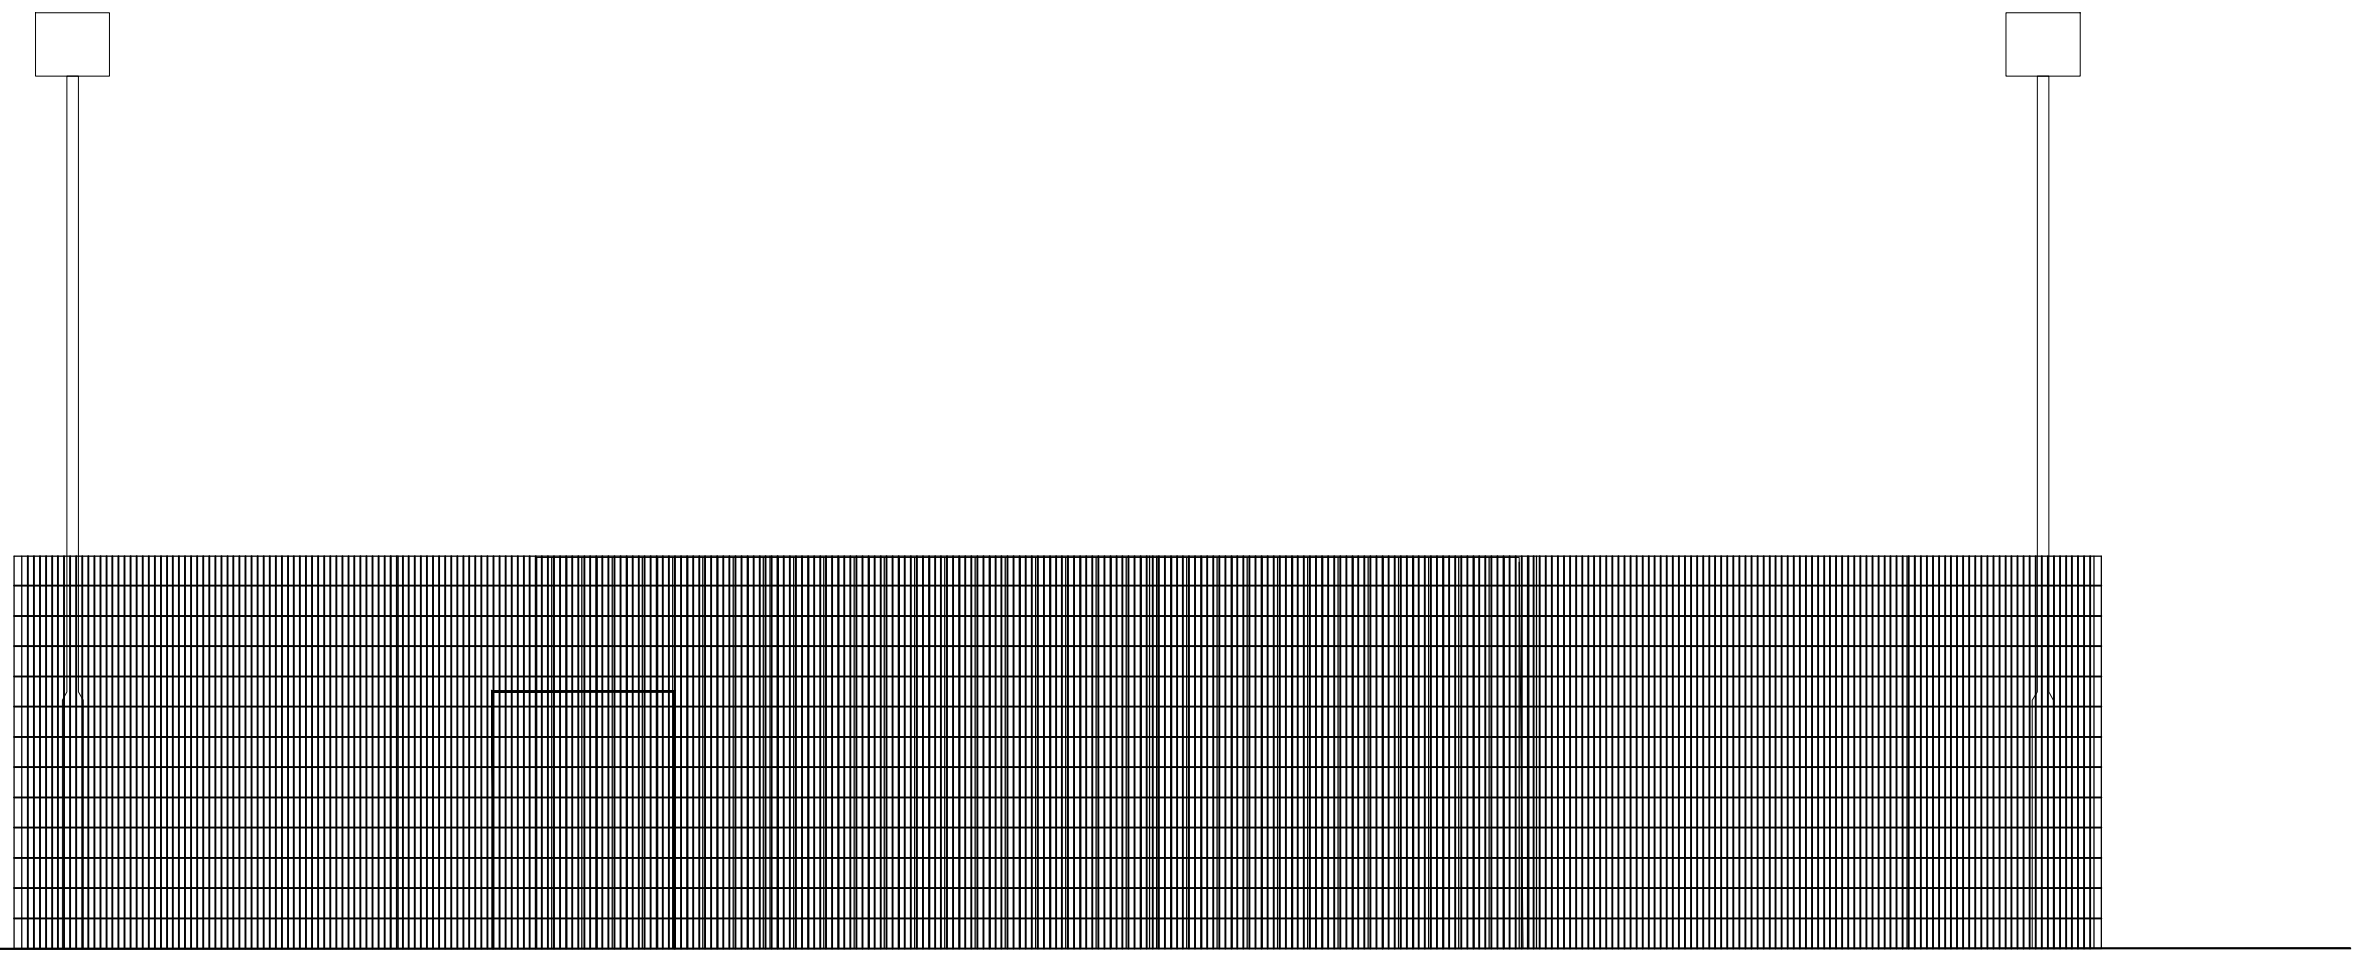

Front Elevation

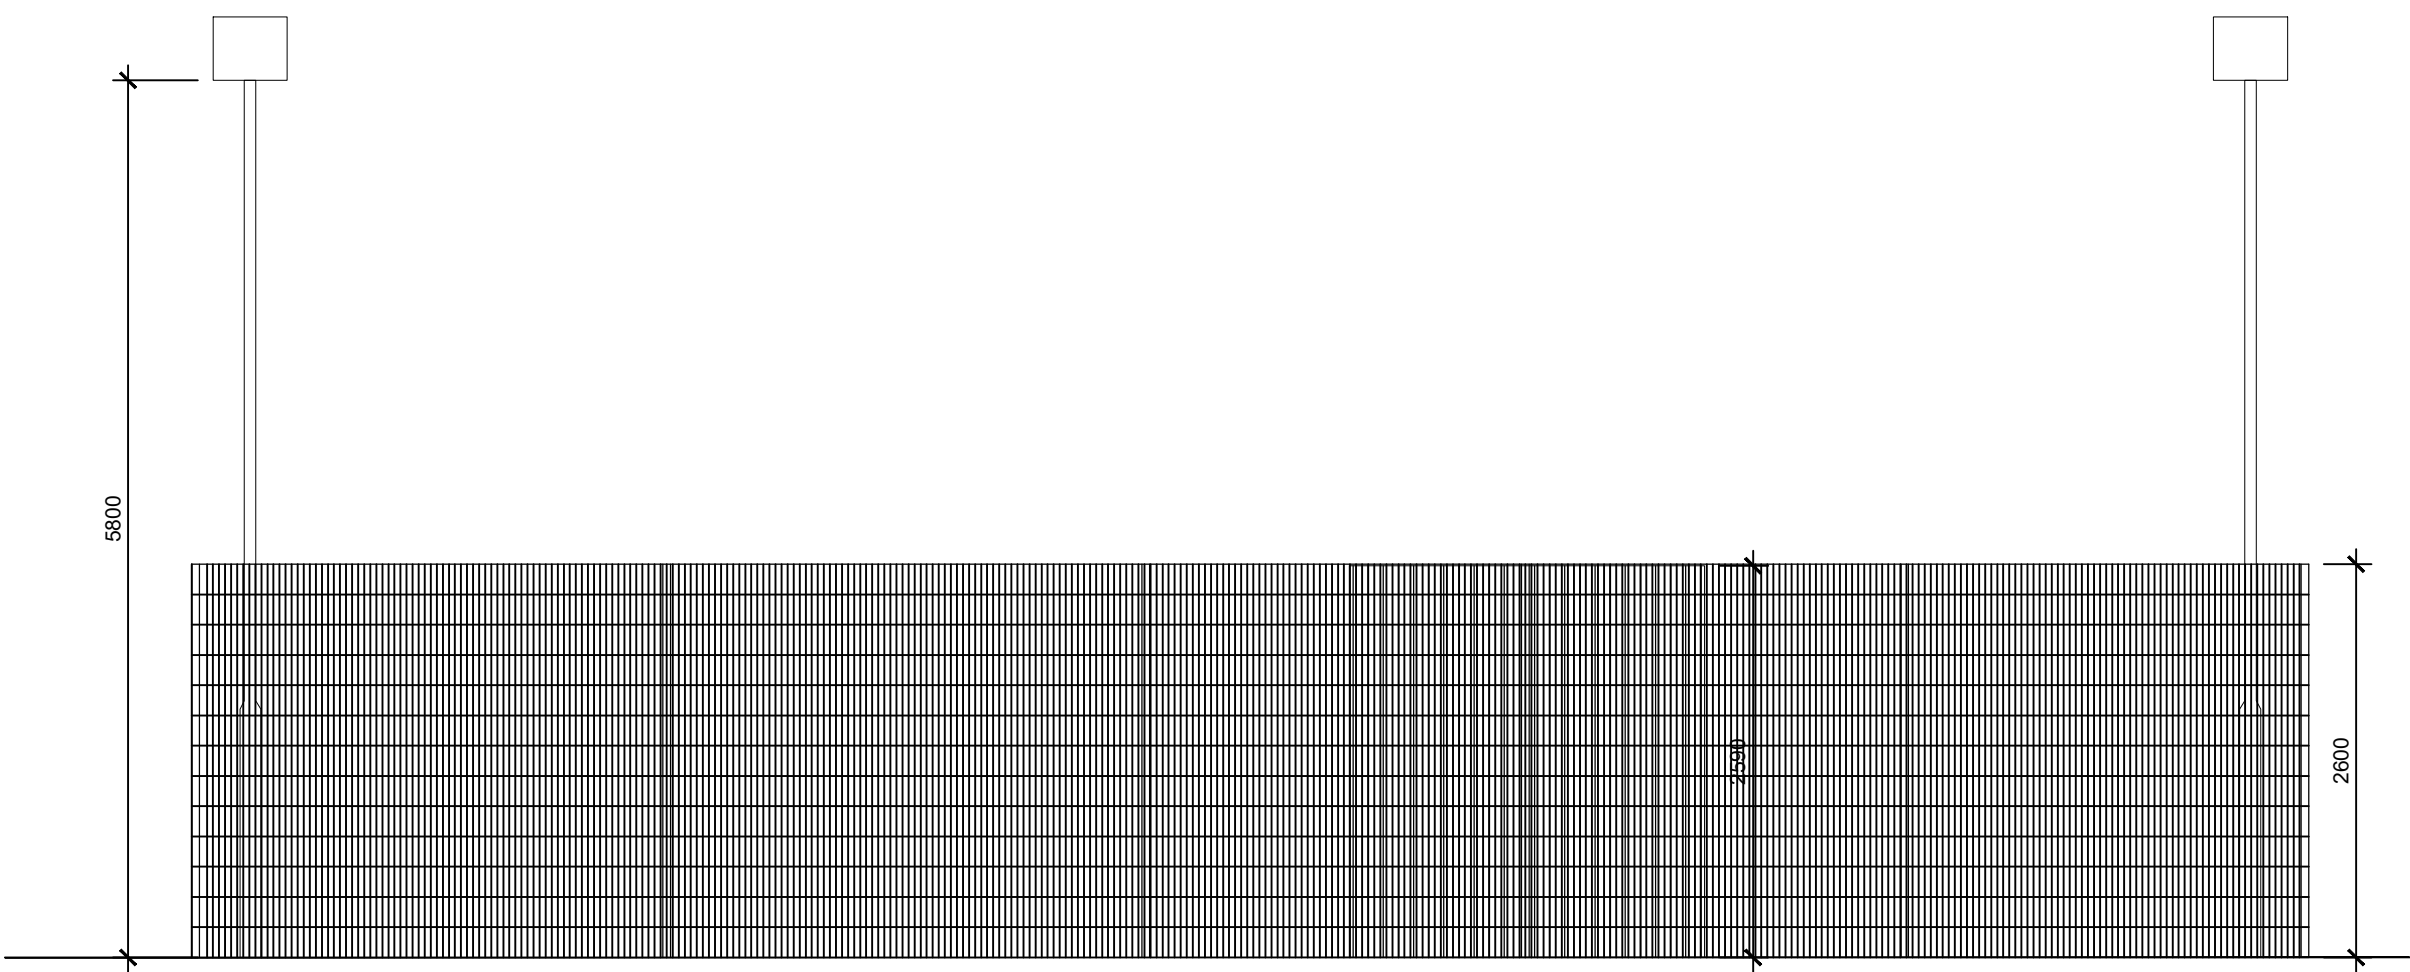

Side Elevation

 

Notes

For Planning Purposes

Copyright reserved.

N

Specification
Shipping Container conversion with gym equipment
Sedna Lighting 5m tubular post
Robus Champion IP65 LED Floodlight Black 400K
Robert Dyas Trimetals Large Metal Storage Box
First Fence Twin Mesh Fencing 2400mm high Black

P5	26.01.24	Two floodlights added back	AG
P4	13.12.23	Two floodlights removed	LM
P3	14.09.23	Dimensions amended to Clients requirements	LM
P2	28.08.23	Shipping Container Gym replaces the rig.	LM
P1	16.08.23	First Issue	LM

Revisions

Status

PLANNING

Client
Village Hotel

Project
Village Hotel Eastleigh
External Gym

Title
Gym Equipment
Plan and Elevations

Scale	Size	Date	Drawn	Checked
1:50	A1	15/08/23	LM	AG

3DReid

www.3DReid.com

Architecture Interiors Masterplanning

Drawing No. 230148-3DR-XX-XX-DR-A-08013 P5

Rev.