




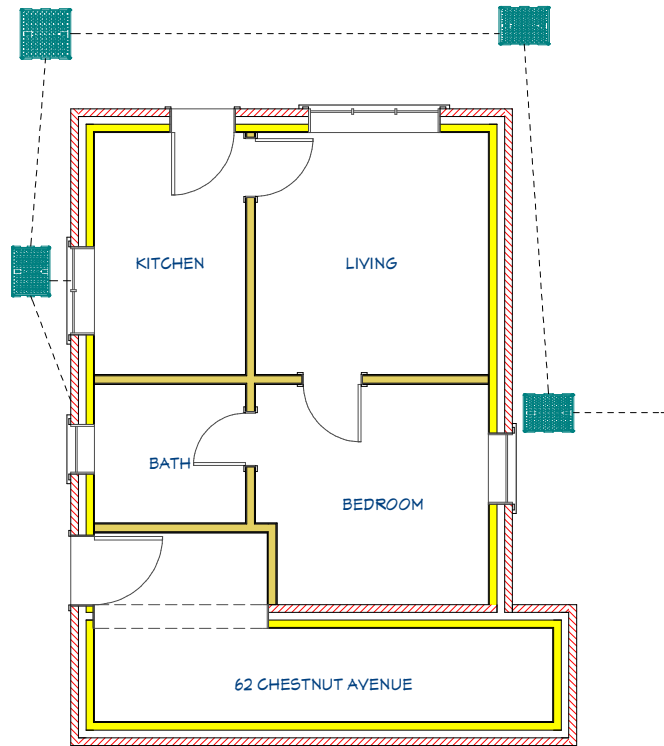

EXISTING GROUND FLOOR PLAN

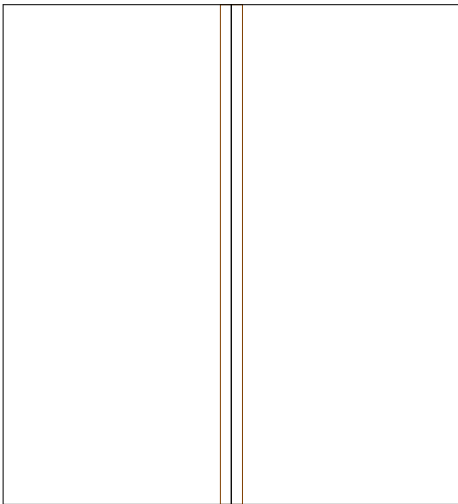


EXISTING ROOF PLAN

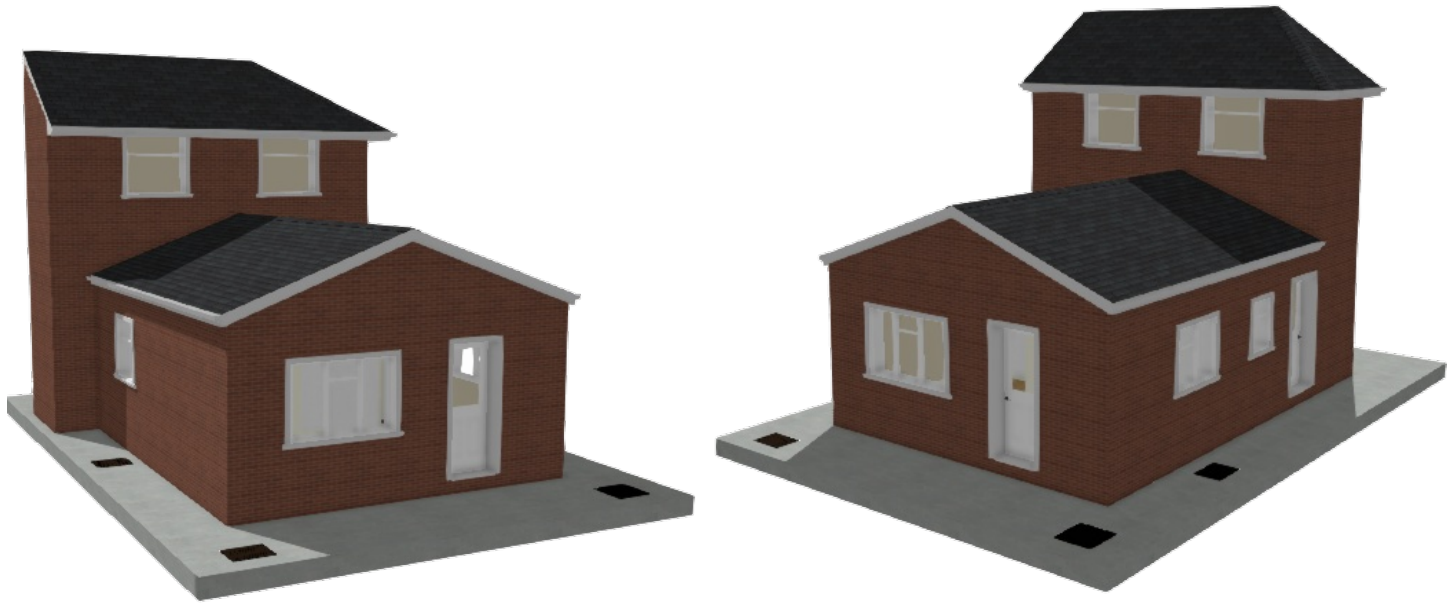


3D RENDERS NOT TO SCALE



EXISTING SIDE ELEVATION

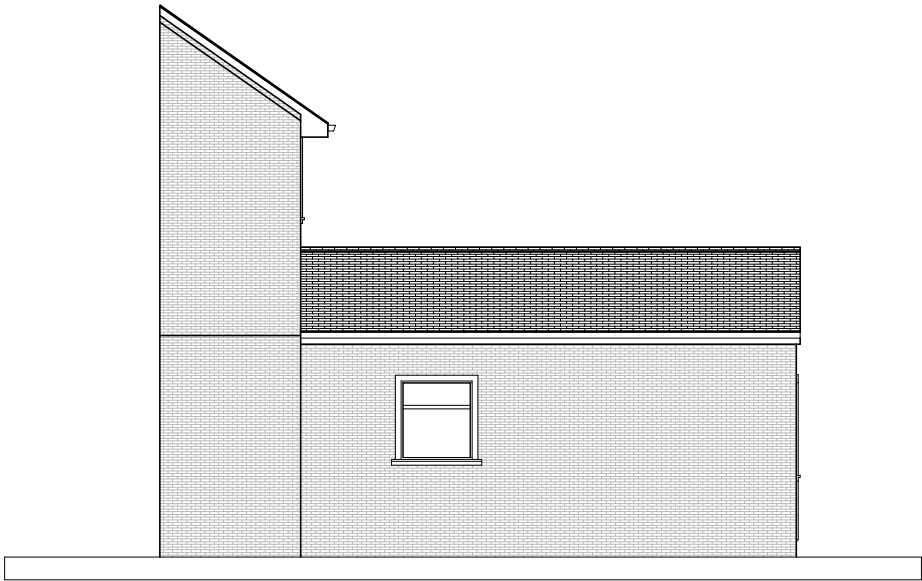


EXISTING SIDE ELEVATION

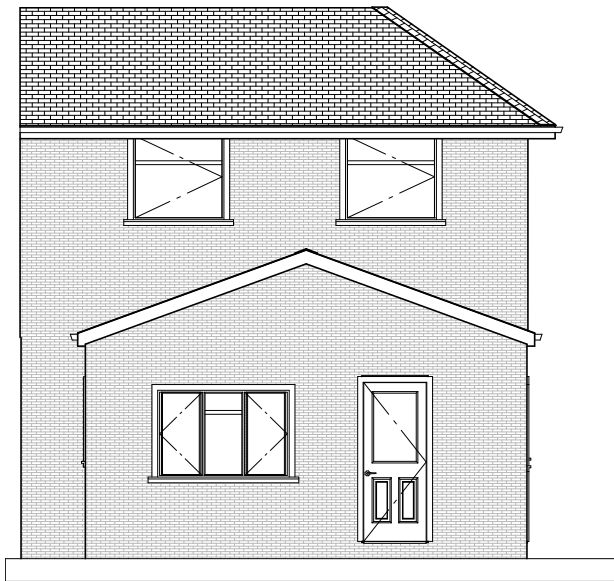

EXISTING REAR ELEVATION

NOTES:
1) ALL DRAWINGS SUPPLIED BY DWG PLANS ARE TO BE USED FOR PLANNING PERMISSION PURPOSES ONLY AND NOT TO BE USED FOR BUILDING REGULATION PURPOSES.
2) THE CONTRACTOR, SUB-CONTRACTOR OR SUPPLIER IS TO CHECK ALL RELEVANT DIMENSIONS, LEVELS, EXISTING STRUCTURE AND MATERIALS PRIOR TO COMMENCING THE WORKS.
© THIS DRAWING IS COPYRIGHT AND MAY NOT BE COPIED, TRACED, ALTERED OR REPRODUCED WITHOUT WRITTEN PERMISSION FROM DWG PLANS.

 

	NAME	DATE
DRAWN	PRB	06/02/2024
UNLESS OTHERWISE SPECIFIED DIMENSIONS ARE IN MILLIMETERS		

DWG PLANS 35 Cranmer Drive, Nursling, Southampton, SO16 0TD Mobile: 07851229345, Email: info@dwgplans.co.uk		
TITLE Existing plans The annexe 62 Chestnut Avenue, Eastleigh		
SIZE A3	DWG NO DWG PLANS 03013	REV A
CLIENT: Mrs Jess Nandhra		
SCALE: 1:100 @ A3		SHEET 1 of 1