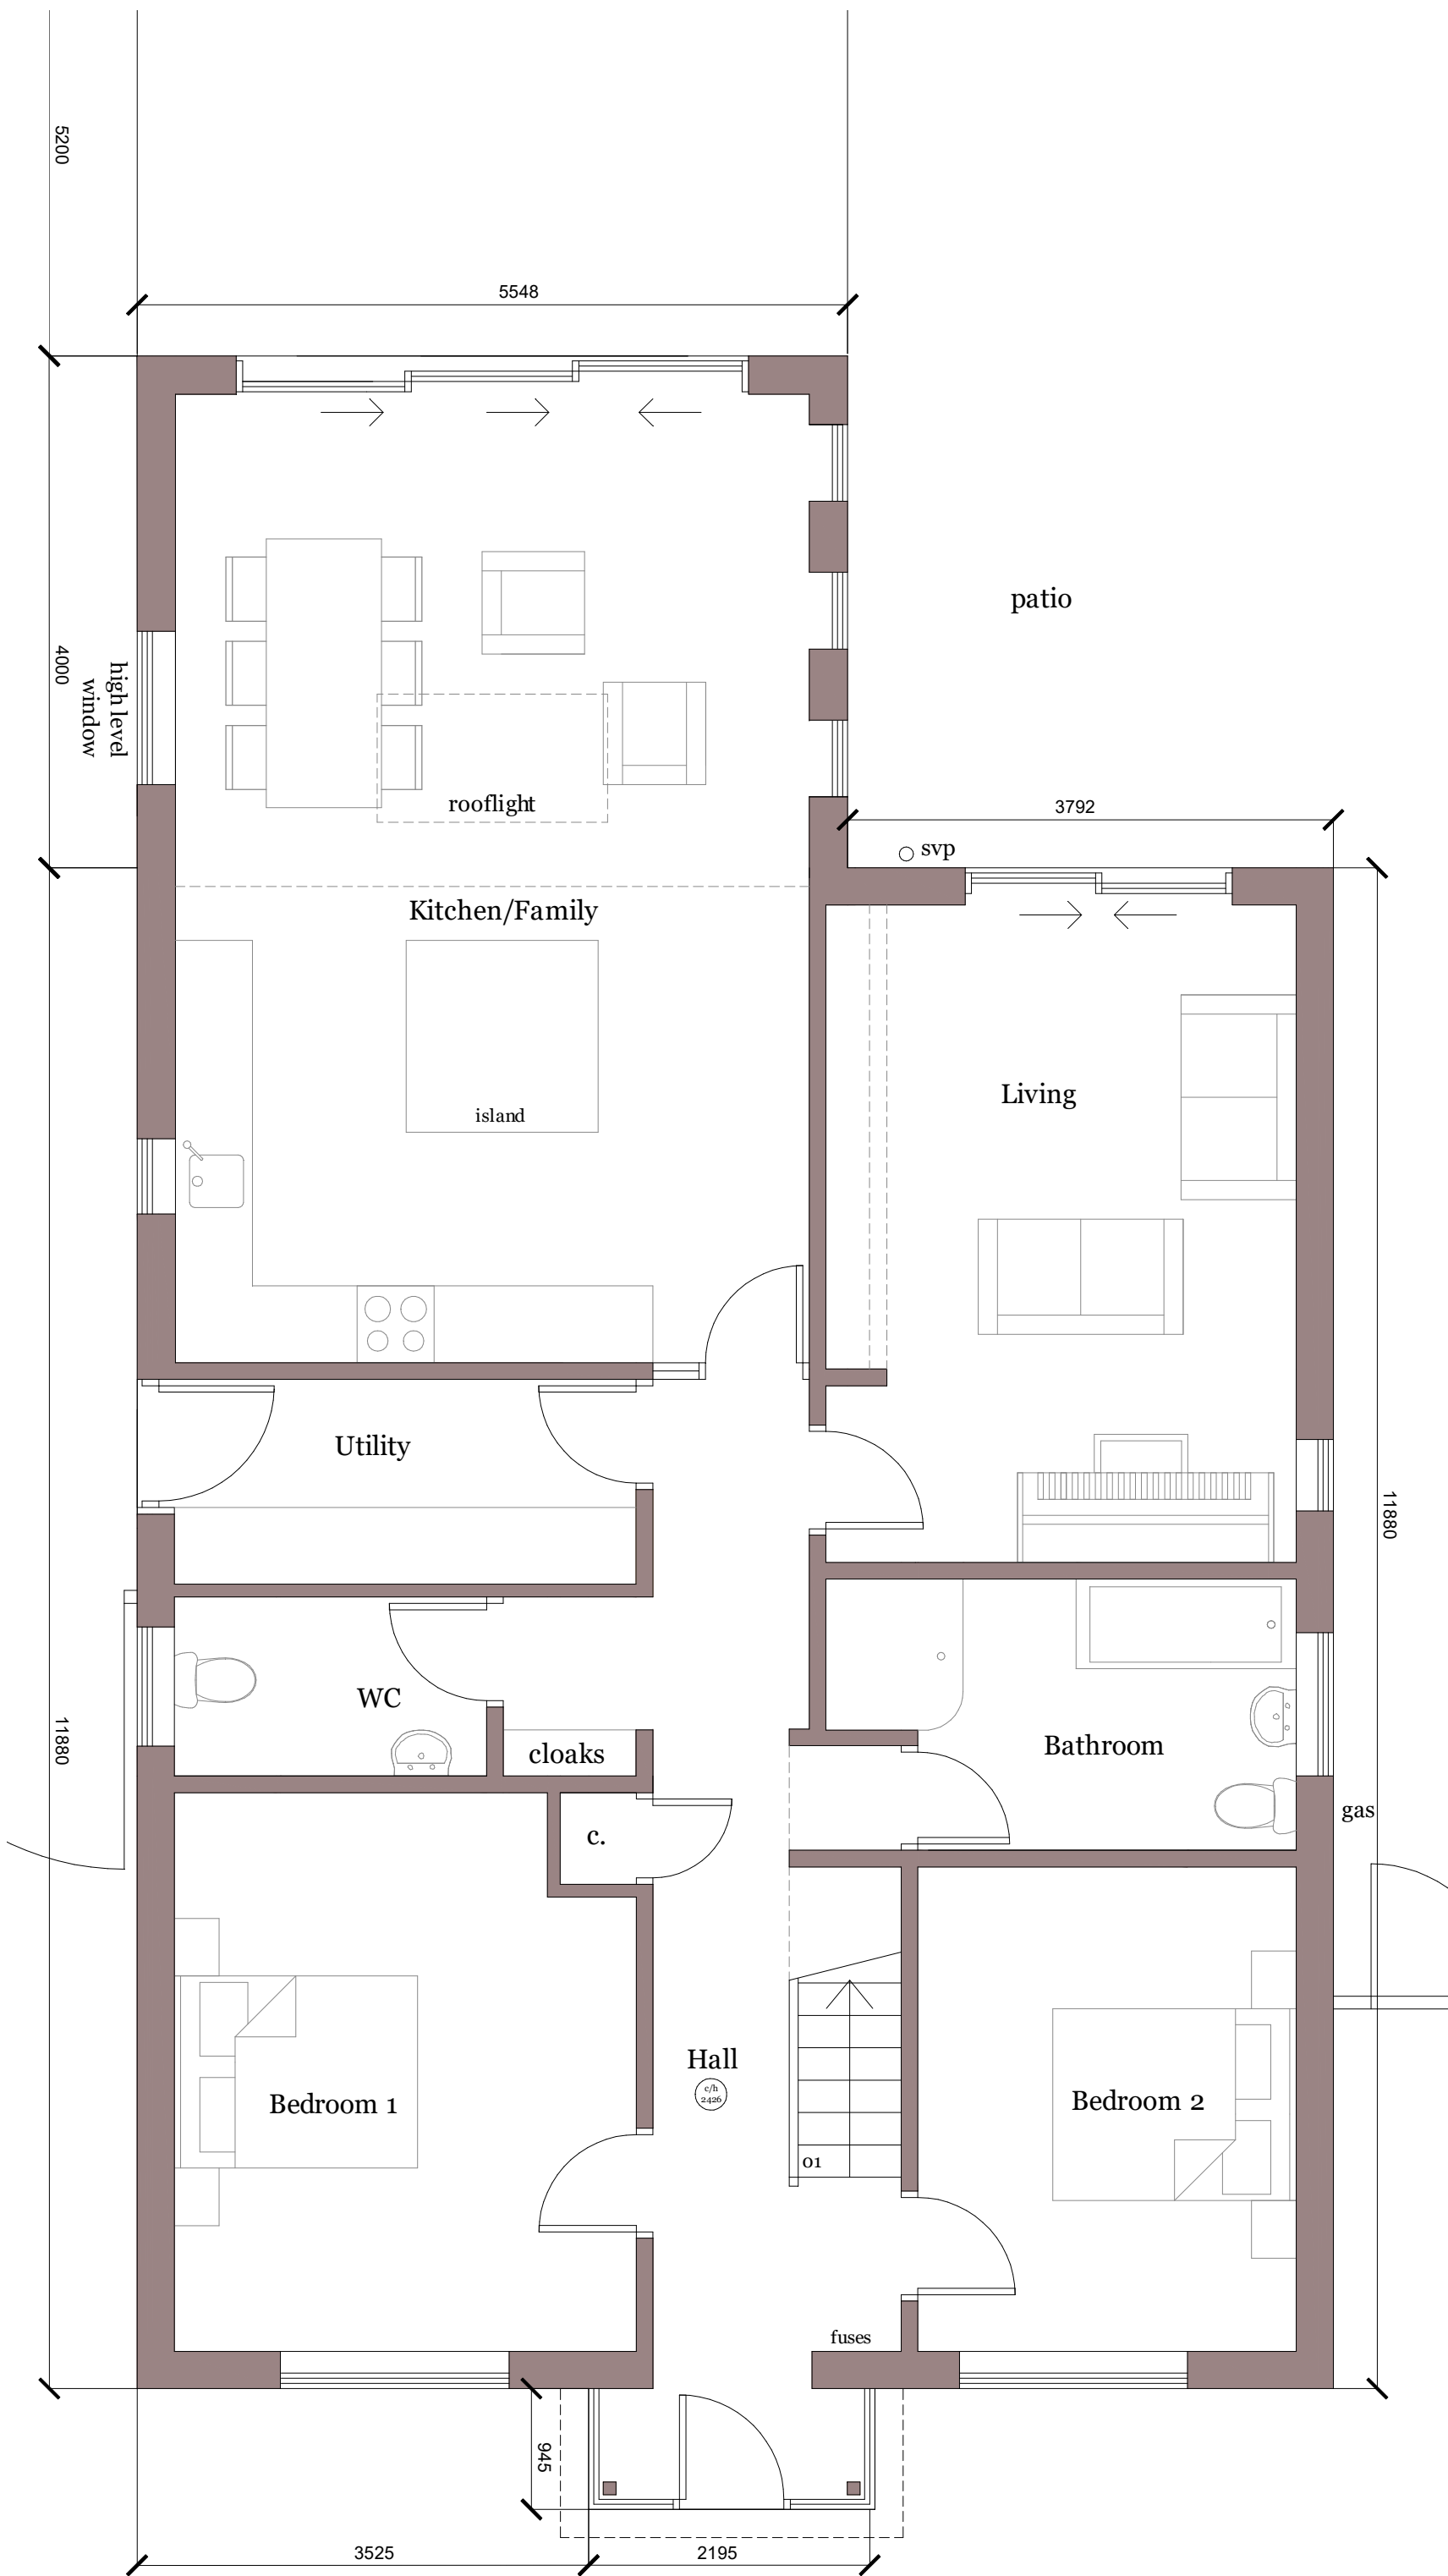


0m 1m 2m

Scale 1:50

| Rev | description | date | by | ch |
|-----|-------------|------|----|----|
|-----|-------------|------|----|----|

Project  
**14 Cuckoo Bushes Lane**  
Chandlers Ford, SO53 1JX

| Scale   | Date     | Drawn |
|---------|----------|-------|
| 1:50@A3 | 02/02/24 | MH    |

Drawing Title  
**Proposed Ground Floor Plan**

Status  
Planning

| Drawing No.  | Rev |
|--------------|-----|
| 23260 - P008 |     |



MJH Architects, 4 Rockwood, Alton, Hants, GU342LD  
T 01420 544501 www.mjharchitects.co.uk

Notes  
This drawing is © copyright of MJH Architects.  
This drawing is to be read in conjunction with all consultant's drawings, details and specification.  
All dimensions to be checked on site prior to commencement of building work.  
Scale for planning purposes only.  
Any discrepancies to be reported to the architect prior to implementation.