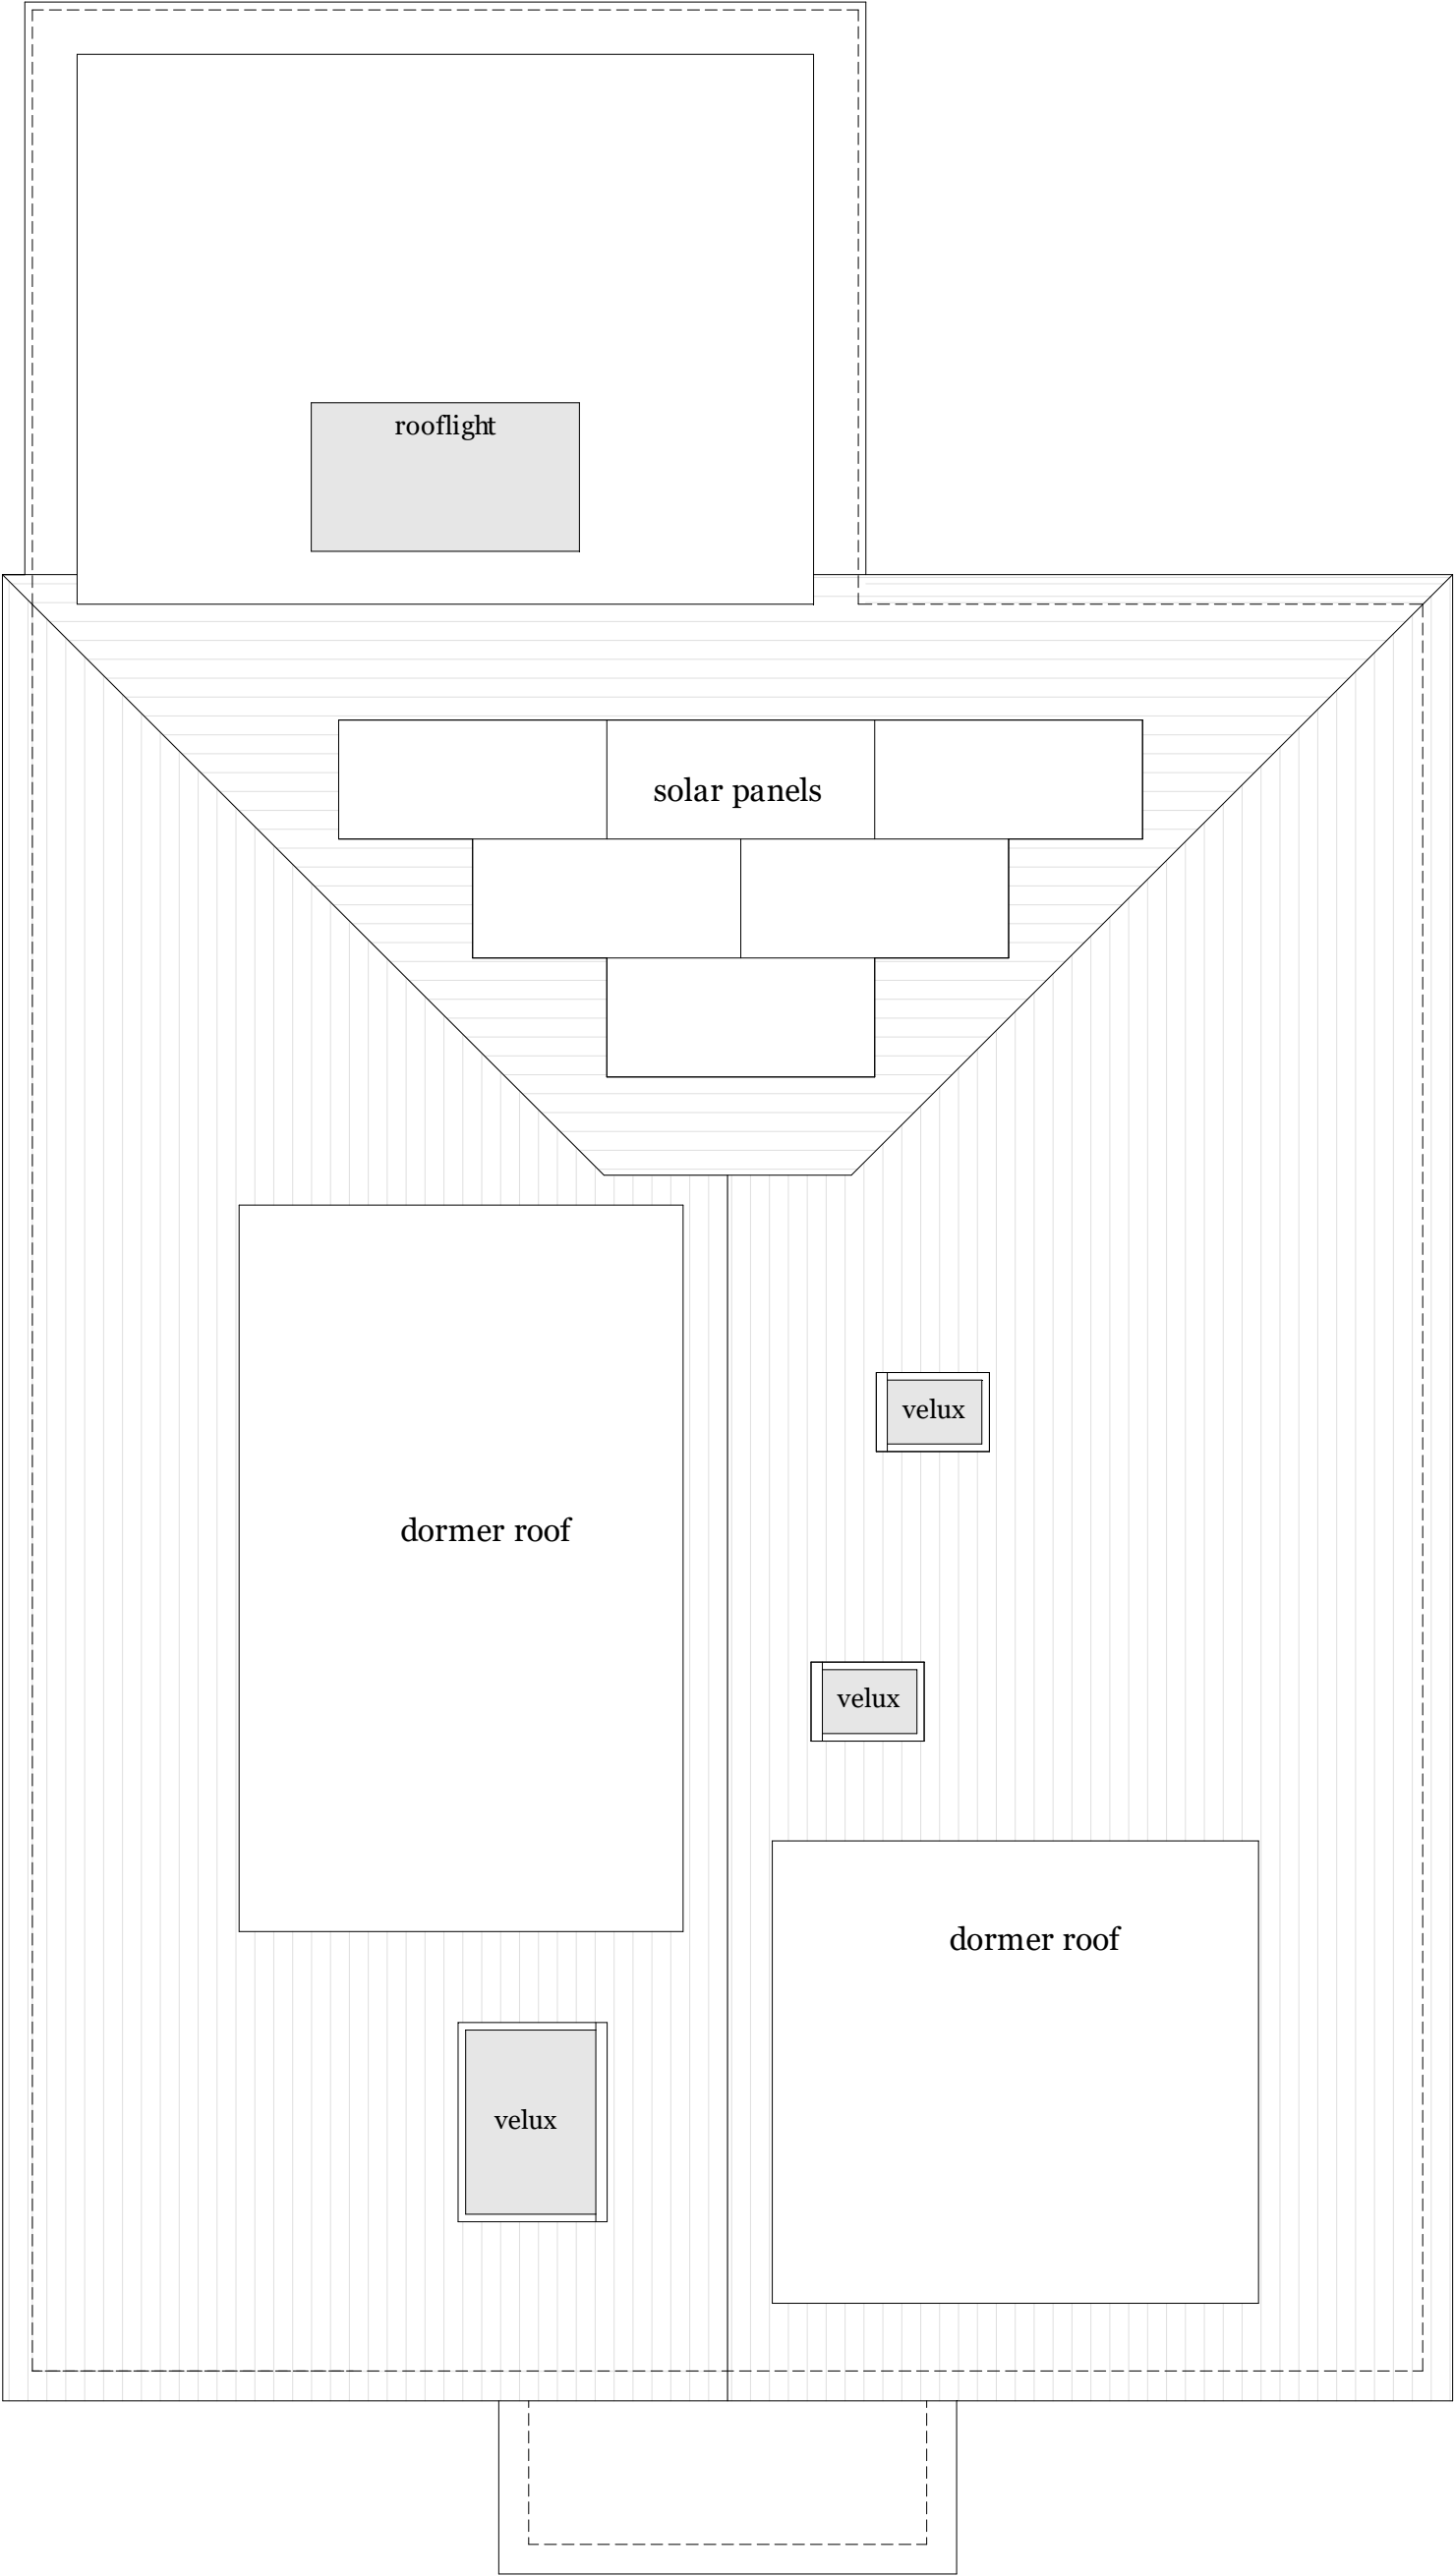


Rev	description	date	by	ch
-----	-------------	------	----	----

Project
14 Cuckoo Bushes Lane
Chandlers Ford, SO53 1JX

Scale	Date	Drawn
1:50@A3	02/02/24	MH

Drawing Title
Proposed Roof Plan

Status
Planning

Drawing No.	Rev
23260 - P010	-

