


Rev	description	date	by	ch
Project				
14 Cuckoo Bushes Lane				
Chandlers Ford, SO53 1JX				
Scale	Date	Drawn		
1:50@A3	02/02/24	MH		
Drawing Title				
Proposed First Floor Plan				
Status				
Planning				
Drawing No.	Rev			
23260 - P009	-			

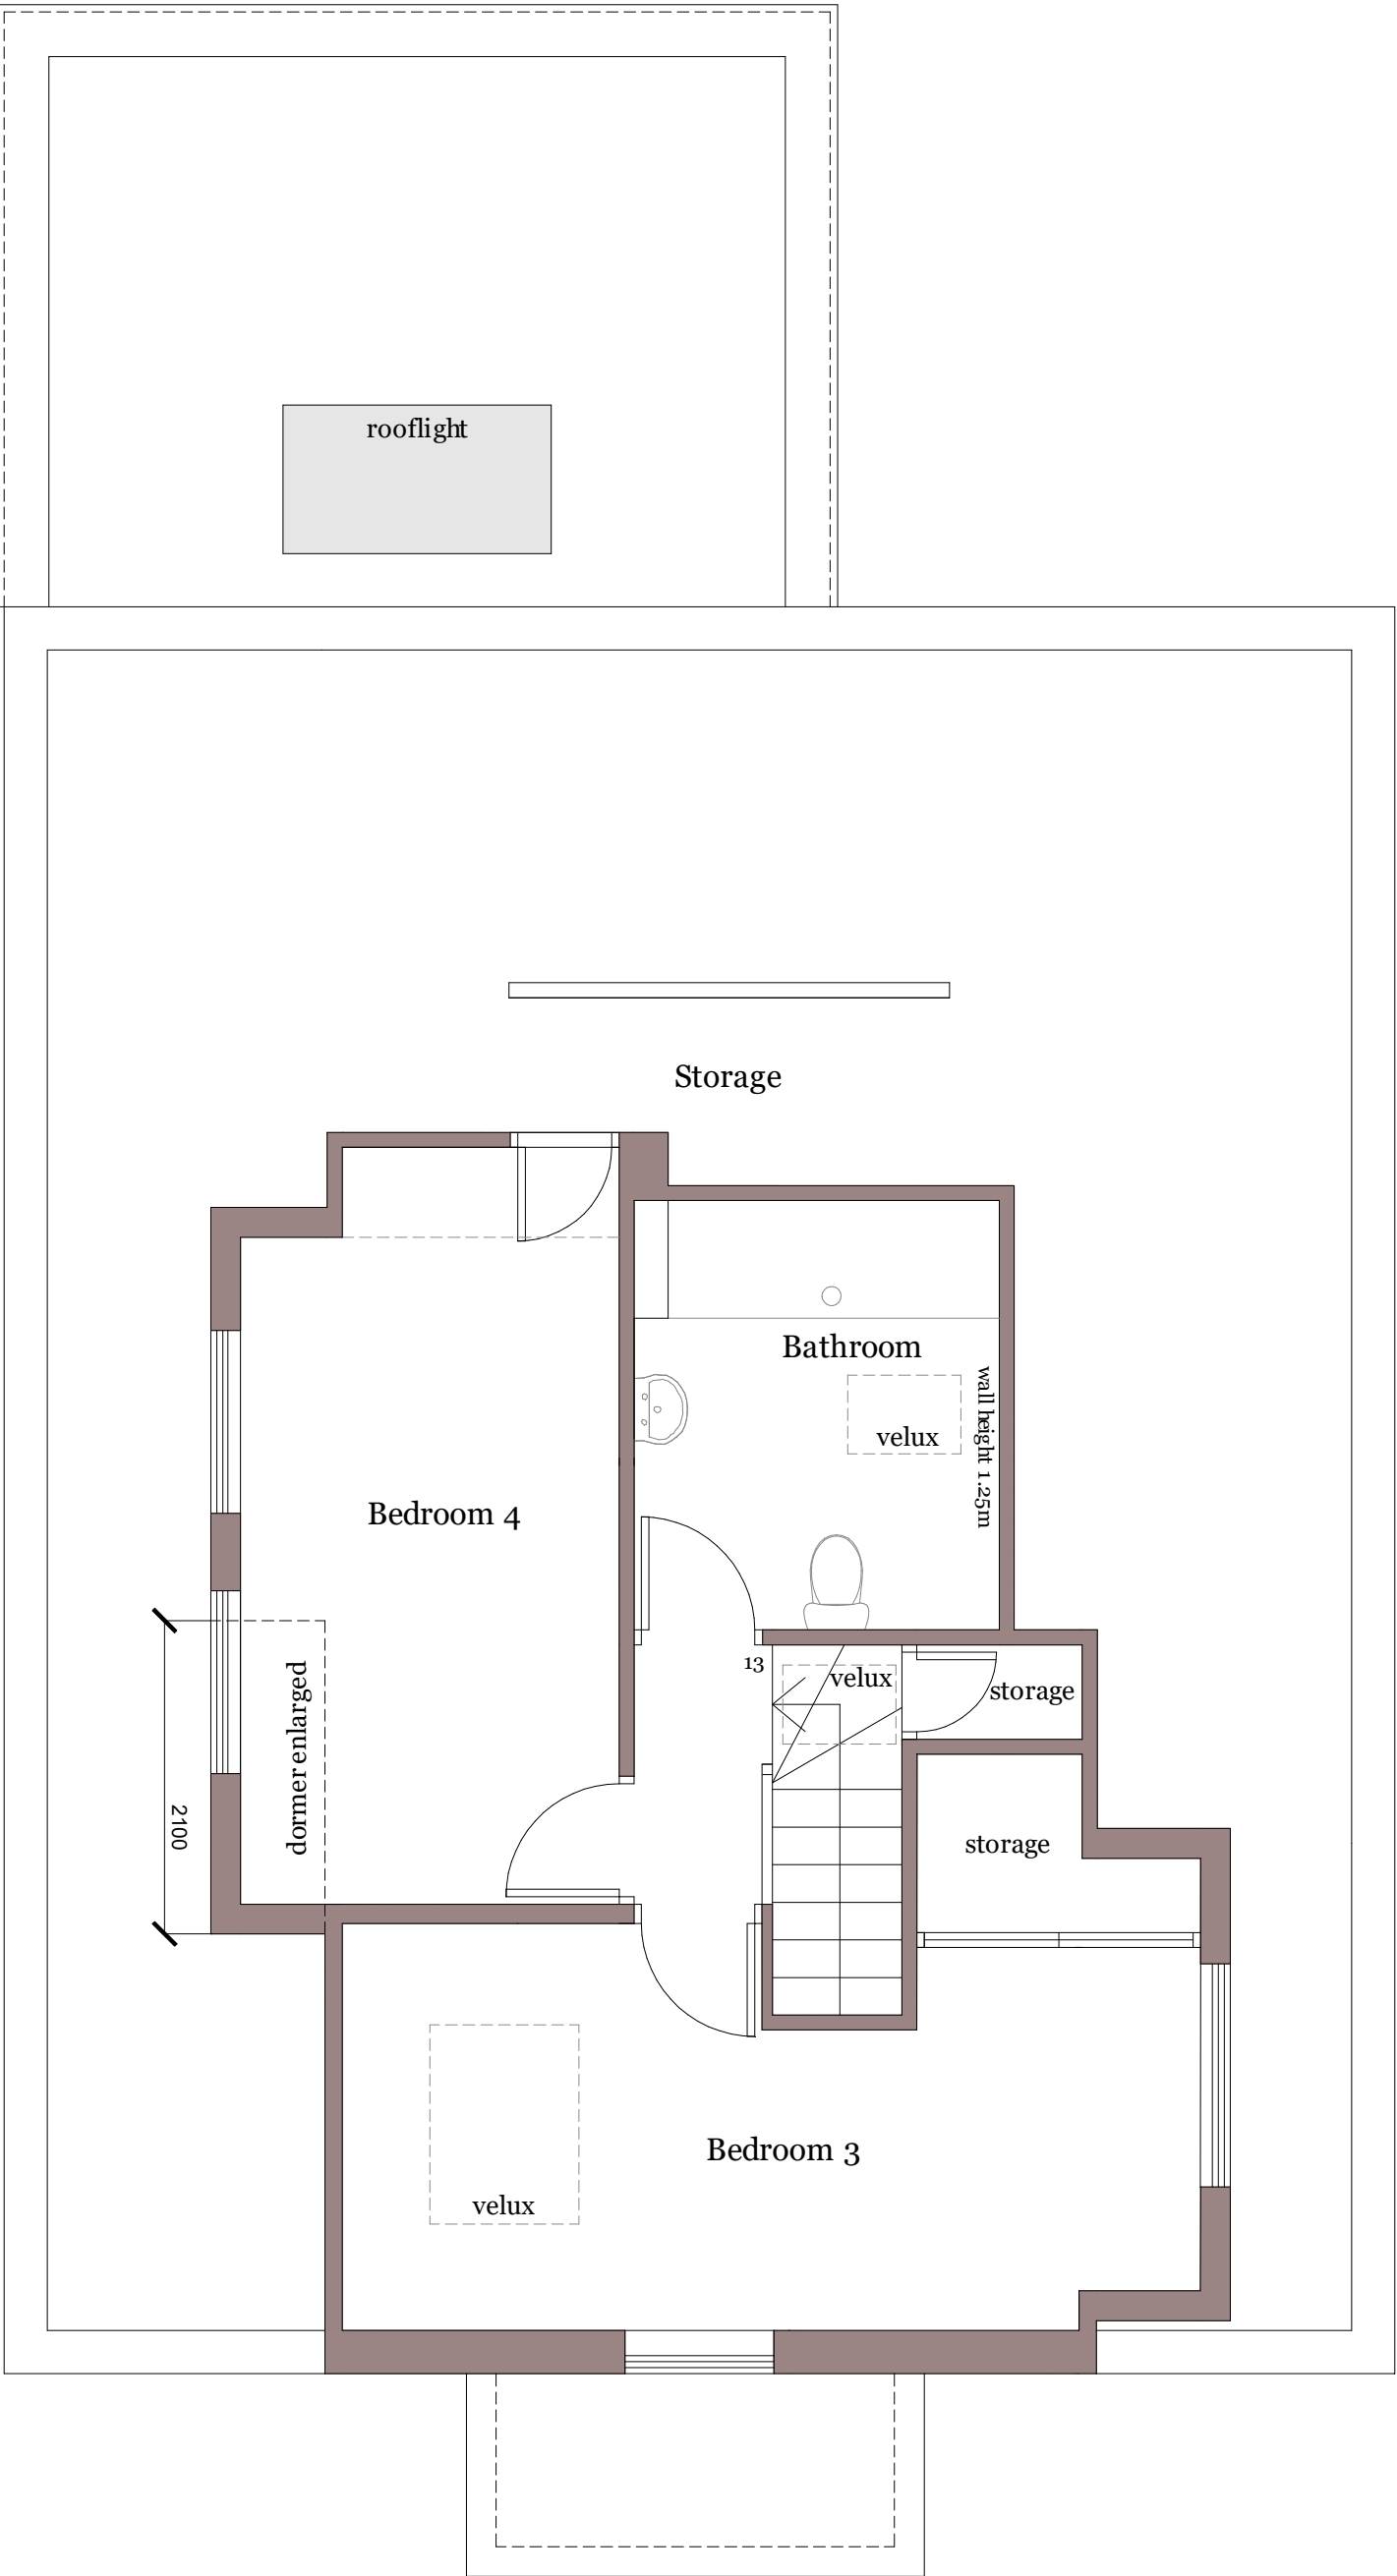

MJH Architects, 4 Rockwood, Alton, Hants, GU342LD
T 01420 544501 www.mjharchitects.co.uk

Notes
This drawing is © copyright of MJH Architects.
This drawing is to be read in conjunction with all consultant's drawing, details and specification.
All dimensions to be checked on site prior to commencement of building work.
Scale for planning purposes only.
Any discrepancies to be reported to the architect prior to implementation.