



Elevations Scale Bar 1:100

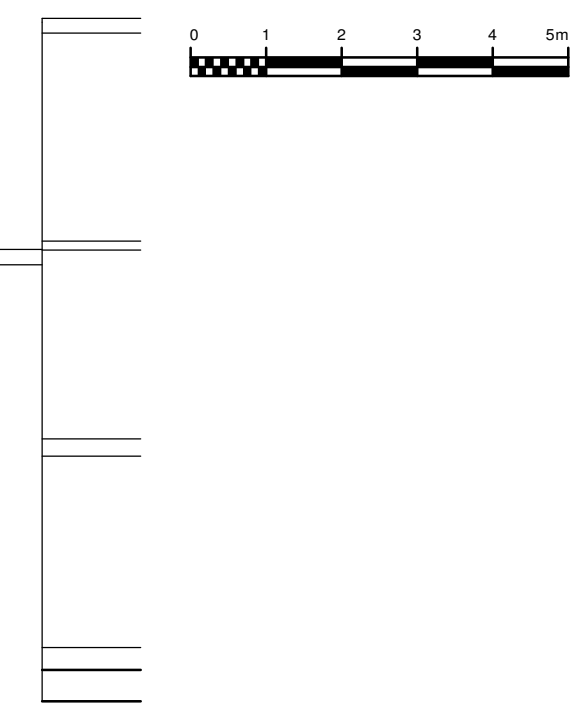


North

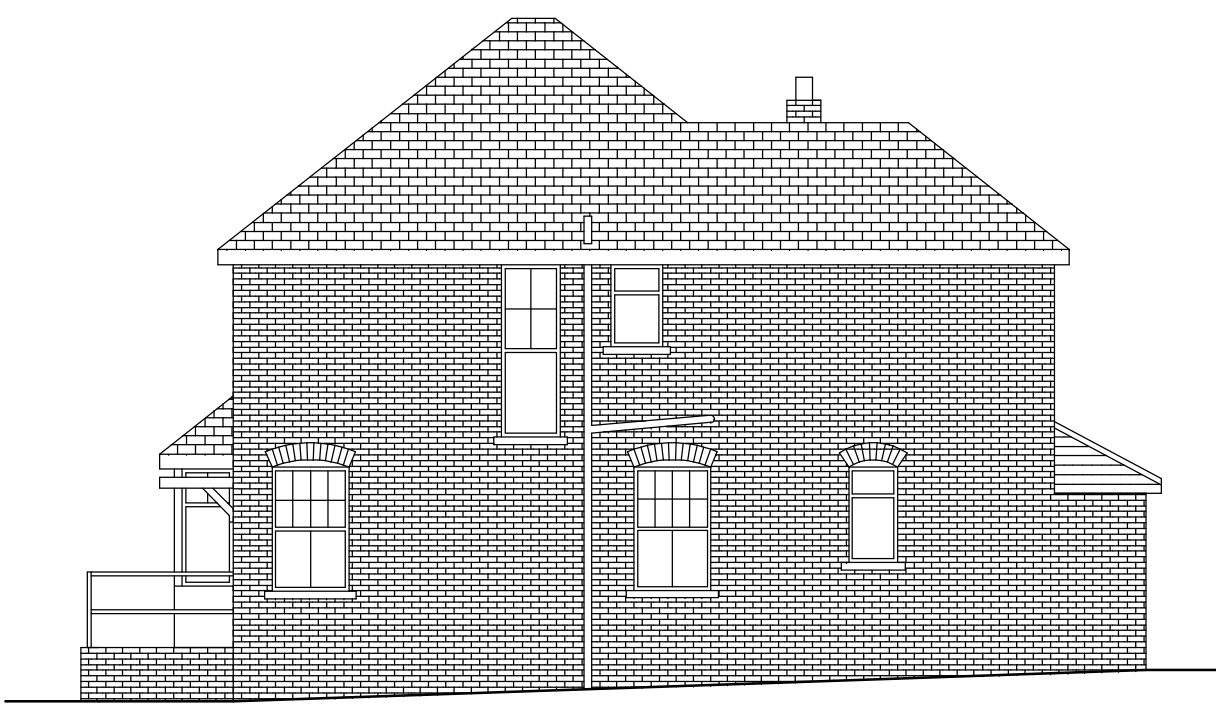

West




South

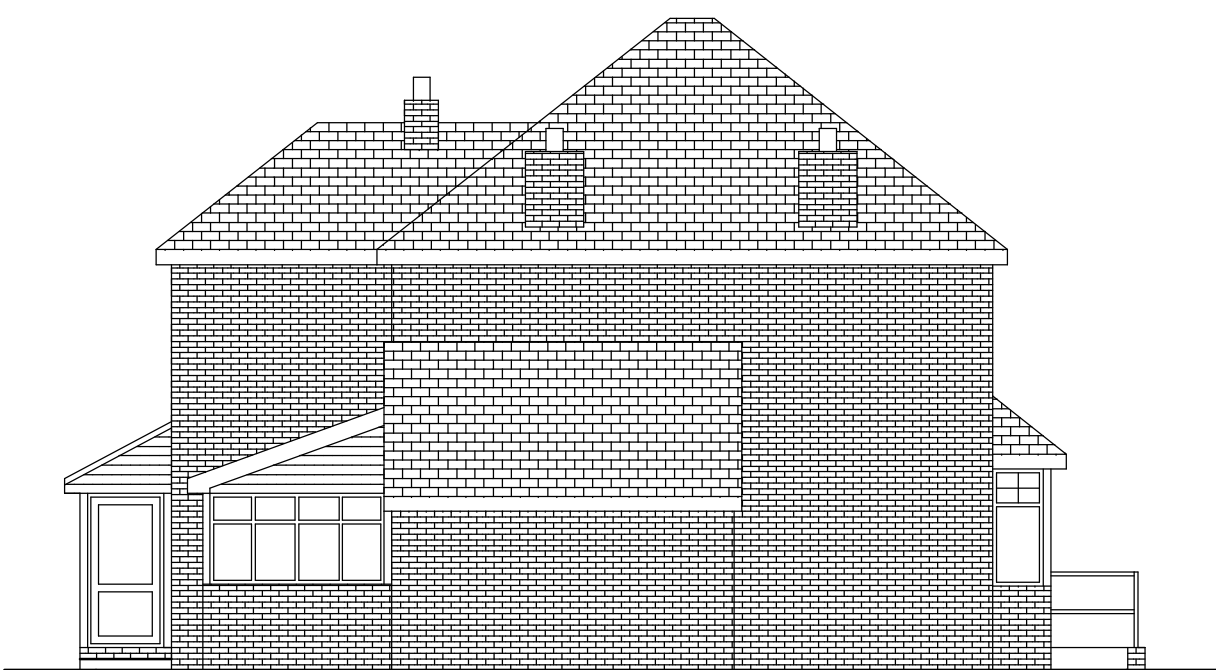


East

Elevations

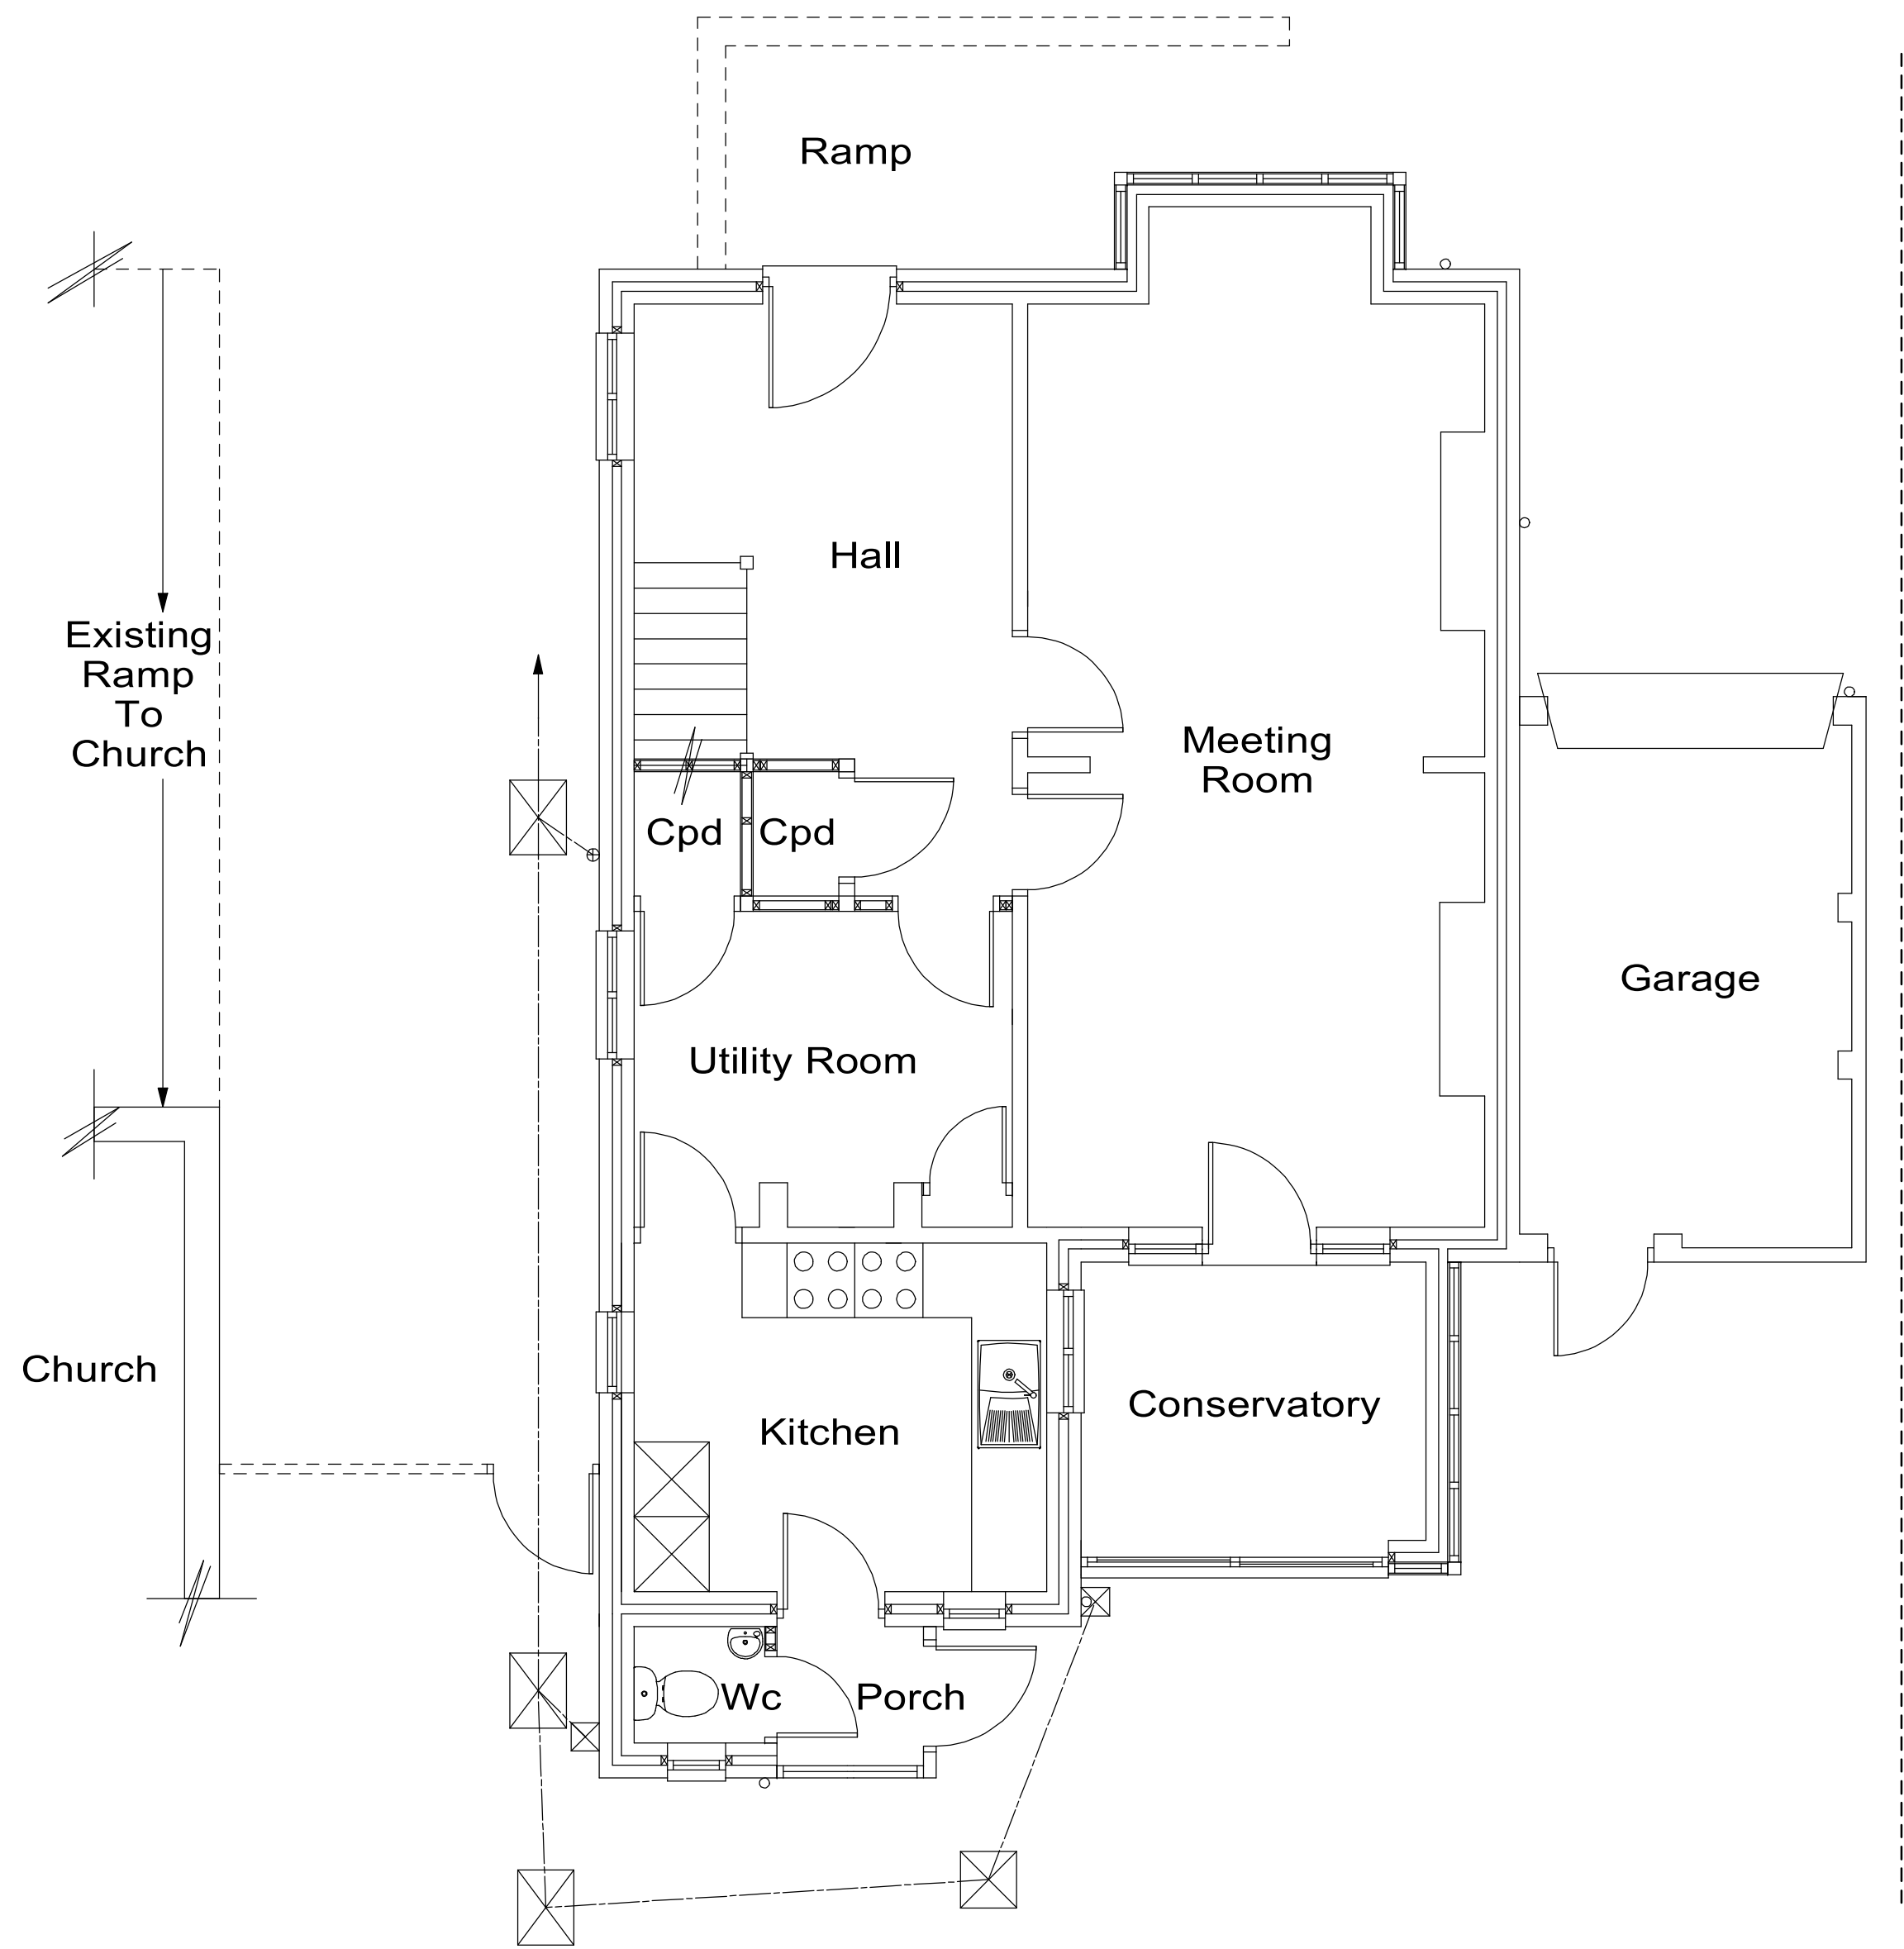


Ground Floor Plan

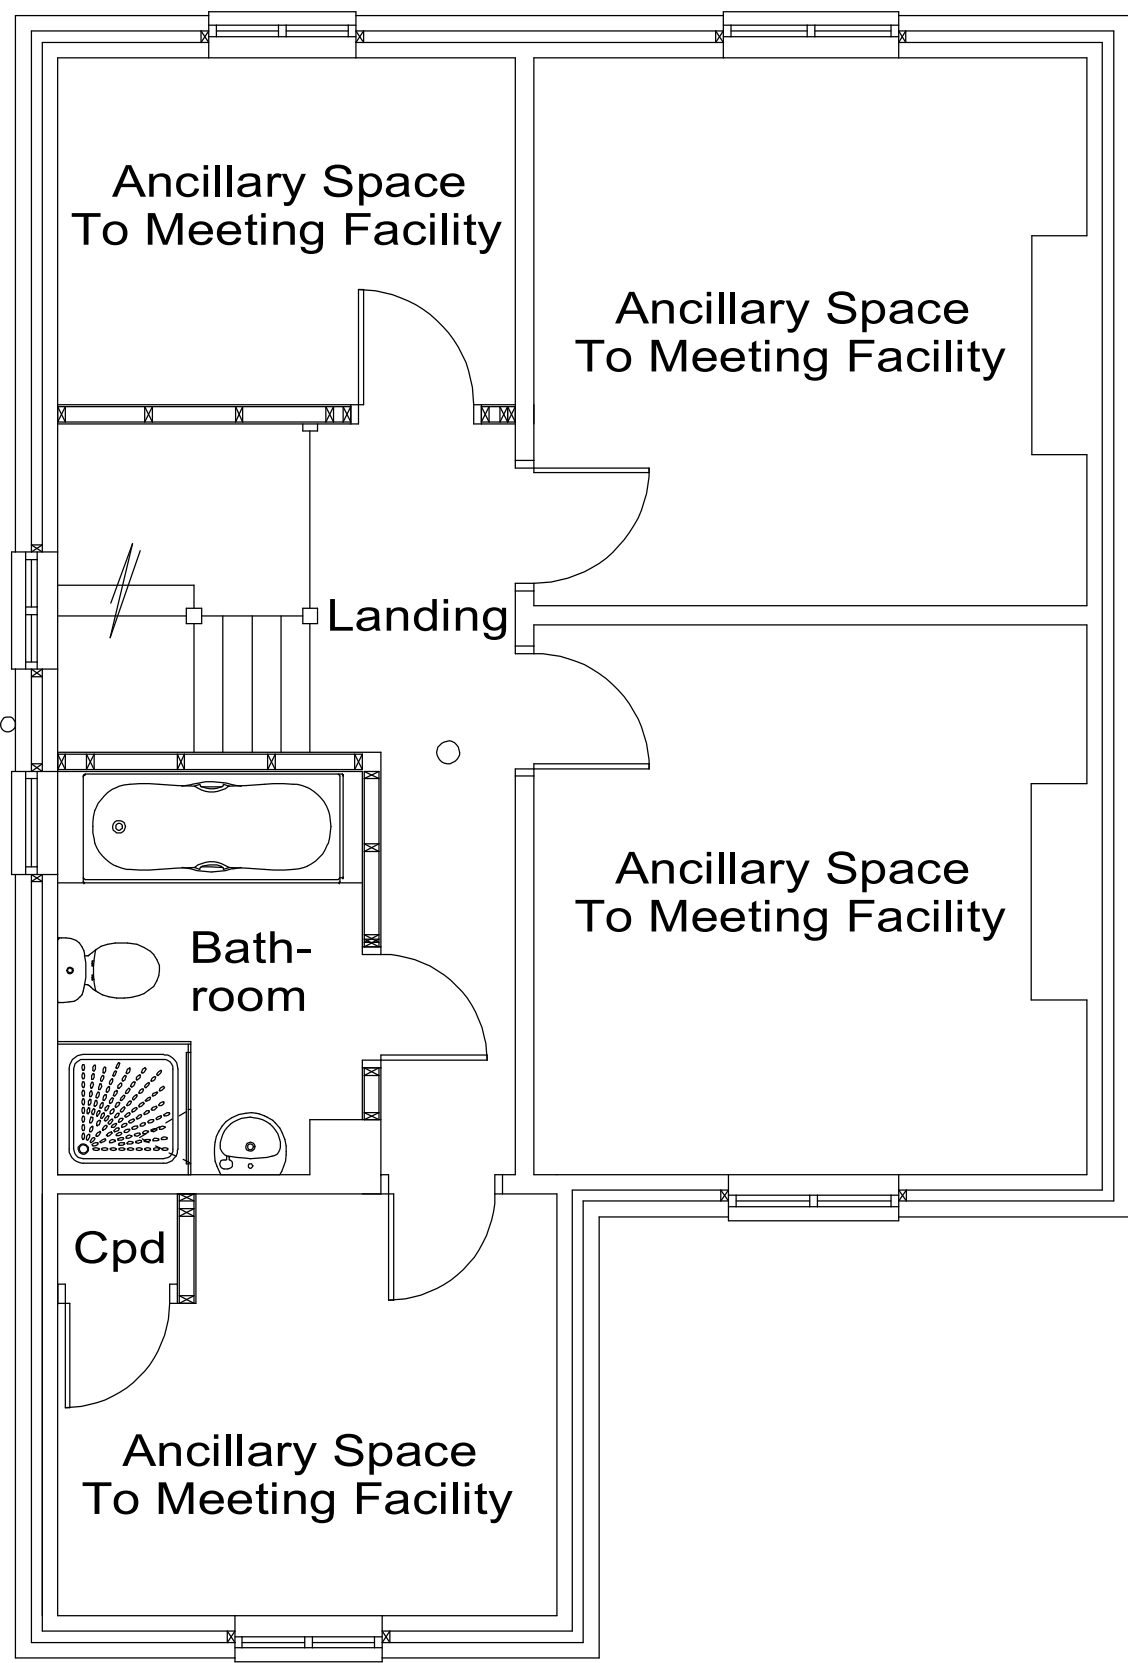

First Floor Plan

Floor Plans Scale Bar 1:50

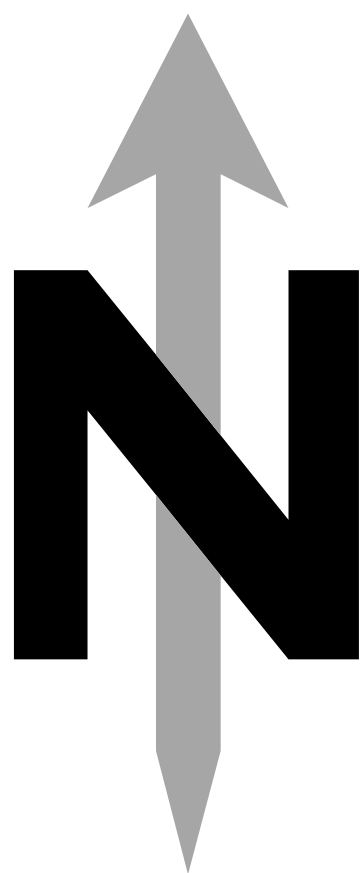

Jem Musselwhite C.Build E FCABE, MIET, MlconstM. Chartered Building Engineer & Surveyor.
106 Buriton Road, Winchester, Hants. SO22 6JF. Tel 07758 746207 - e-mail jem@jem-musselwhite.co.uk www.jem-musselwhite.co.uk
70 Station Road, Netley Abbey, Southampton.
Conversion Of First Floor Area To Flat.
for The Roman Catholic Diocese Of Portsmouth.
As Existing Floor Plans & Elevations.
Scales 1:50 & 1:100 @ A1 Sized Paper. Dwg. No. 2023036/001A.