



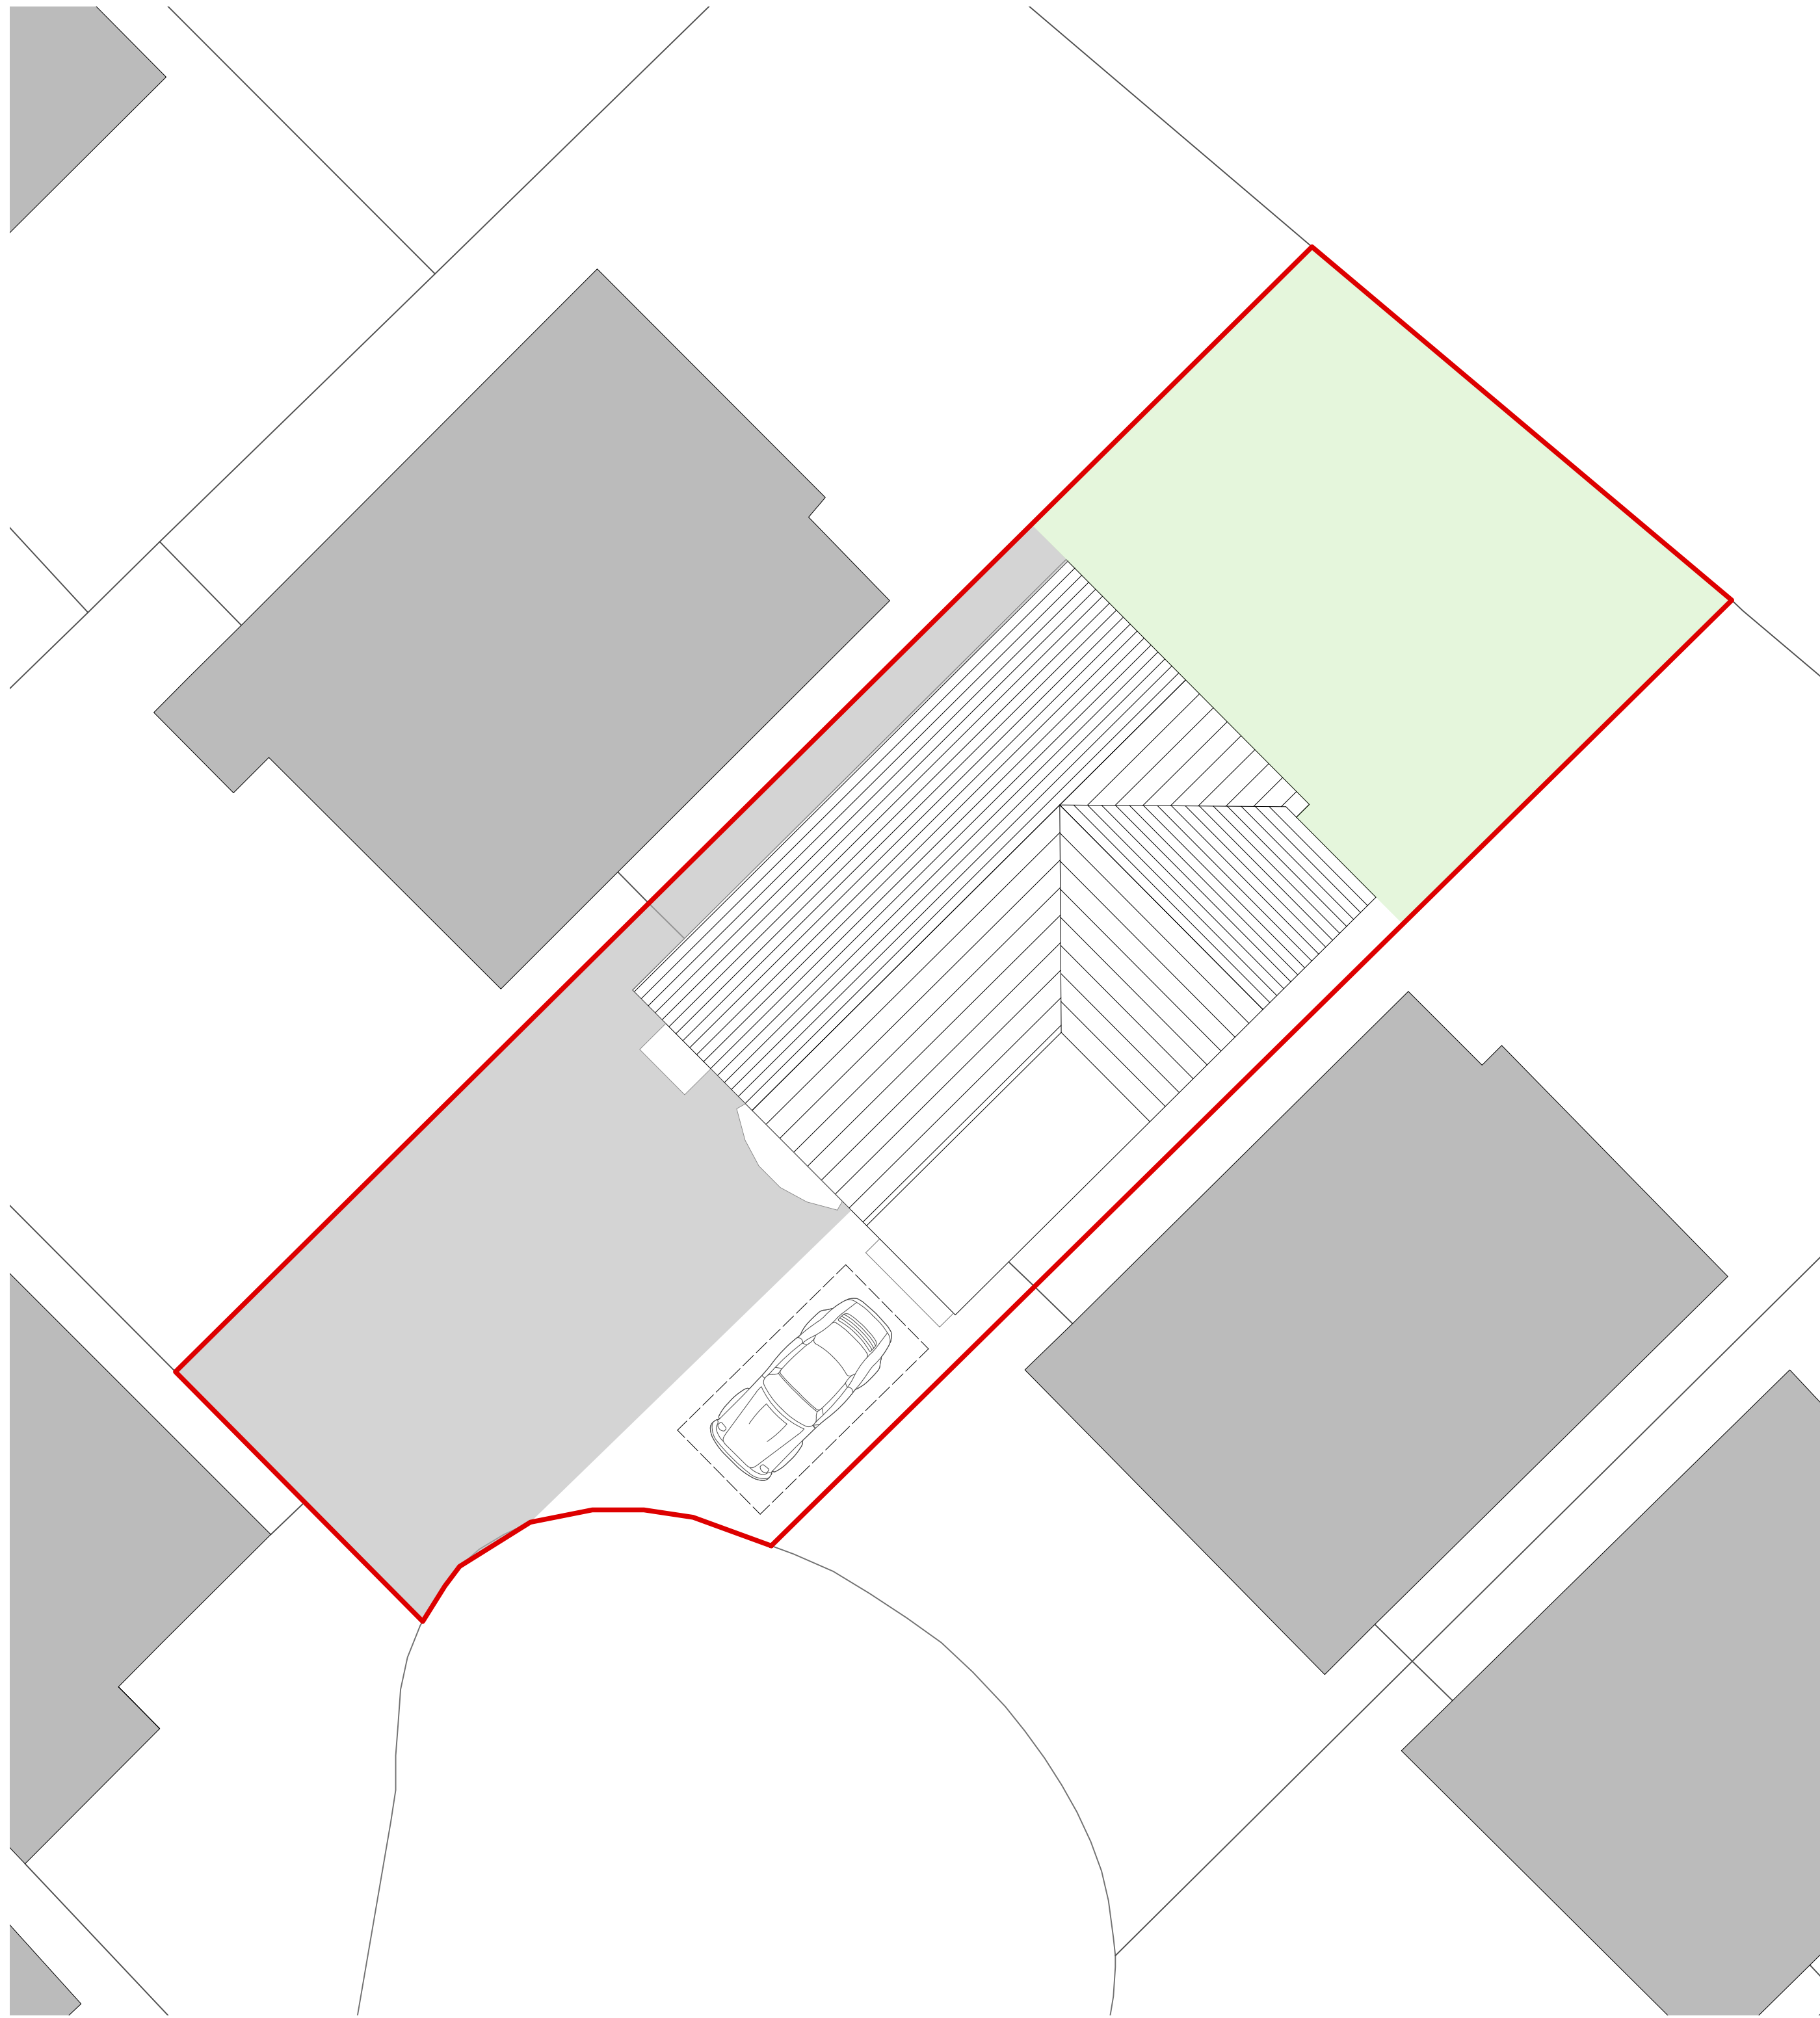

01 SITE PLAN AS EXISTING
SCALE 1:100@A1

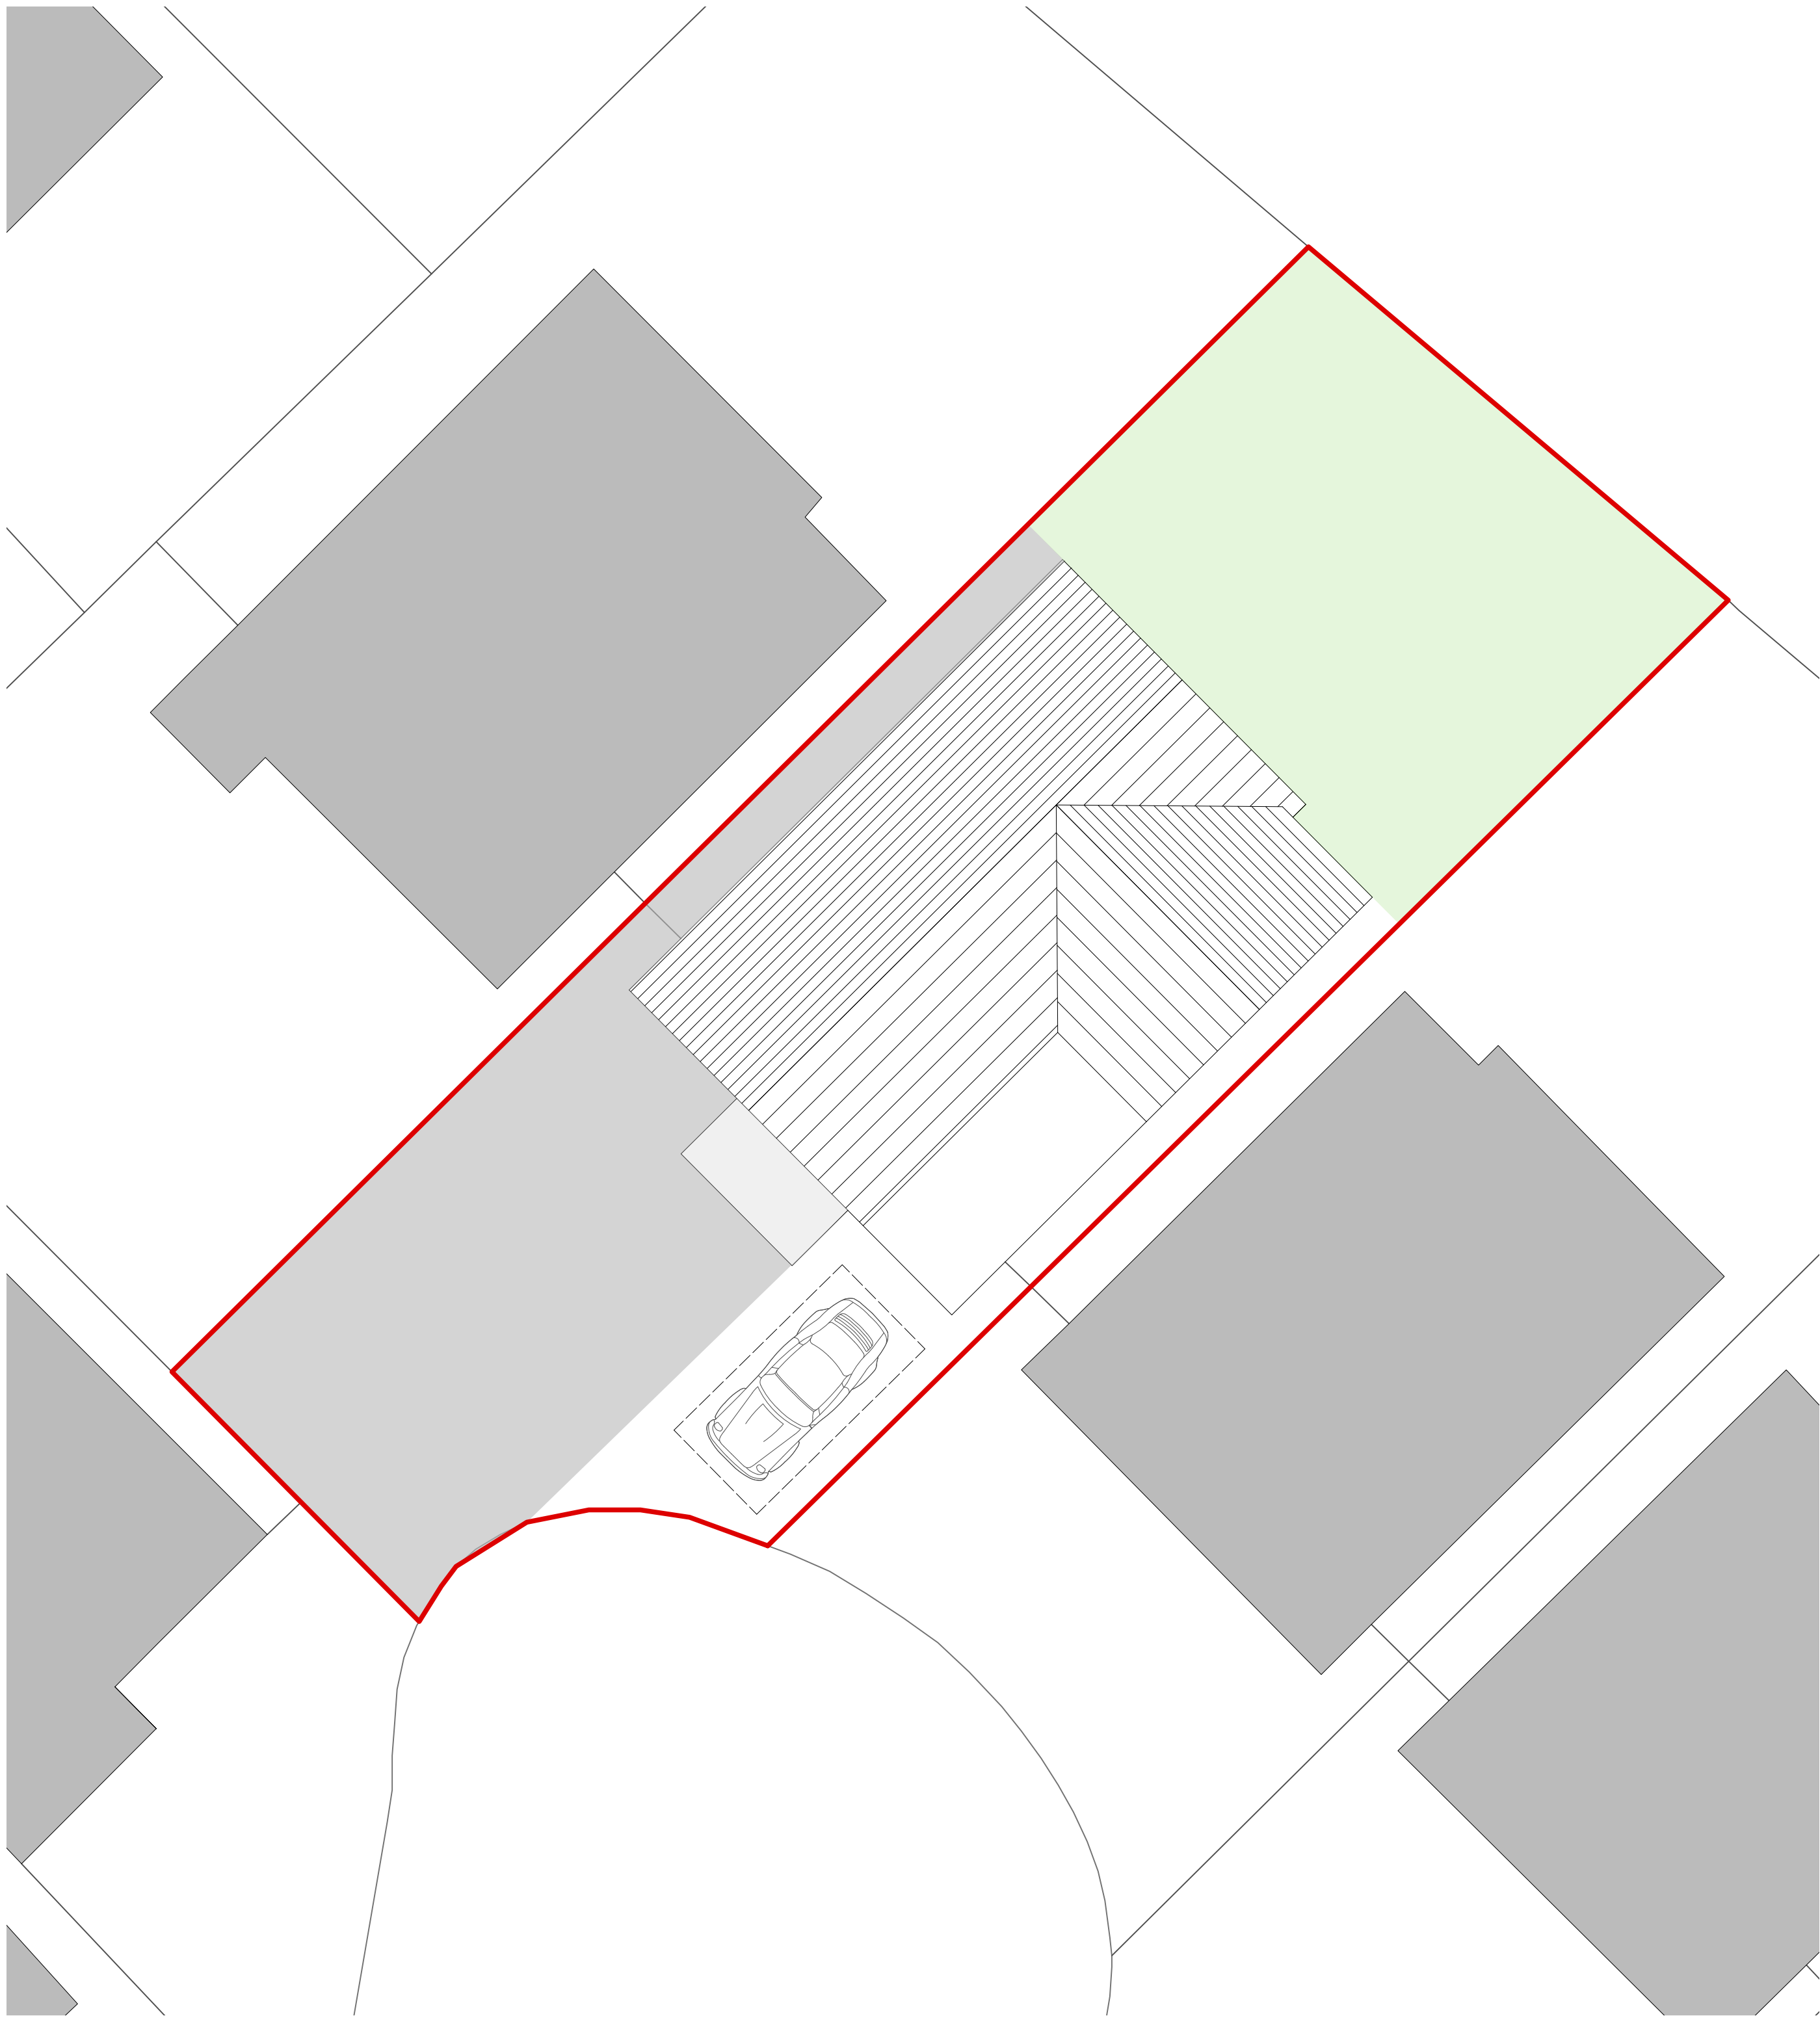

02 SITE PLAN AS PROPOSED
SCALE 1:100@A1

101 SITE PLANS EXISITING & PROPOSED

