

FIRST FLOOR FFL
+4.754

EXISTING HOUSE
FFL
+0.150




01 SOUTH WEST ELEVATION AS EXISTING
SCALE 1:50@A1

FIRST FLOOR FFL
+4.754


EXISTING HOUSE
FFL
+0.150



03 NORTH EAST ELEVATION AS EXISTING
SCALE 1:50@A1

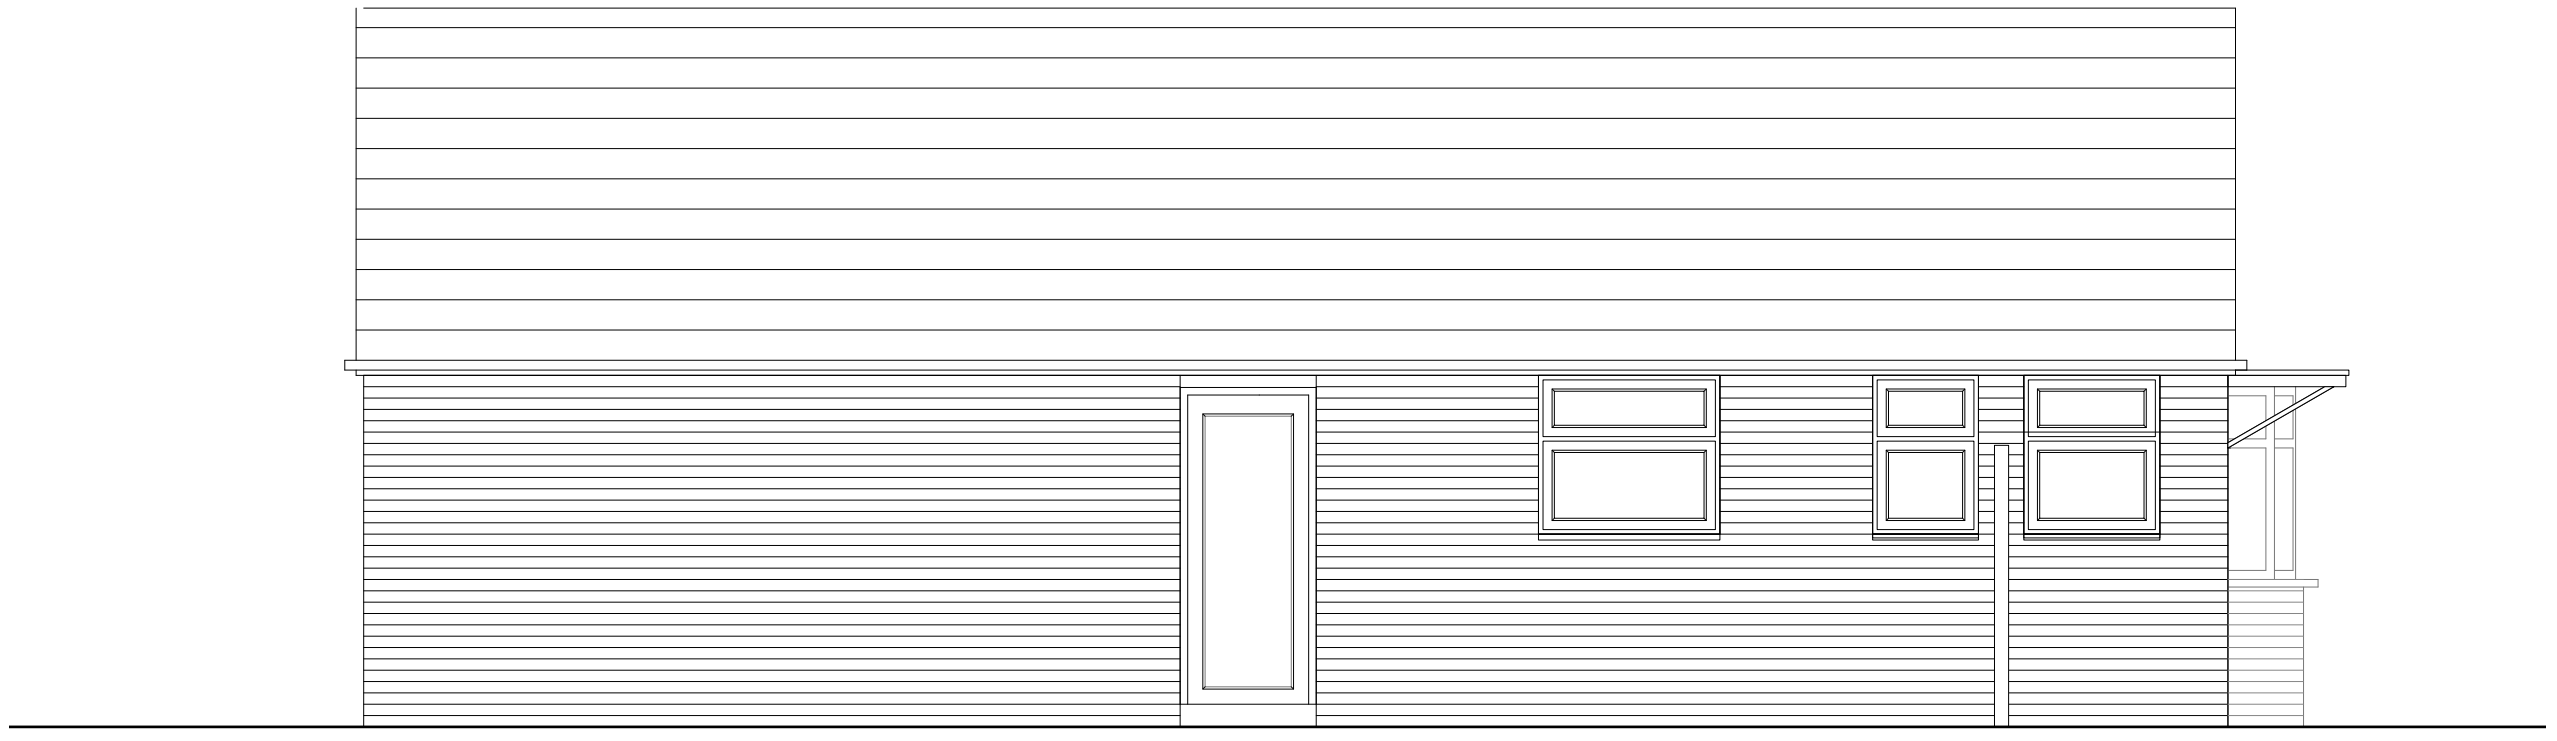

02 NORTH WEST ELEVATION AS EXISTING
SCALE 1:50@A1

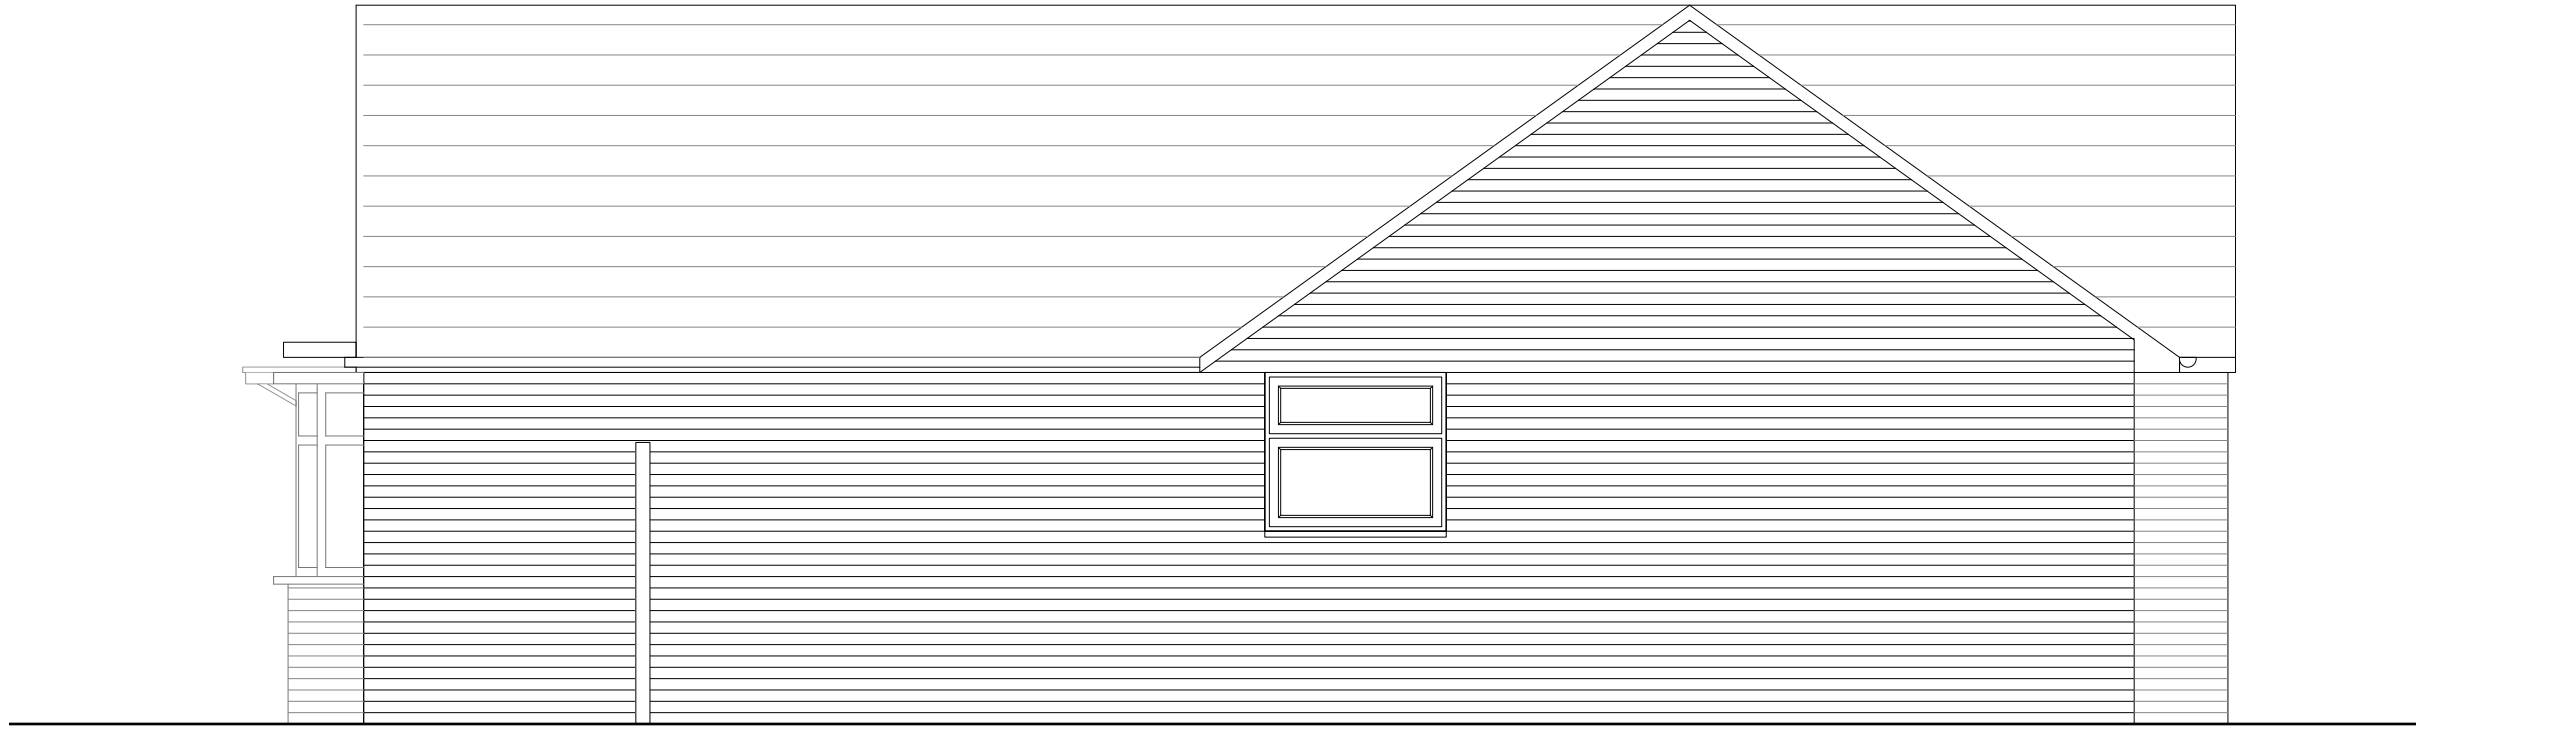

04 SOUTH EAST ELEVATION AS EXISTING
SCALE 1:50@A1

