




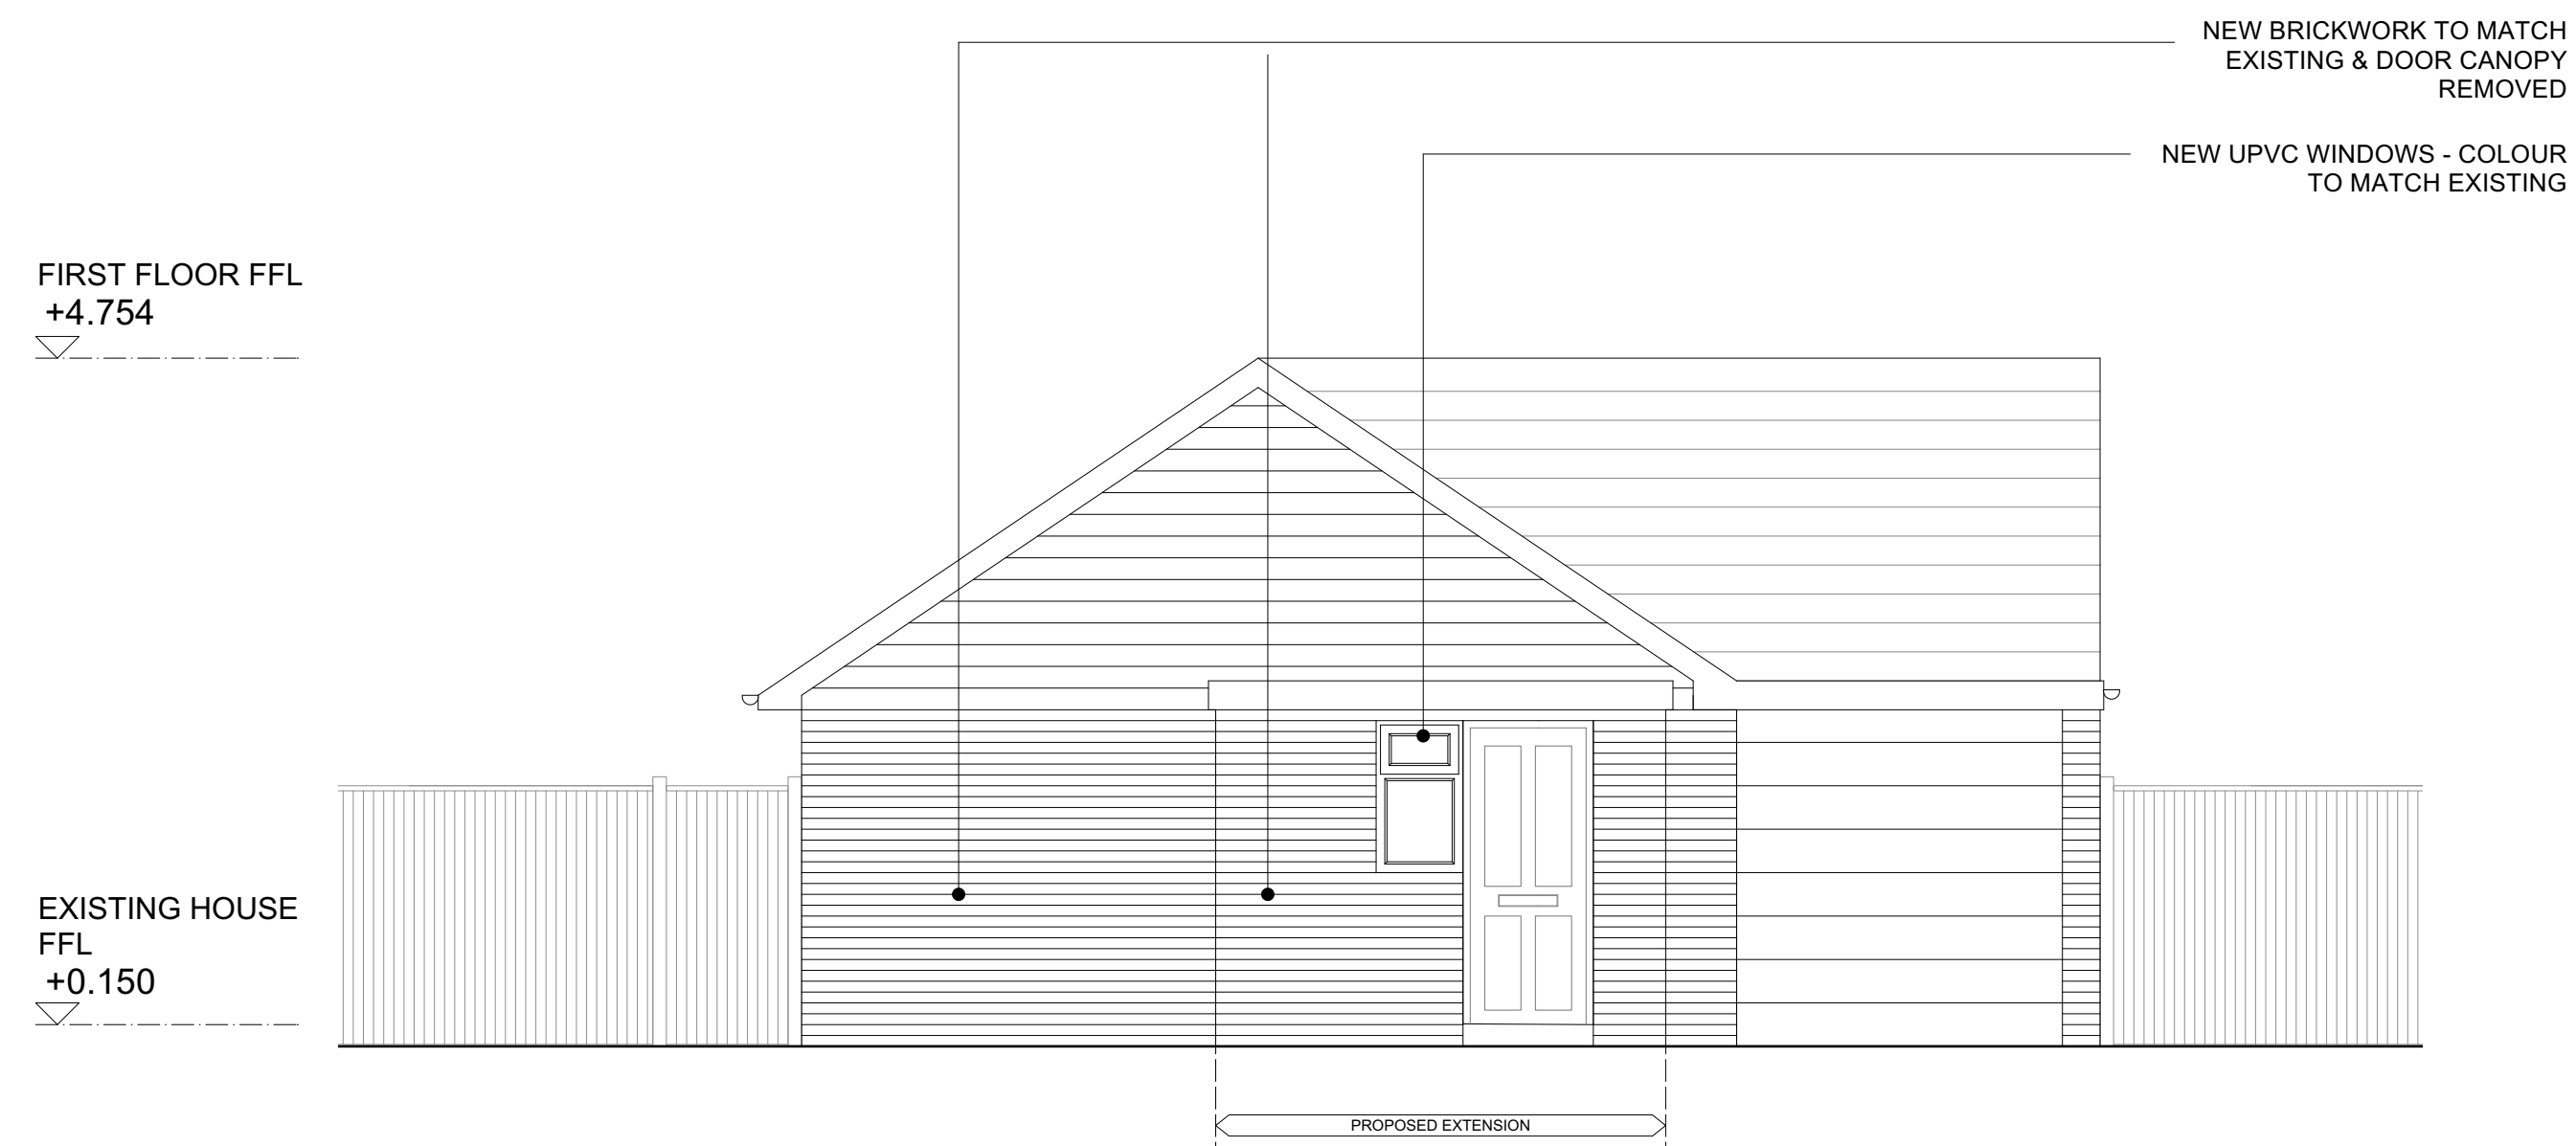


**01** SOUTH WEST ELEVATION AS PROPOSED  
SCALE 1:50@A1

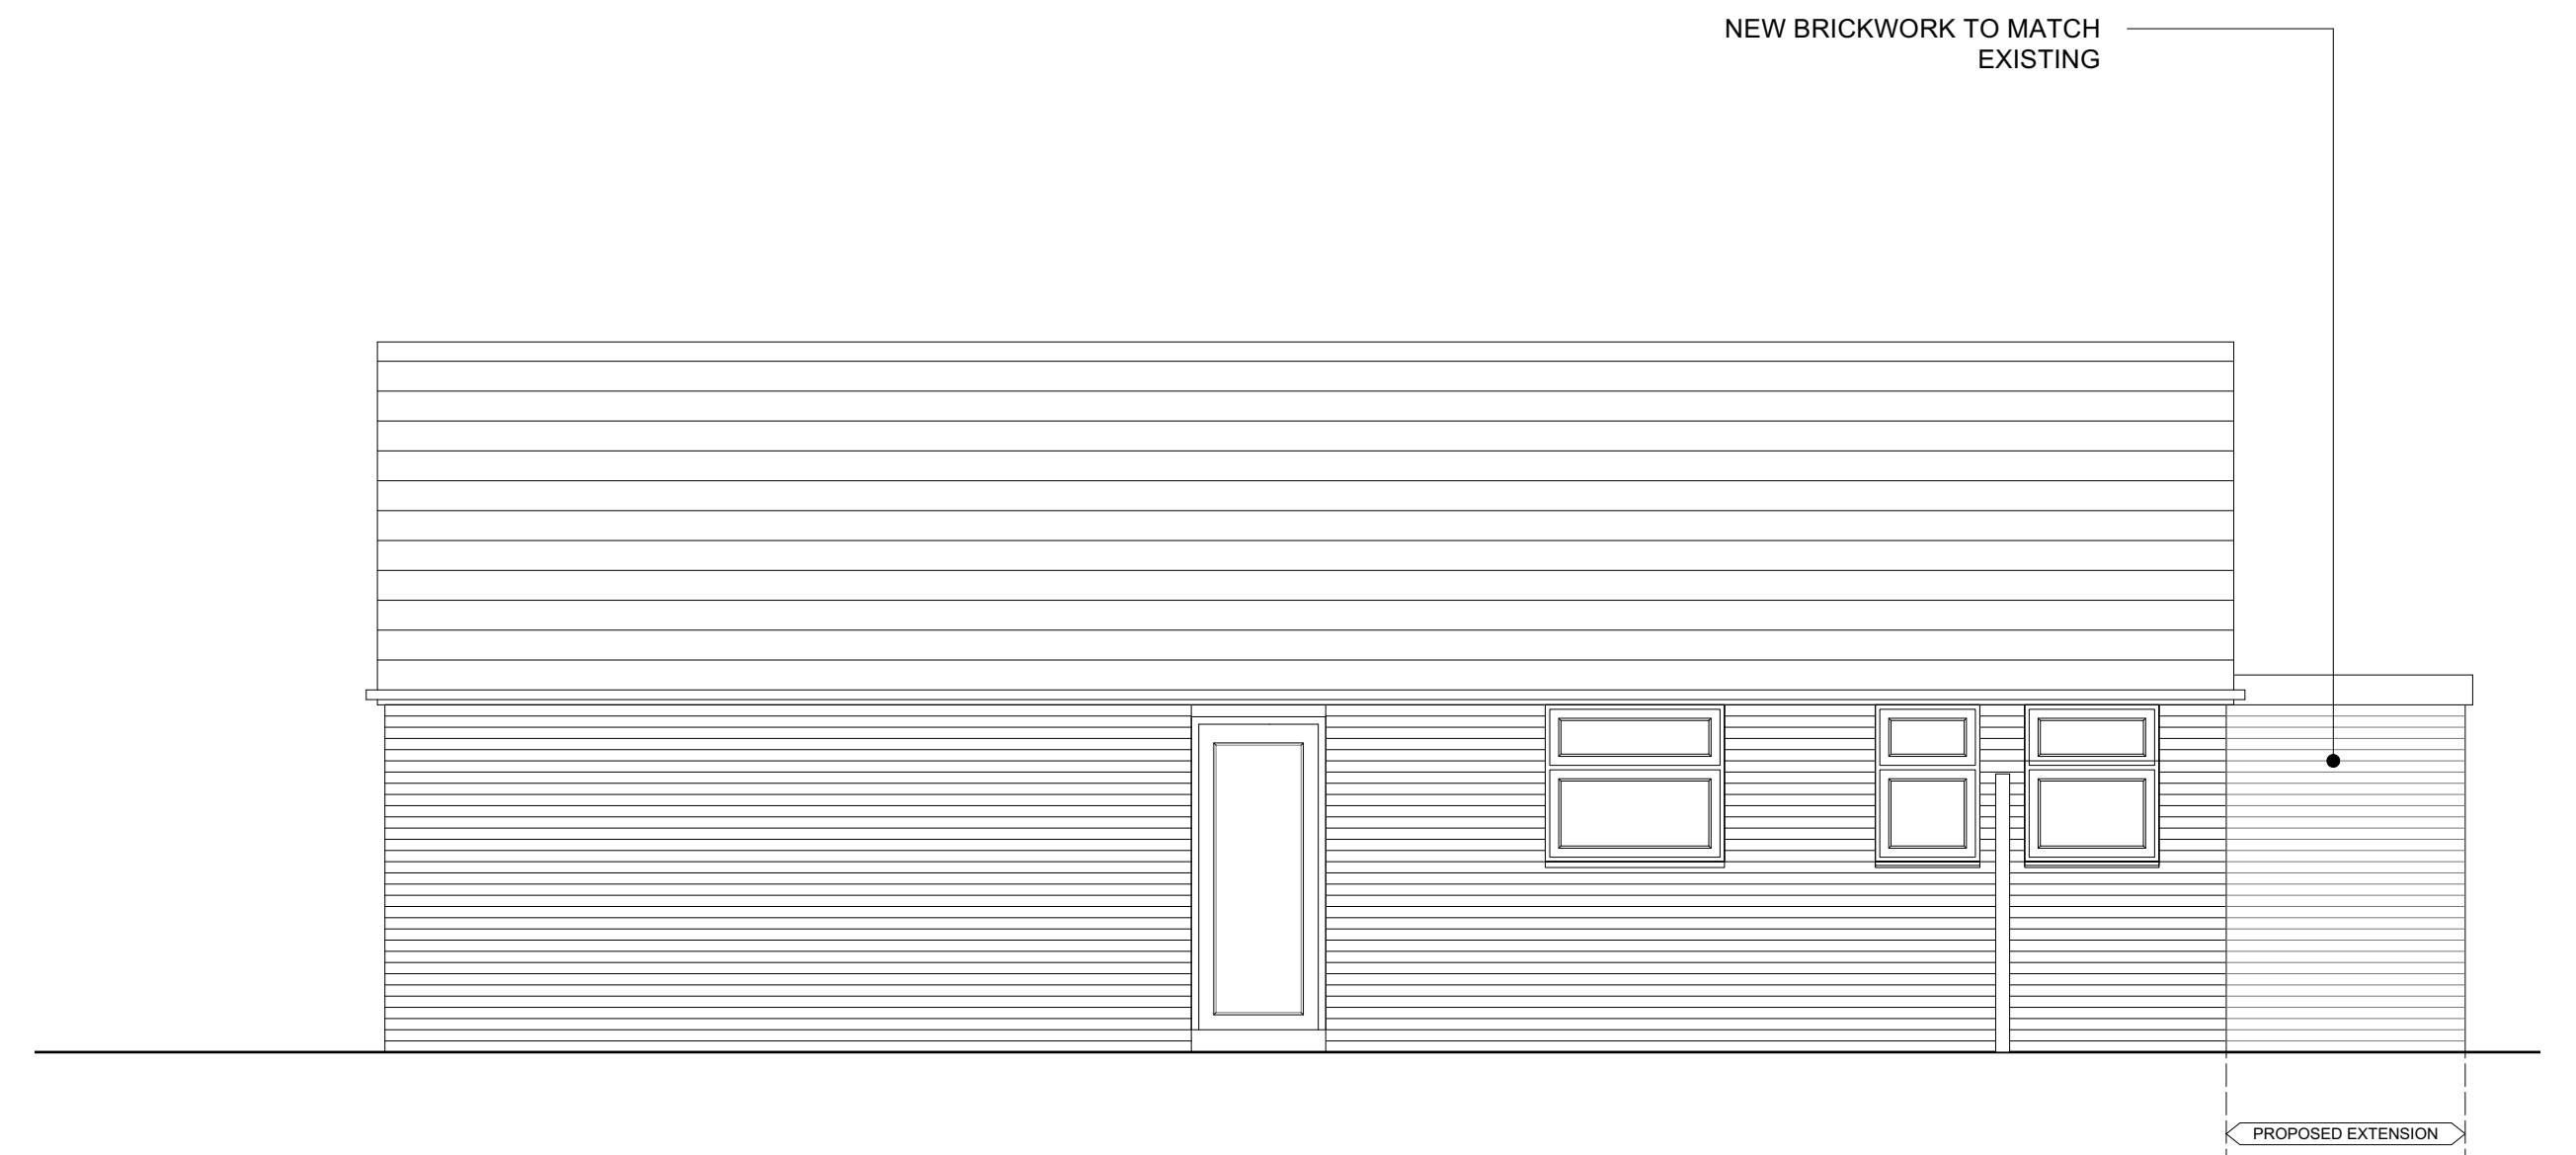

**02** NORTH WEST ELEVATION AS PROPOSED  
SCALE 1:50@A1

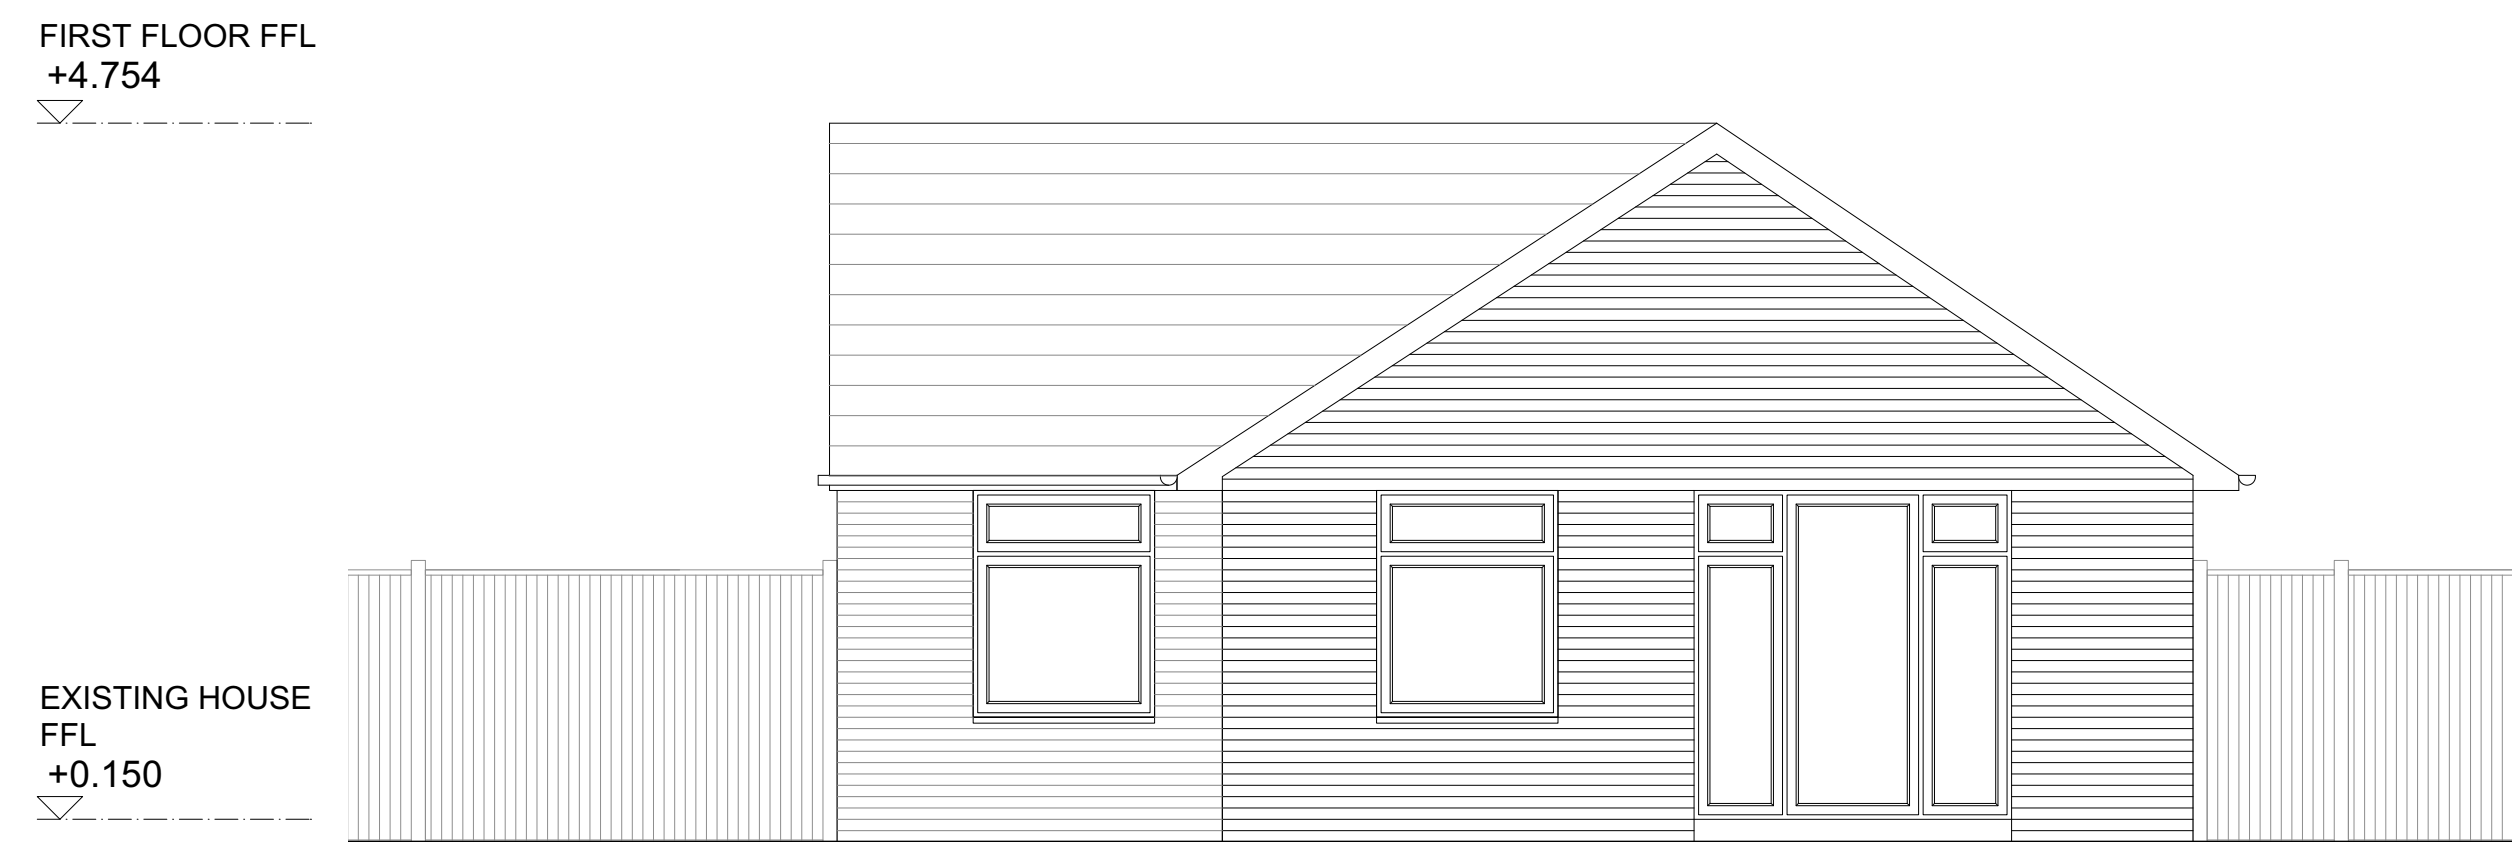

**03** NORTH EAST ELEVATION AS PROPOSED  
SCALE 1:50@A1

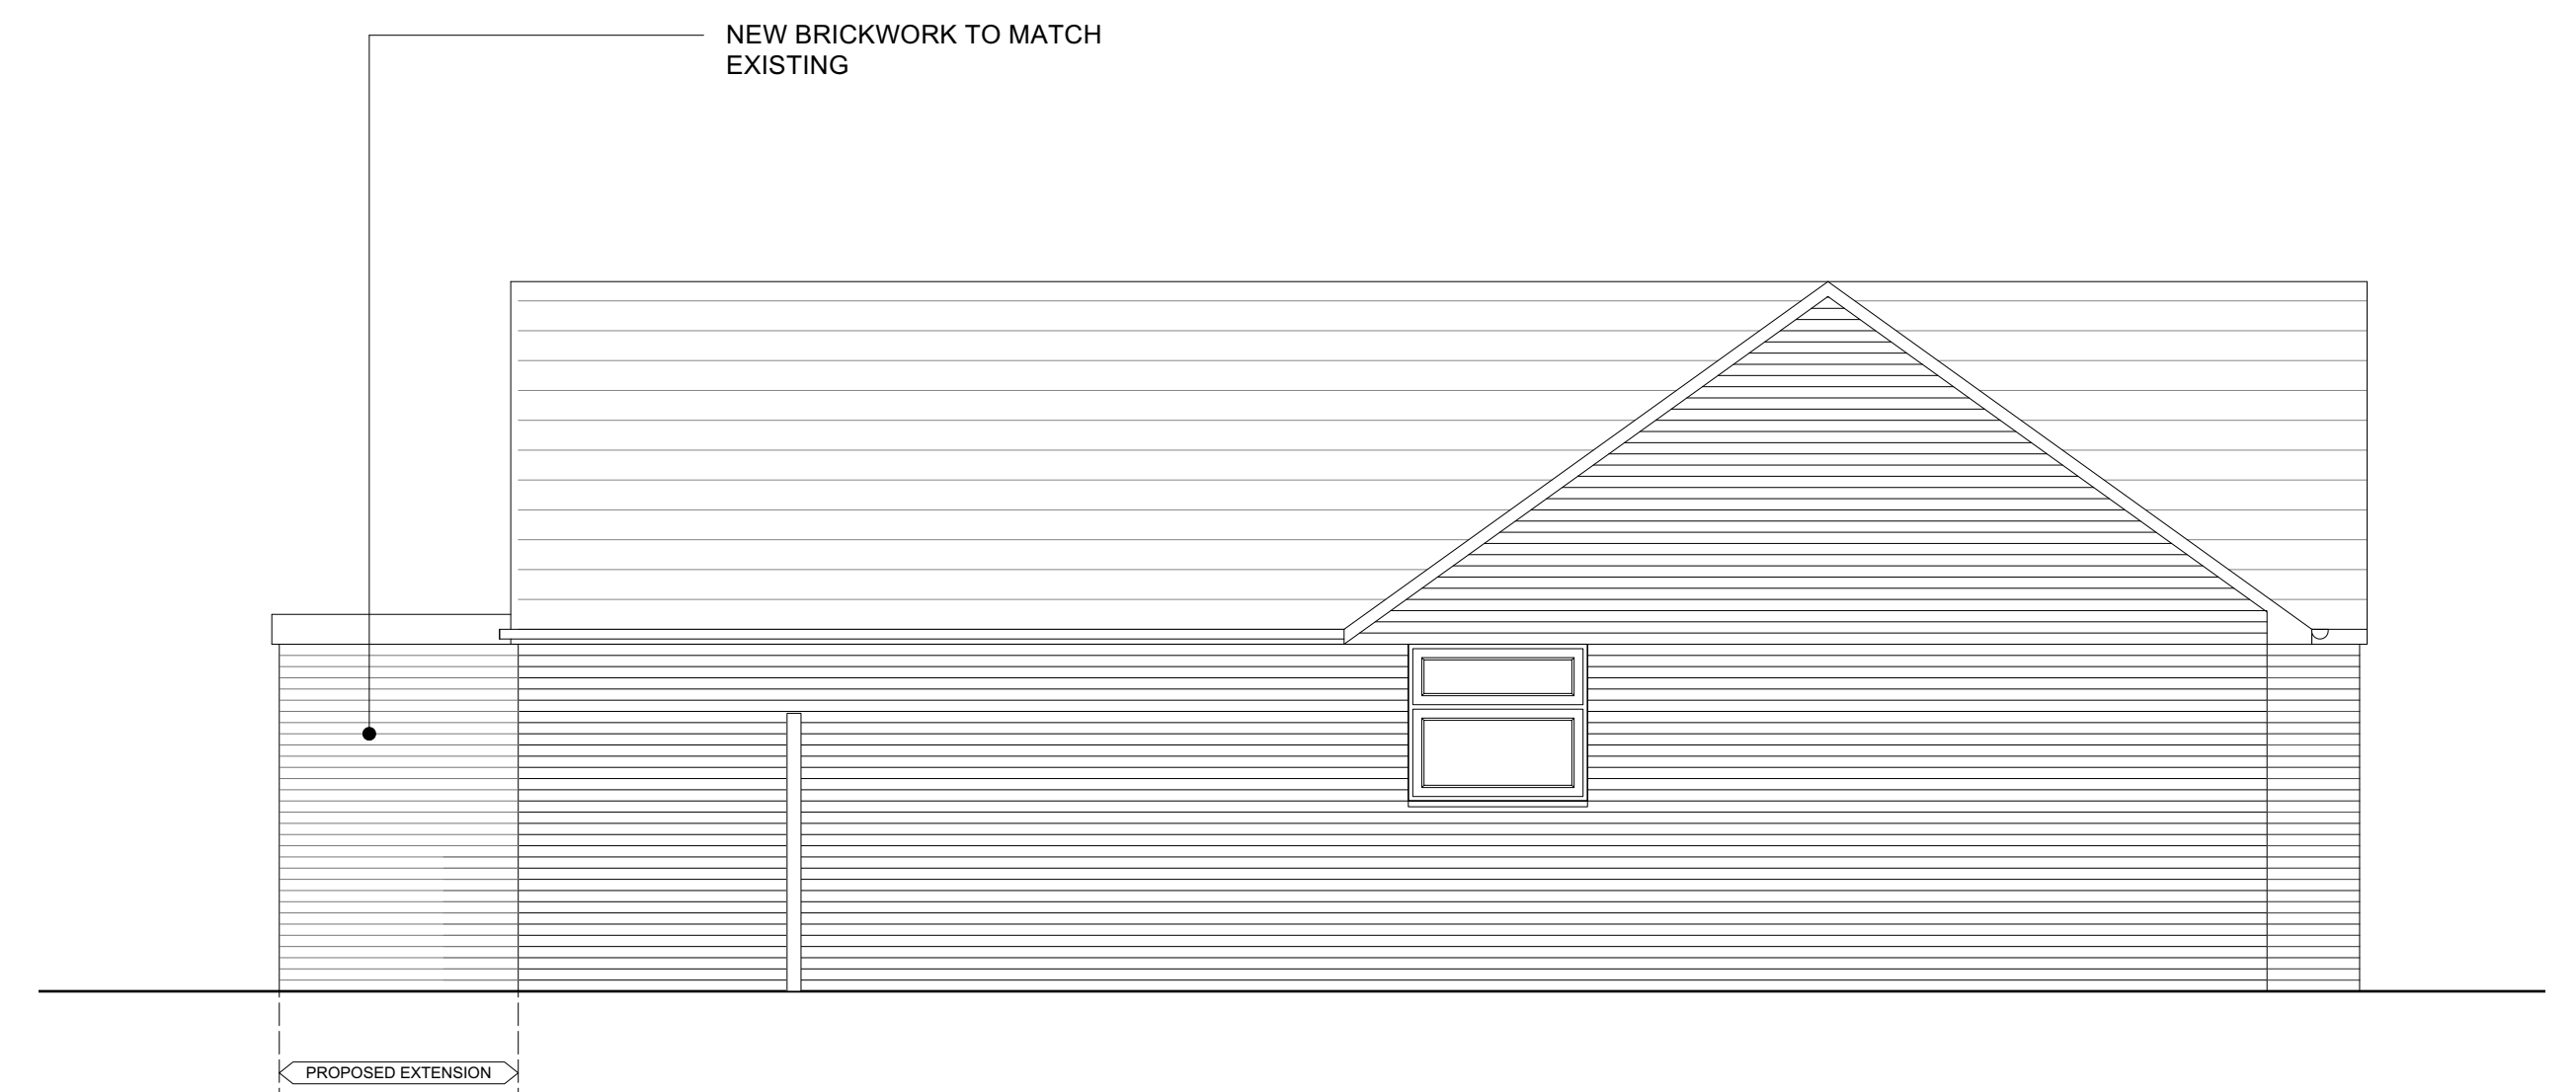

**04** SOUTH EAST ELEVATION AS PROPOSED  
SCALE 1:50@A1

