




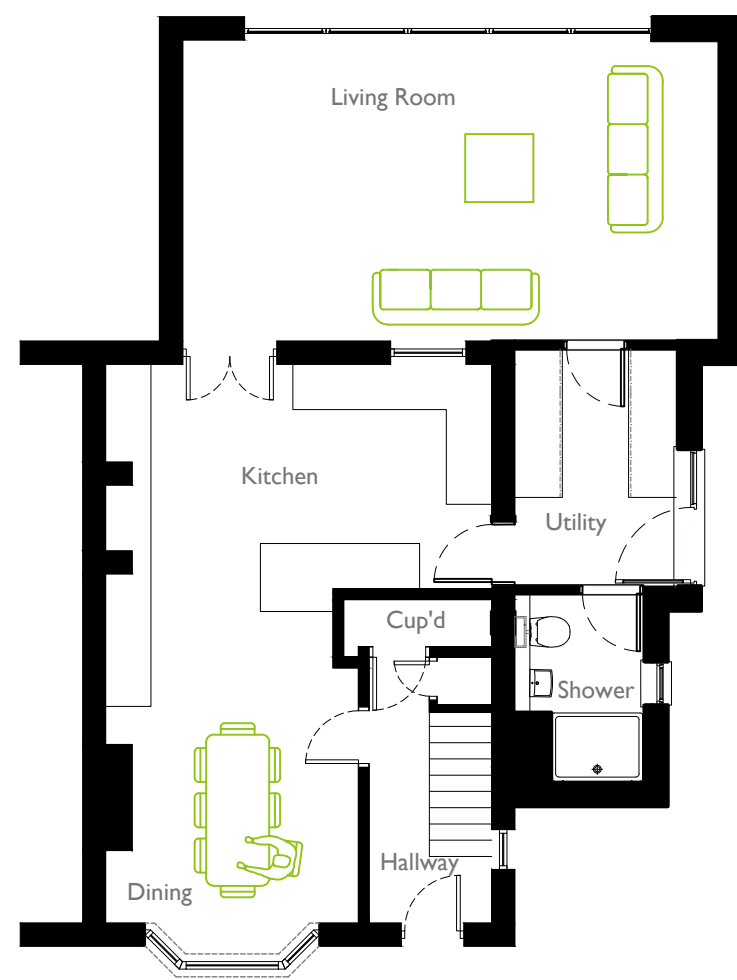

Proposed
Ground Floor Plan

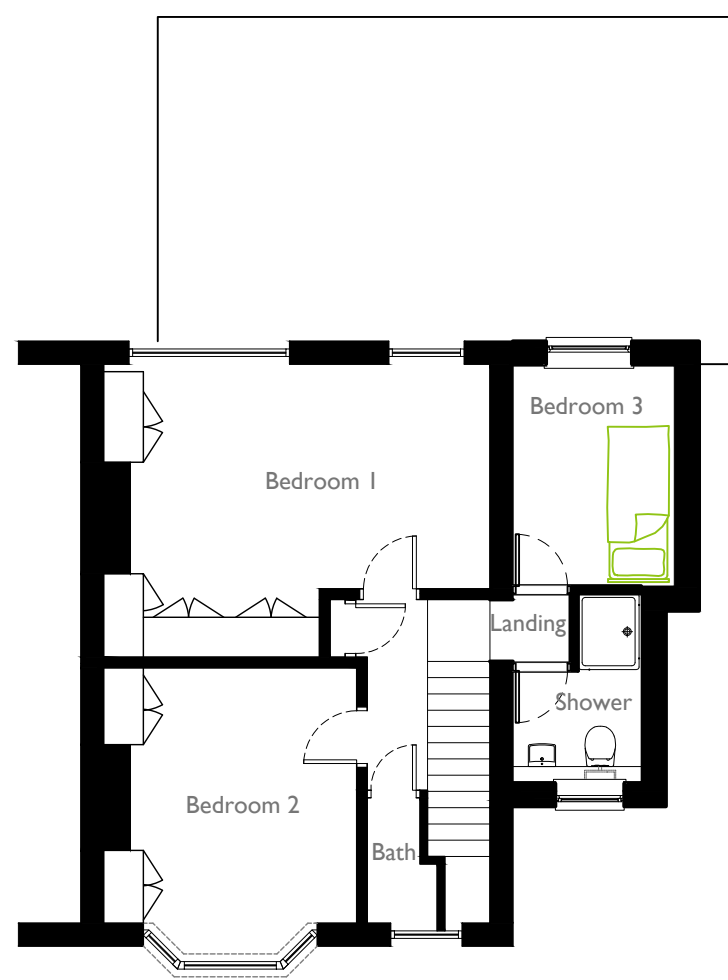

Proposed
First Floor Plan

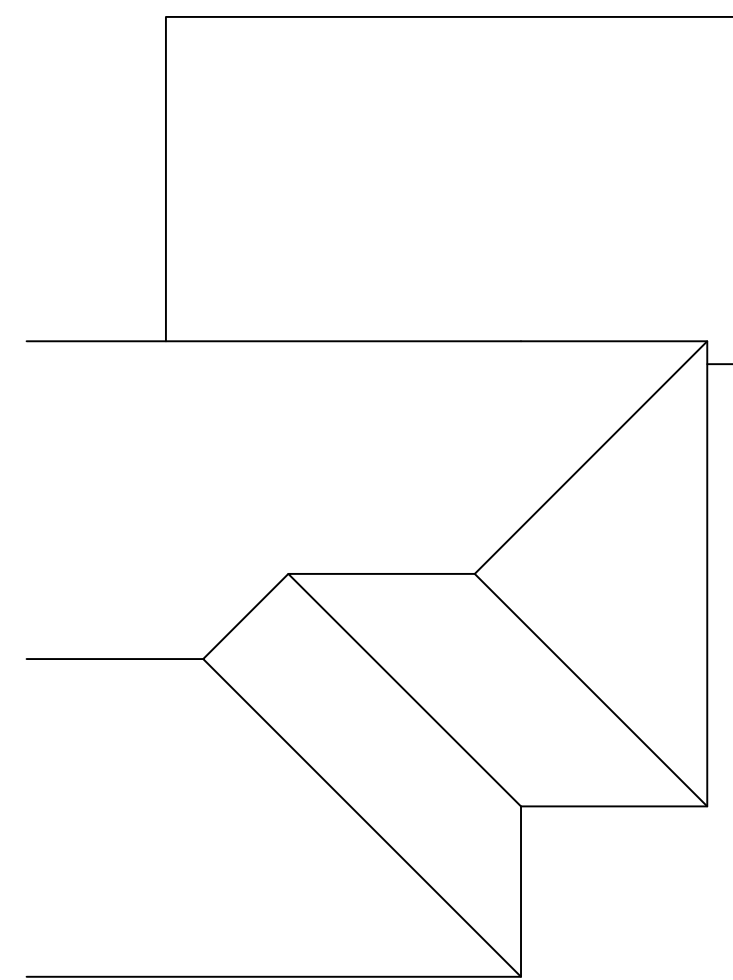

Proposed
Roof Plan



Email: alexpcarr@outlook.com
Telephone: 07308 953285
Website: www.acdesignuk.co.uk

PROJECT 10 Sea View Estate Netley	Project type Housing	Drawing classification Housing	SCALE 1:100	SHEET SIZE A3	SHEET No.	DATE 09/12/23	DRAWN Alexander Carr
DRAWING TITLE Proposed Floor Plans and Elevations			Planning				
			GL01-101-1st				

