


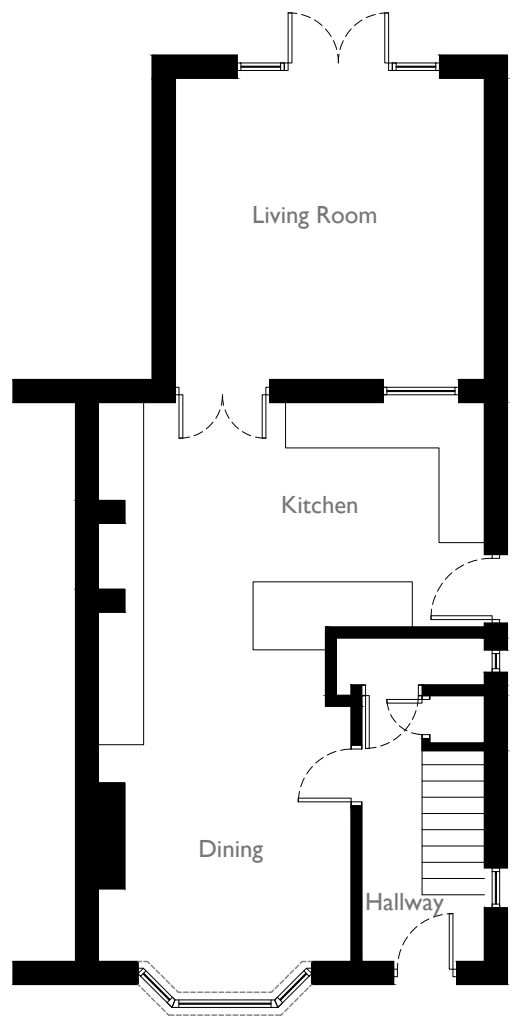


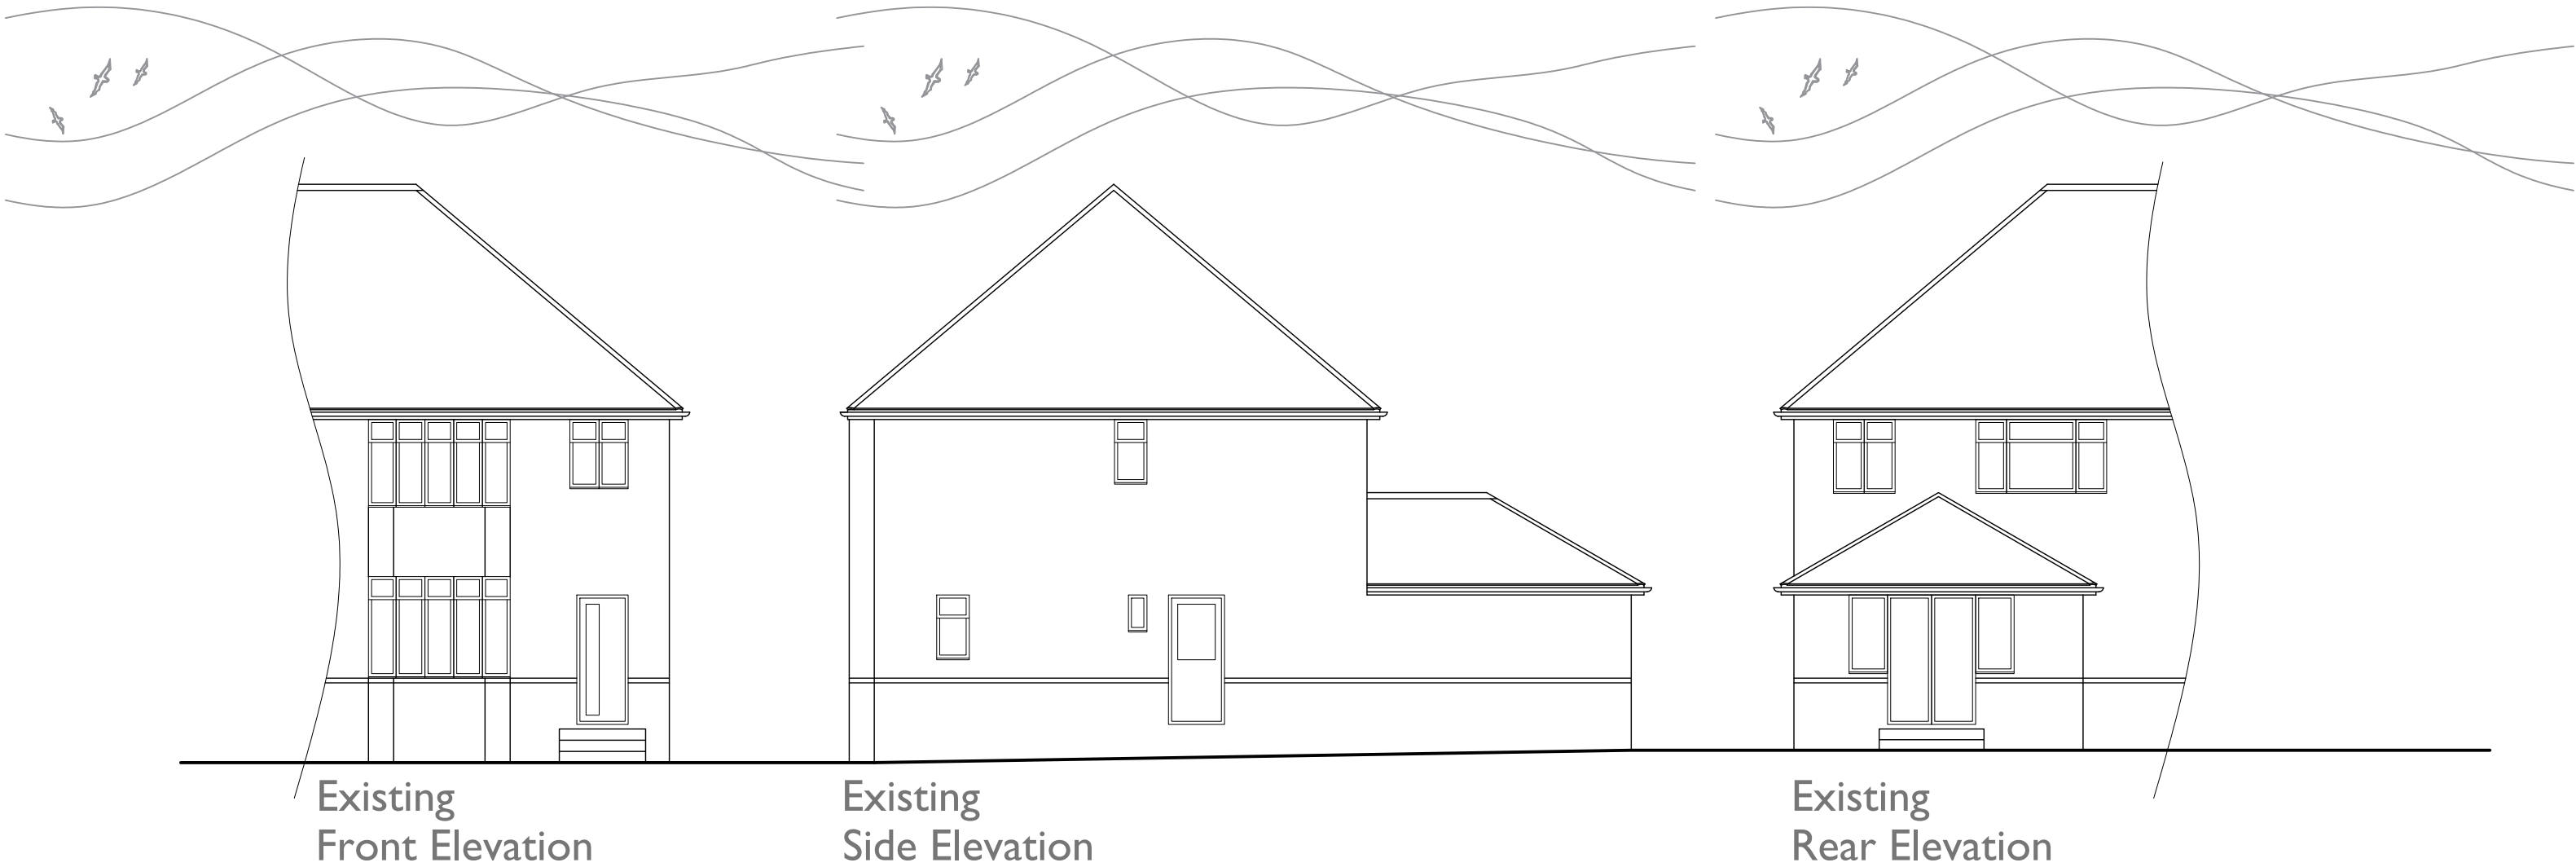

Existing Ground Floor Plan

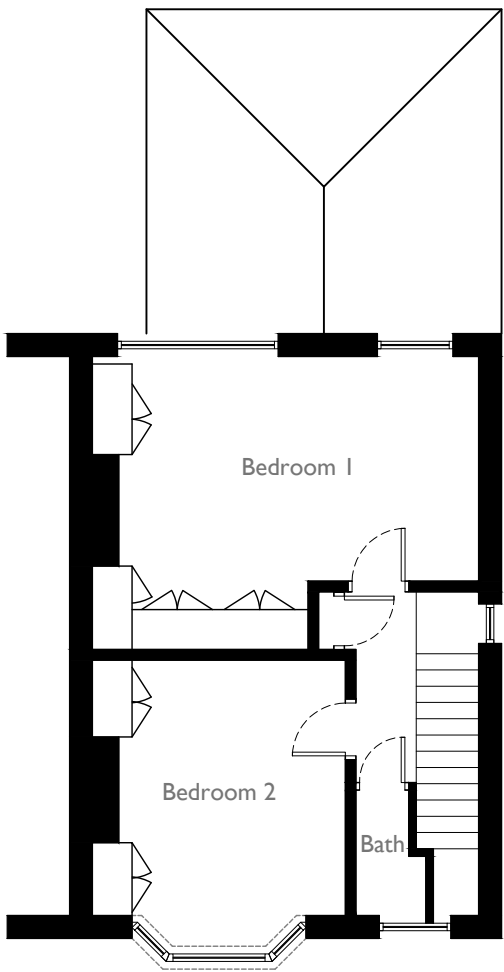

Existing First Floor Plan

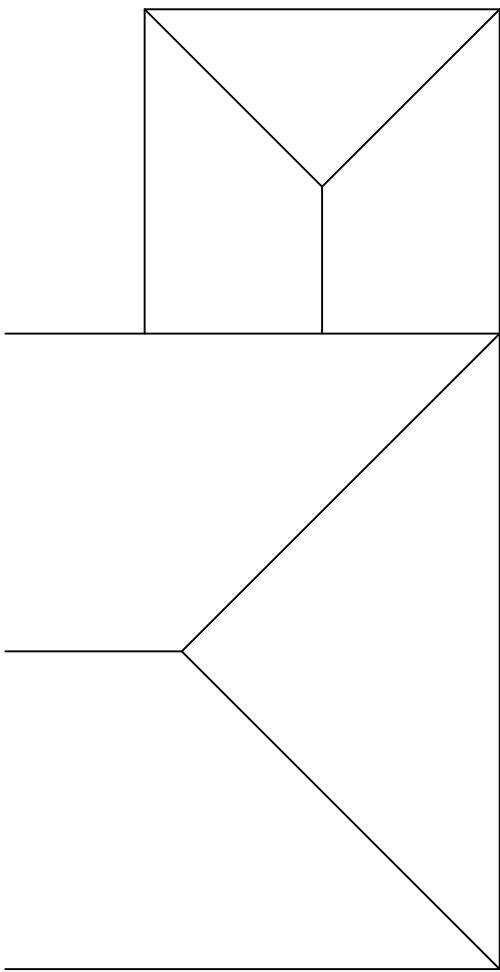

Existing Roof Plan

In association with
AC DESIGN **Hampshire Architect**
Email: alexpcarr@outlook.com
Telephone: 07308 953285
Website: www.acdesignuk.co.uk

PROJECT 10 Sea View Estate Netley	Project type Housing	Drawing classification Housing	SCALE 1:100	SHEET SIZE A3	SHEET No.	DATE 09/12/23	DRAWN Alexander Carr
DRAWING TITLE Existing Floor Plans and Elevations			Planning				
			GL01-100-1st				

