



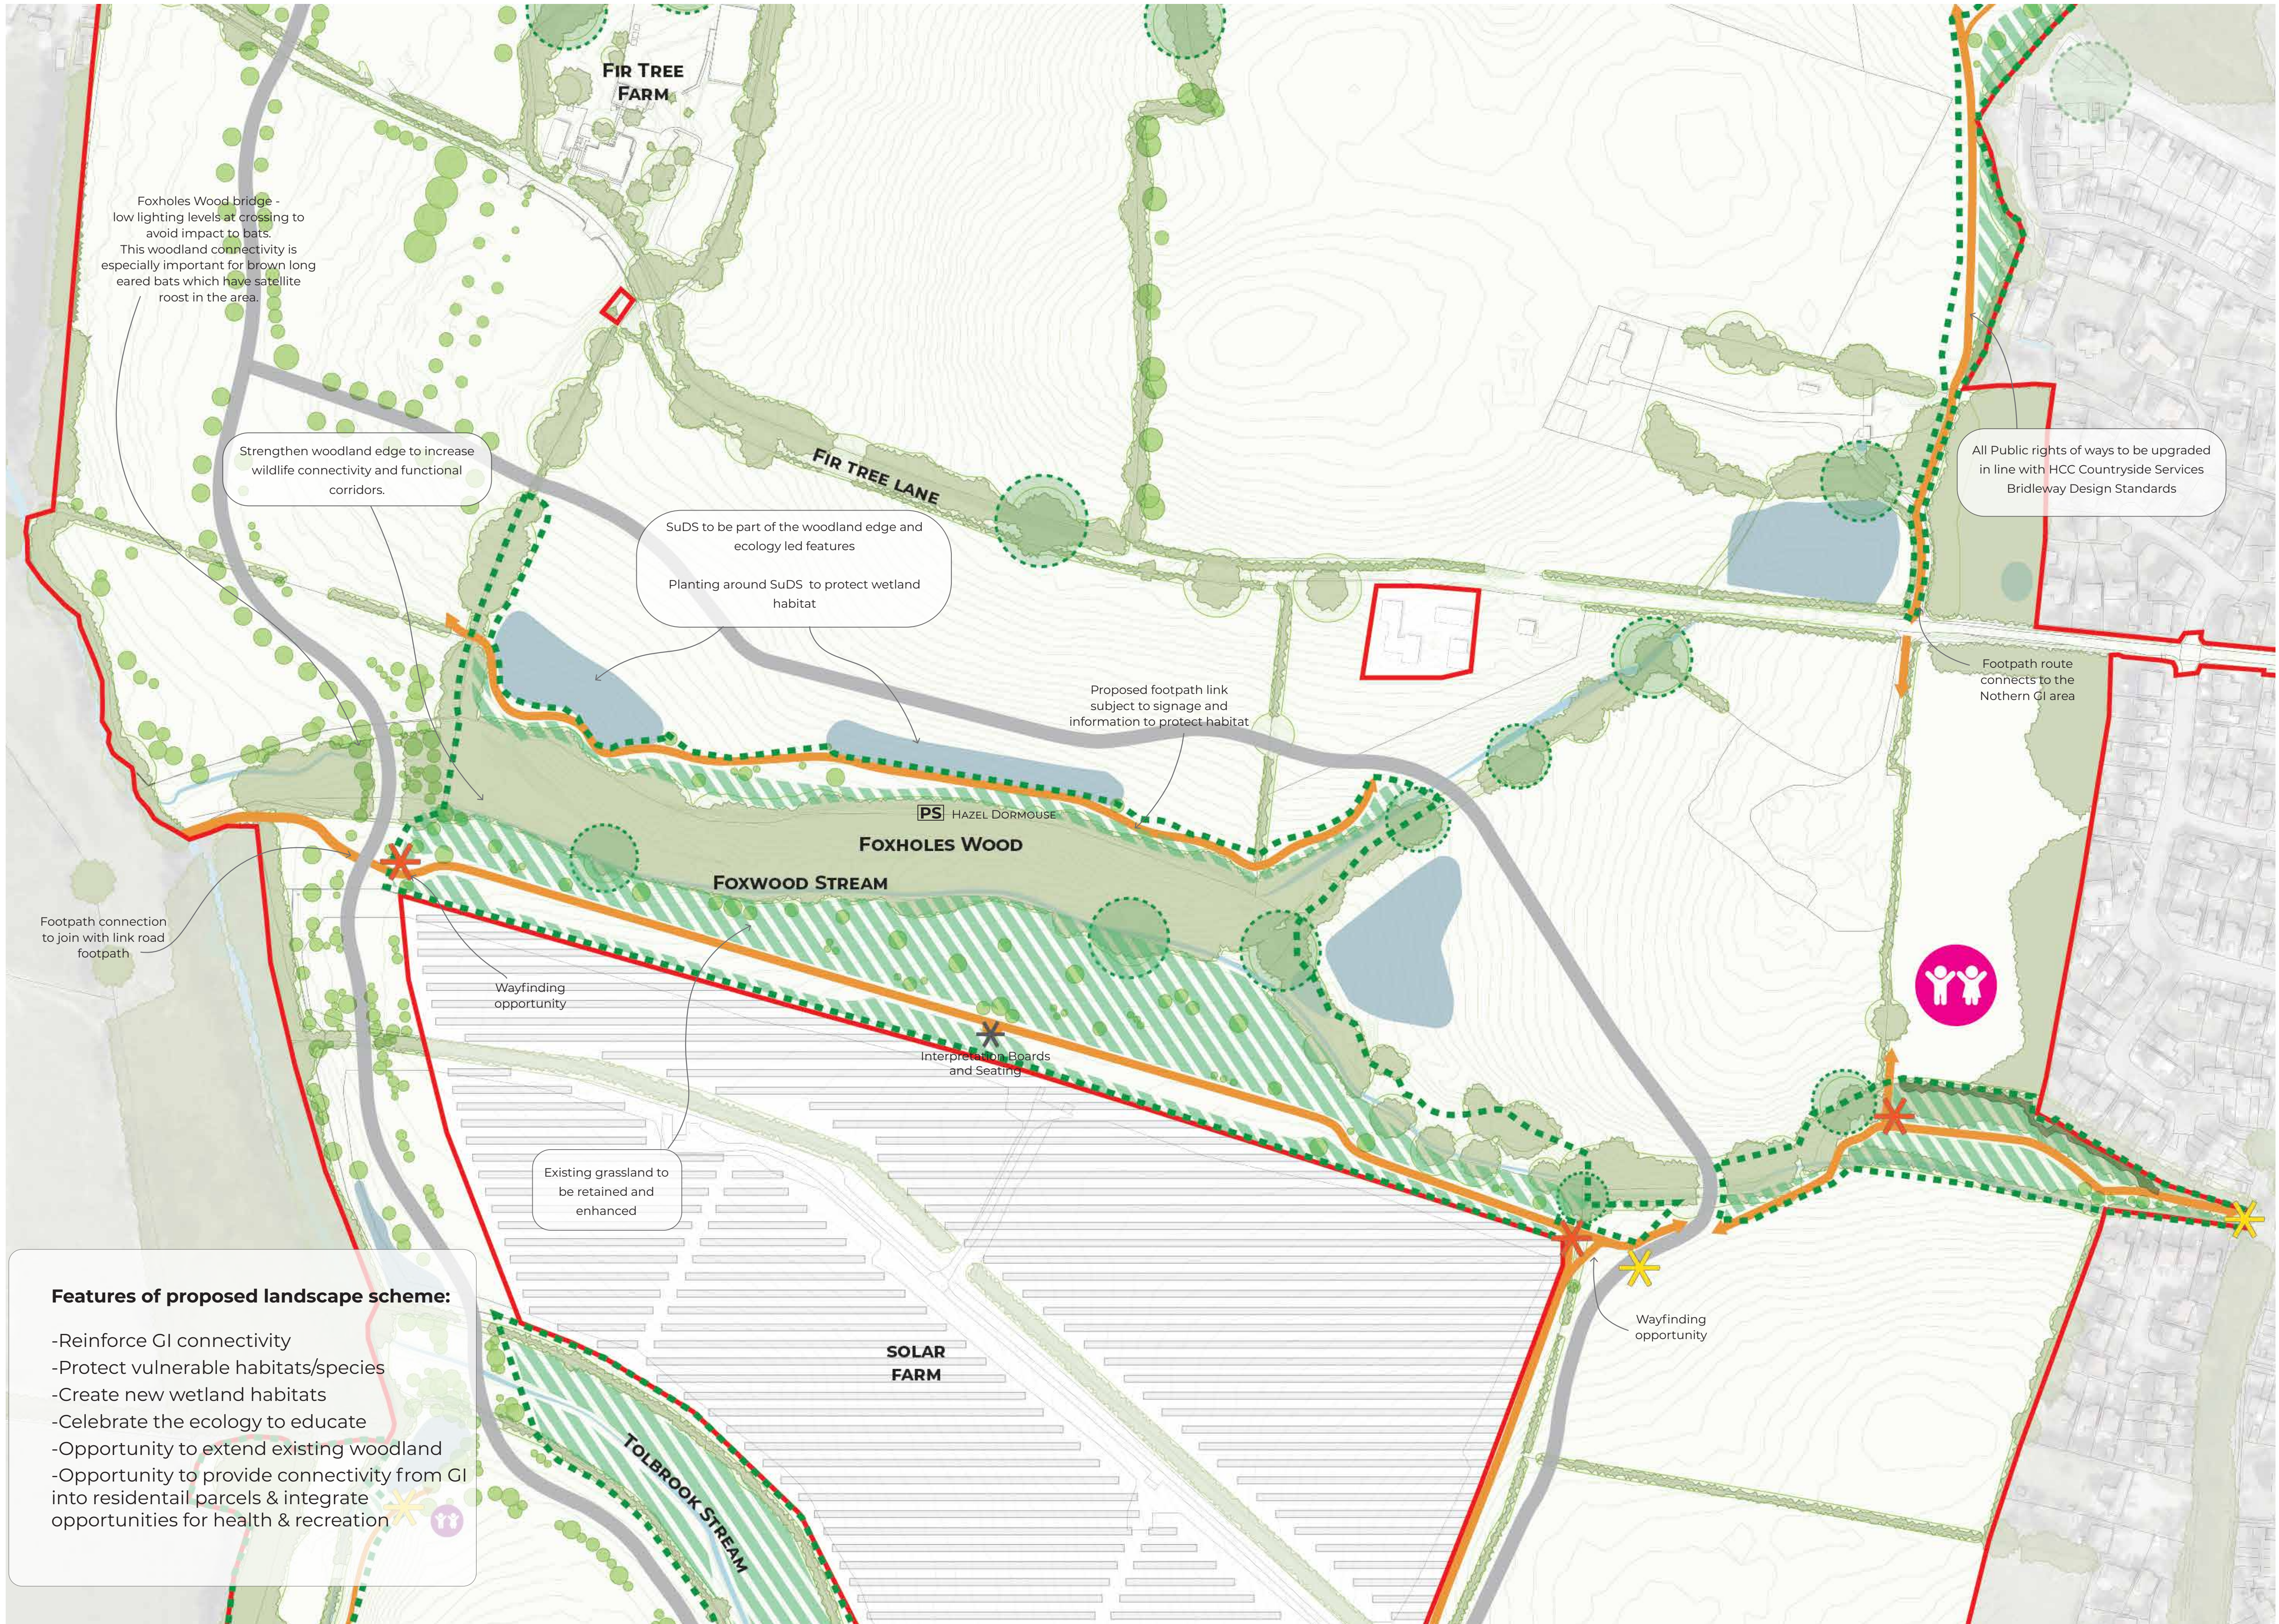

Features of proposed landscape scheme:

- Reinforce GI connectivity
- Protect vulnerable habitats/species
- Create new wetland habitats
- Celebrate the ecology to educate
- Opportunity to extend existing woodland
- Opportunity to provide connectivity from GI into residential parcels & integrate opportunities for health & recreation

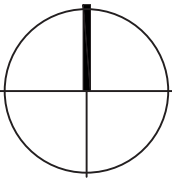

- NOTES:
1. This drawing is to be read in conjunction with all relevant contract drawings and specifications with any conflicting information to be brought to the attention of Deacon Design before works commence on site.
 2. Do not scale from this drawing, (except for planning application purposes only) always work to noted dimensions.
 3. All given dimensions in mm.



- KEY:
- Overall Site Redline Boundary
 - Green Infrastructure Boundary
 - Proposed Footpath
 - Proposed Bridleway Paths
 - Proposed Link Roads
 - Existing Waterways
 - Proposed Sustainable drainage systems (SuDS)
 - Boundary Enhancements
 - Existing Trees/Hedges
 - Root Protection Areas
 - Existing Veteran Tree
 - Proposed Tree Planting
 - Proposed recreation & play areas
 - Proposed Destination recreation & play (to be delivered via future phases)
 - Proposed Interpretation Signage Location
 - Proposed Wayfinding Signage Location
 - Proposed Gateway Signage Location
 - Protectes Species

ONE HORTON HEATH

Eastleigh Borough Council

DEACON DESIGN

Landscape Architecture | Masterplanning | Urban Design
12a The Square, Wickham, Hampshire PO17 5JQ
www.deacondesign.co.uk | info@deacondesign.co.uk
Copyright Deacon Design Ltd

PROJECT TITLE:
**One Horton Heath
Site Wide Infrastructure**

PROJECT NUMBER:
DD579

DRAWING SCALE:
Not to scale

PAPER SIZE:
A1

DRAWING TITLE:
Central Green Infrastructure

PLOT DATE:
19.08.22

APPROVED BY:
MG

DRAWN BY:
MM

REVISION LETTER:
F

DRAWING NUMBER:
DD579L03

DRAWING FILE LOCATION:
Z:\Dropbox\Deacon Design Ltd\03 PROJECTS 500+ DD579_One Horton Heath Site Wide Infrastructure\04 Drawings\Graphics Folder\Illustrator\A1\03 Central\DD579L03_Central Site Plan on Title Sheet.ai