

General Notes

1 This drawing is © copyright BLUNN Architects 2024. No unauthorized reproduction of any kind is permitted.

2 No Dimensions to be scaled from this drawing

3 This map is reproduced from Ordnance Survey material with the permission of Ordnance Survey on behalf of the controller of the Map(s) of the Stationary Office © Crown copyright. Unauthorised reproduction infringes Crown Copyright and may lead to prosecution or civil proceedings. (100019180), (2024)

Notes:

Key:


1. Brown clay roof tiles
2. Red/brown brick
3. Brown PVC windows & door
4. White PVC windows & doors
5. Stone cladding
6. Green door

Site Boundary - - - - -



01 Existing West Elevation - Nichol Road Elevation
1:100

02 Existing West Elevation
1:100

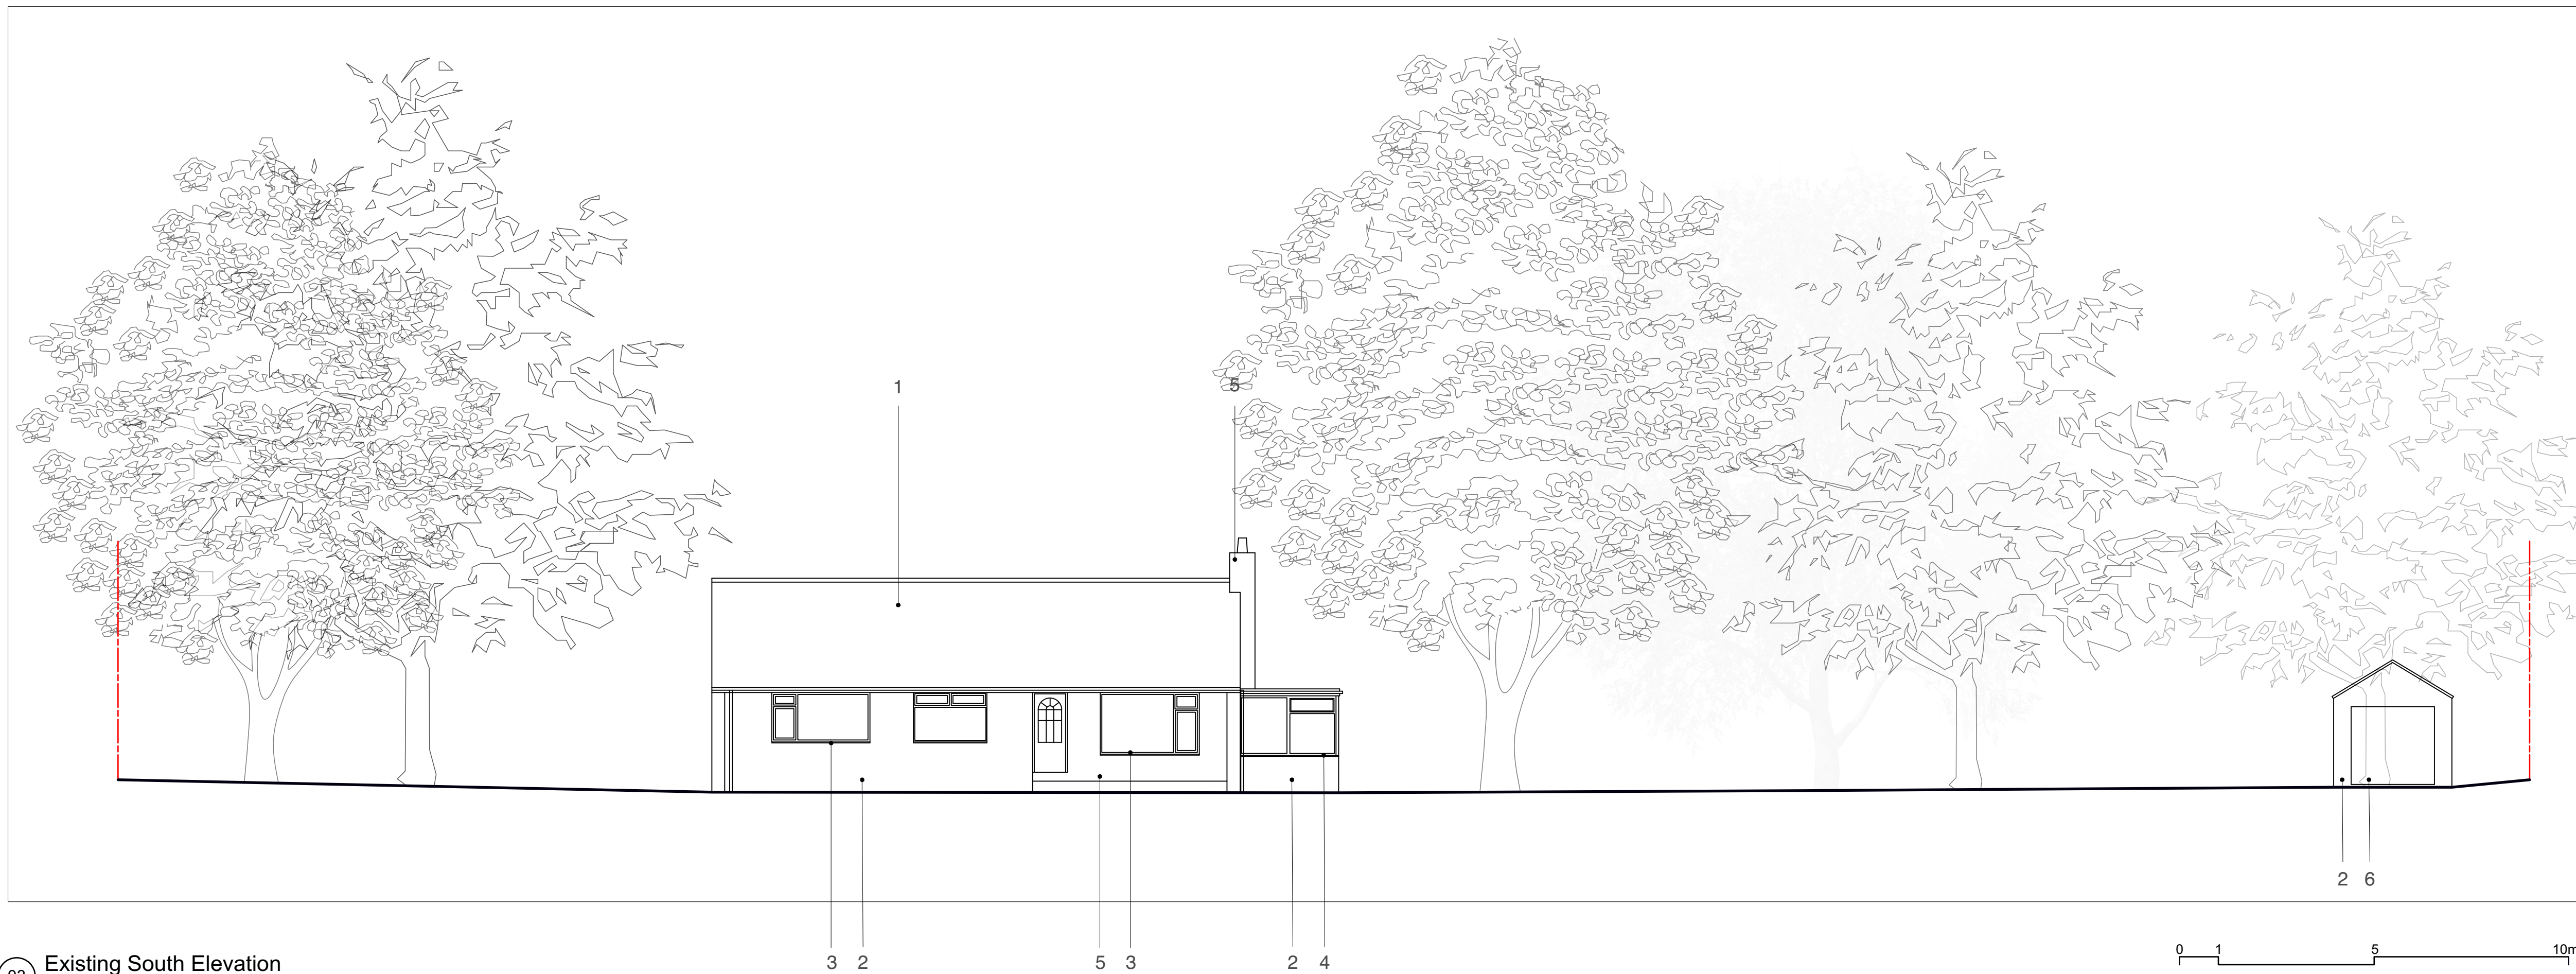

03 Existing South Elevation
1:100

FOR INFORMATION

Rev	Date	Description	Drawn	Check

BLUNN. ARCHITECTS

Foxcroft Studio
Oliver's Battery
Winchester
SO22 4JT

mail@blunnarchitects.com
tel:01962 275935
07977 148516

38 Nichol Road
Chandlers Ford
SO53 5AU

Existing West & South Elevations
Scale 1:100 @ A1/ 1:200 @ A3

P1091-A-ELE-300