


General Notes
1 This drawing is © copyright BLUNN Architects 2024. No unauthorized reproduction of any kind is permitted.
2 No dimensions to be scaled from this drawing.
3 This map is reproduced from Ordnance Survey material with the permission of Ordnance Survey on behalf of the controller of the Map(s) of the Stationary Office © Crown copyright. Unauthorised reproduction infringes Crown Copyright and may lead to prosecution or civil proceedings. (100019180), (2024)

- Notes:
- Key:
1. Natural slate roof
 2. Buff colour brick
 3. White render
 4. Timber cladding - Timber finish door/panel
 5. Stone cill/surround
 6. Closed boarded vertical timber fence
 7. Dark grey aluminium windows & doors
 8. Dark grey aluminium canopy/panel
 9. Dark grey painted soffit
- Site Boundary - - - - -

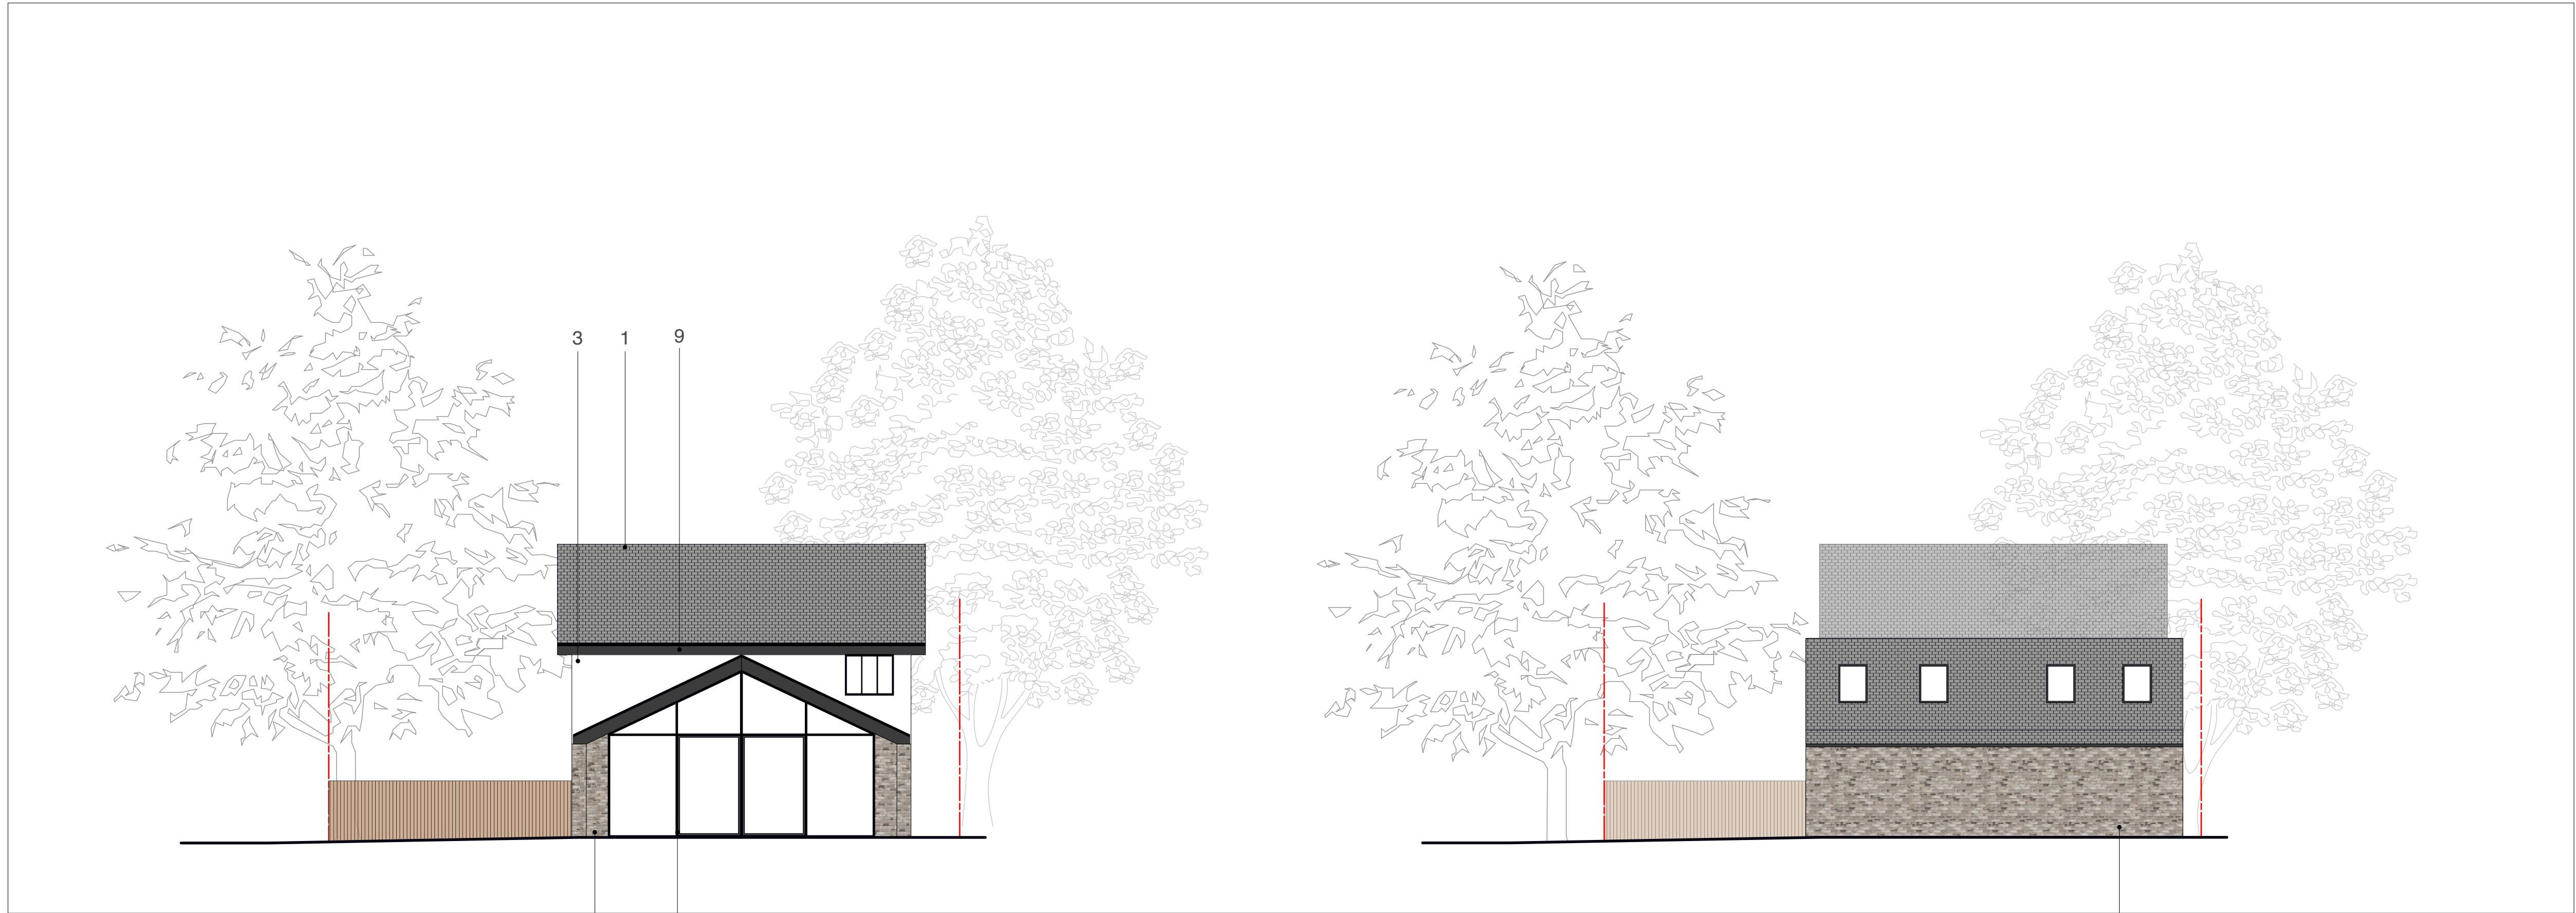

01 Proposed East Elevation
1:100

02 Proposed East Elevation
1:100



03 Proposed North Elevation
1:100

0 1 5 10m

FOR INFORMATION

Rev	Date	Description	Drawn	Check

BLUNN. ARCHITECTS

Foxcroft Studio
Oliver's Battery
Winchester
SO22 4JT

mail@blunnarchitects.com
tel: 01962 275935
07977 148516

38 Nichol Road
Chandlers Ford
SO53 5AU

Proposed East & North Elevations
Scale 1:100 @ A1/ 1:200 @ A3

P1091-A-ELE-311