

General Notes
1 This drawing is © copyright BLUNN Architects 2024. No unauthorized reproduction of any kind is permitted.
2 No dimensions to be scaled from this drawing.
3 This map is reproduced from Ordnance Survey material with the permission of Ordnance Survey on behalf of the controller of the Map(s) of the Stationary Office © Crown copyright. Unauthorised reproduction infringes Crown Copyright and may lead to prosecution or civil proceedings. (100019180), (2024)

Notes:

Key:


1. Brown clay roof tiles
2. Red/brown brick
3. Brown PVC windows & door
4. White PVC windows & doors
5. Stone cladding
6. Green door

Site Boundary - - - - -



01 Existing East Elevation
1:100

02 Existing East Elevation
1:100

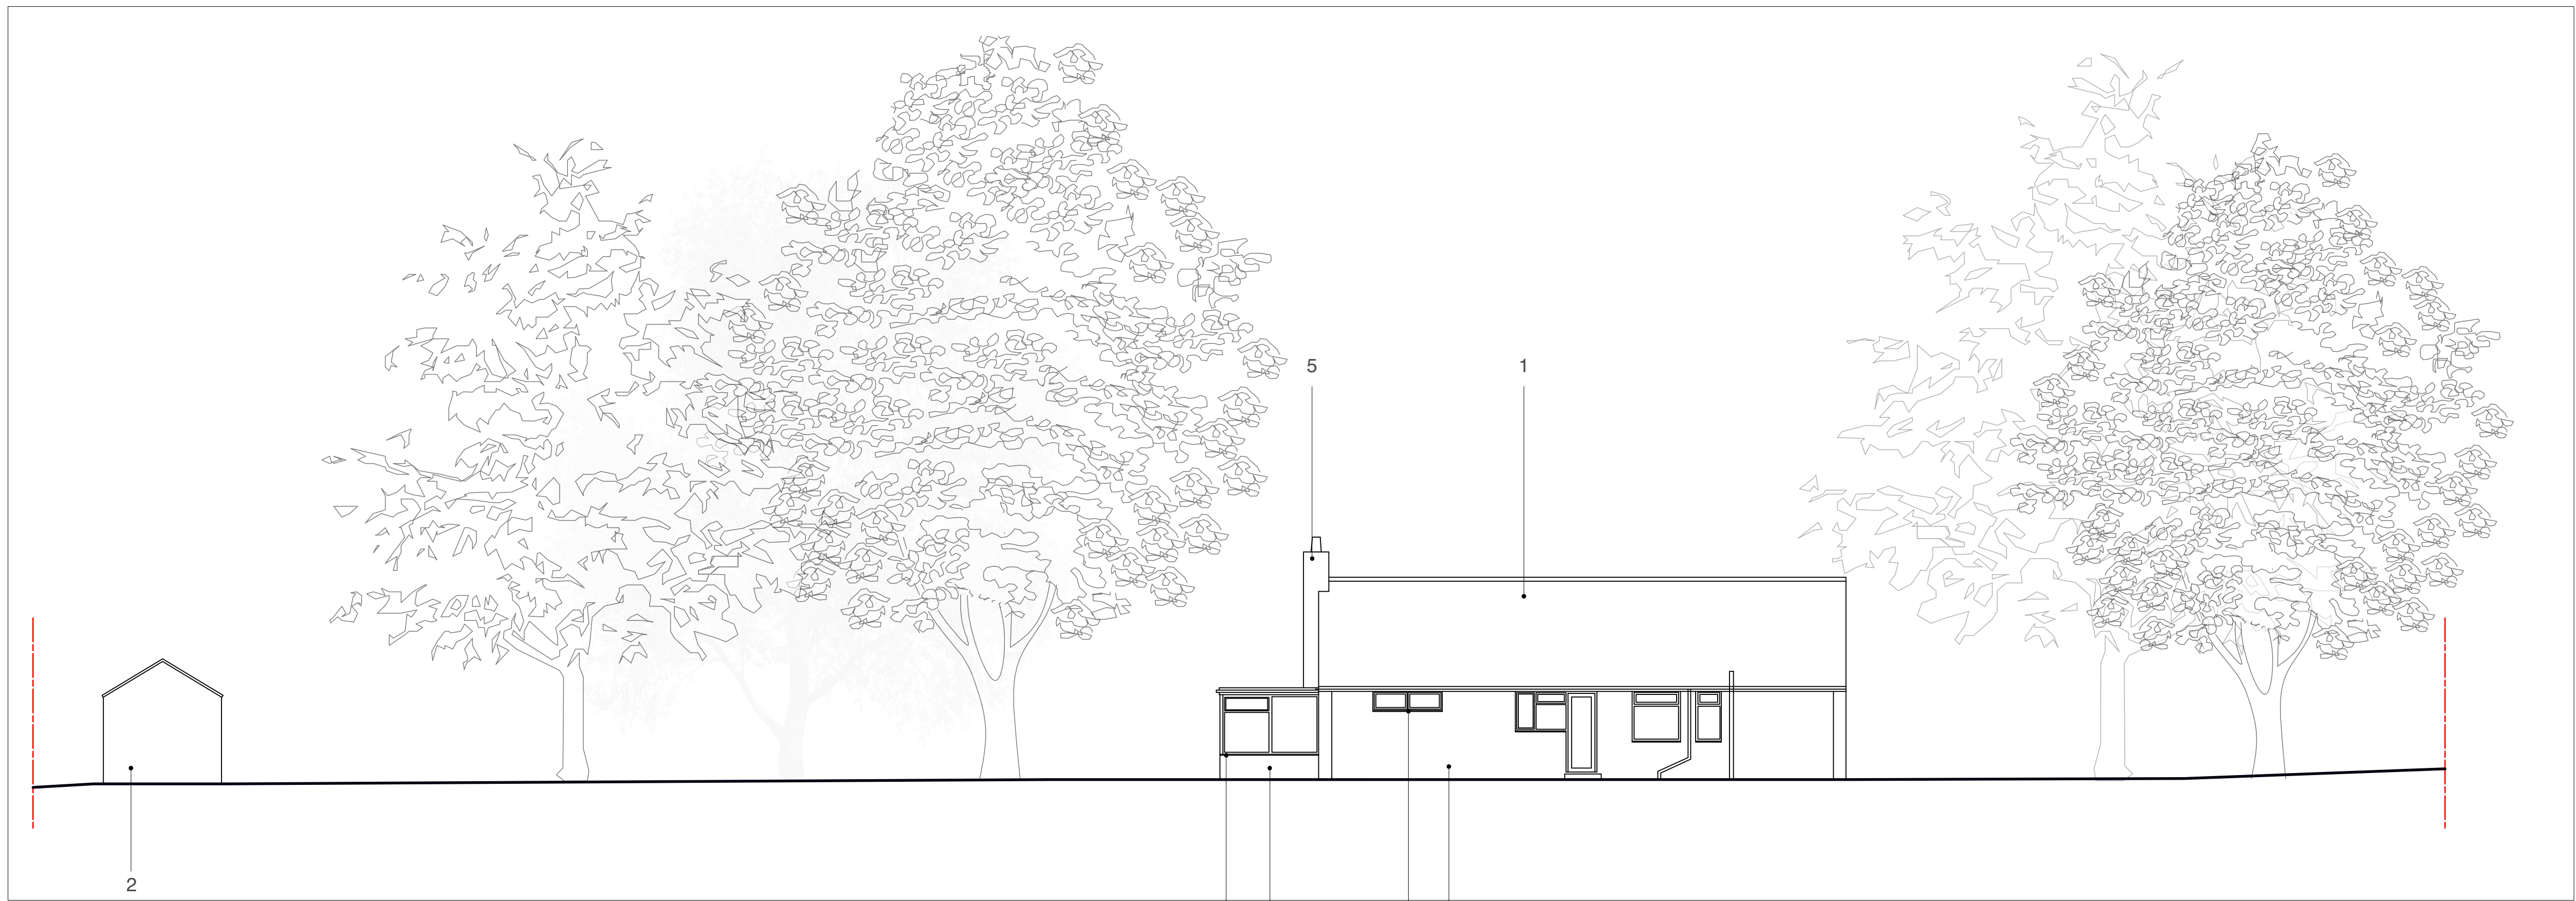

02 Existing North Elevation
1:100

FOR INFORMATION

Rev	Date	Description	Drawn	Check

BLUNN. ARCHITECTS

Foxcroft Studio
Oliver's Battery
Winchester
SO22 4JT

mail@blunnarchitects.com
tel: 01962 275935
07977 148516

38 Nichol Road
Chandlers Ford
SO53 5AU

Existing East & North Elevations
Scale 1:100 @ A1/ 1:200 @ A3

P1091-A-ELE-301

0 1 5 10m