

PROPOSED MATERIAL LEGEND:


- 01

Fibre cement slate effect roof
Colour: Blue/grey
- 02

Rendered wall finish
Colour: White
- 03

Window frames
Colour: Dark grey
- PG


Privacy glass

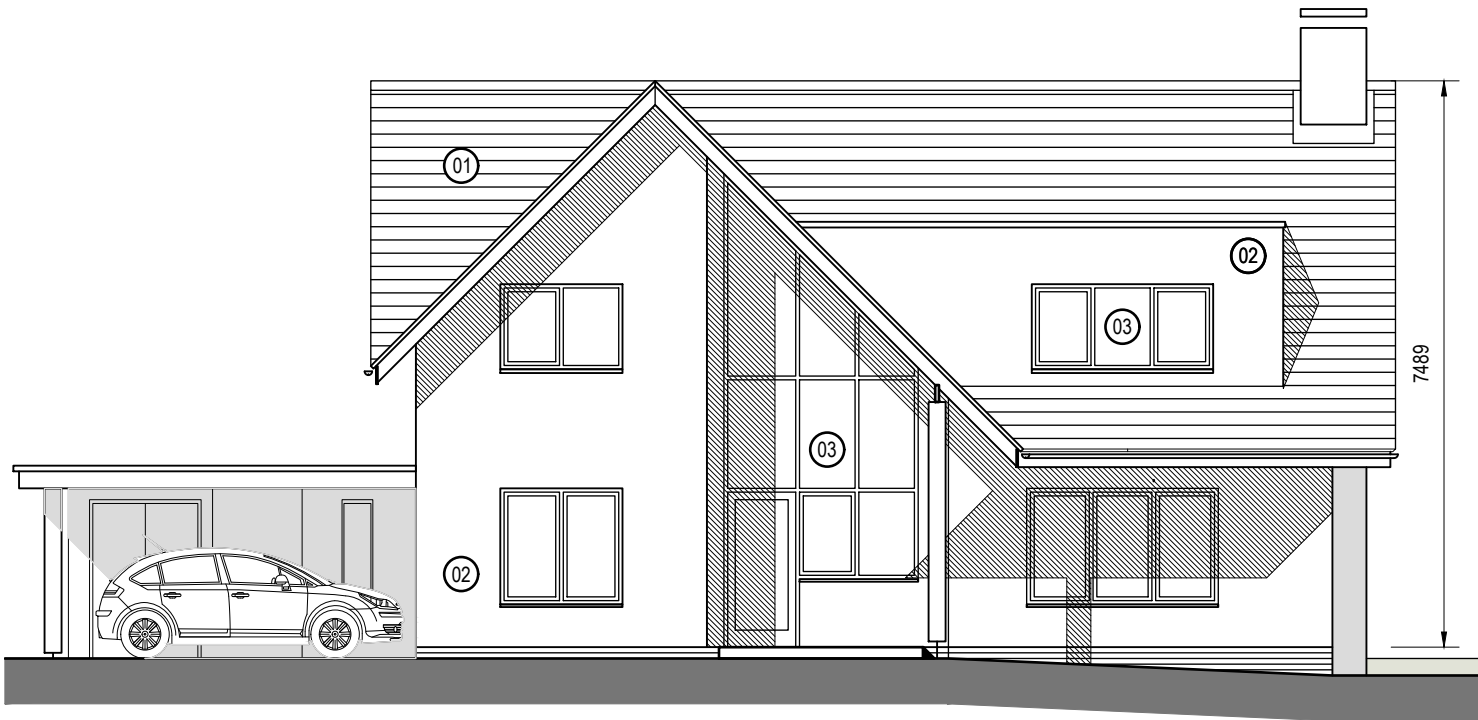


01 Proposed South Elevation 0 5m



02 Proposed East Elevation 0 5m

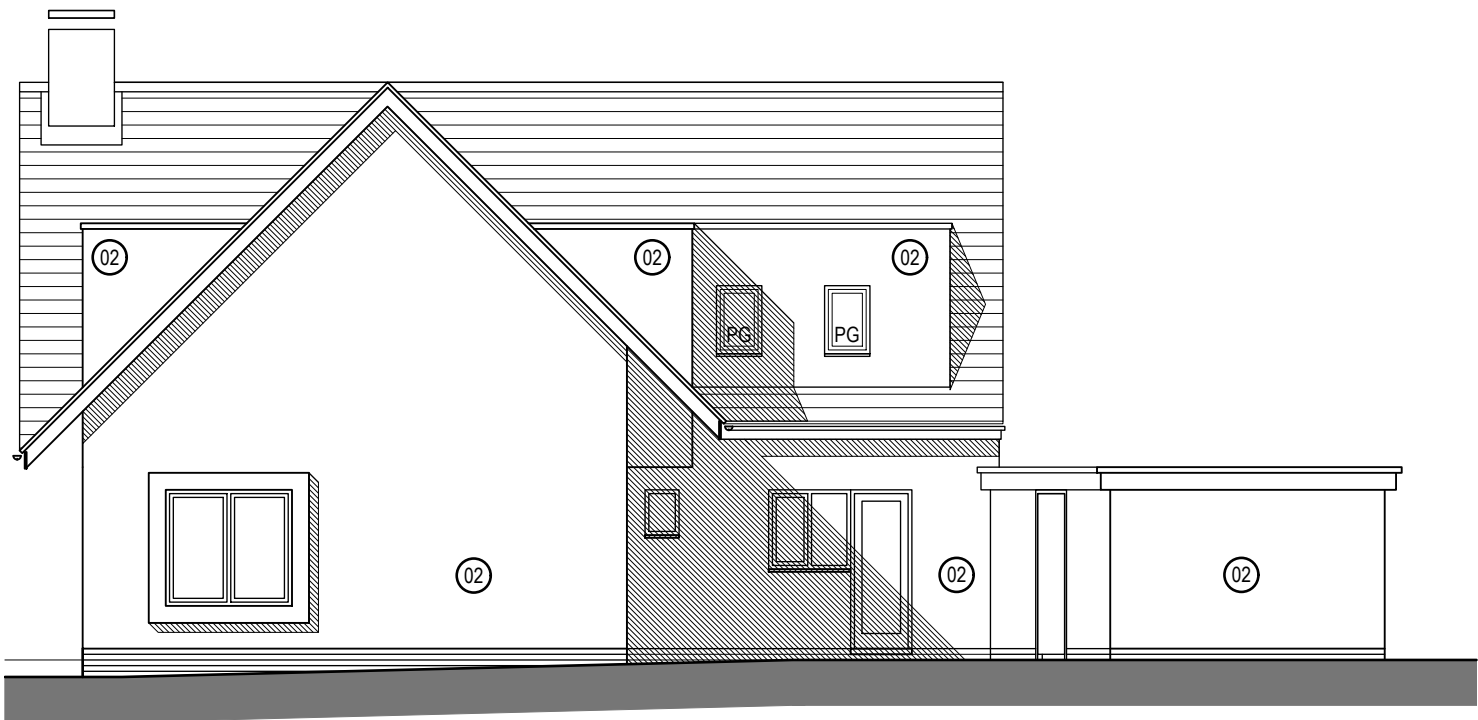

03 Proposed North Elevation 0 5m

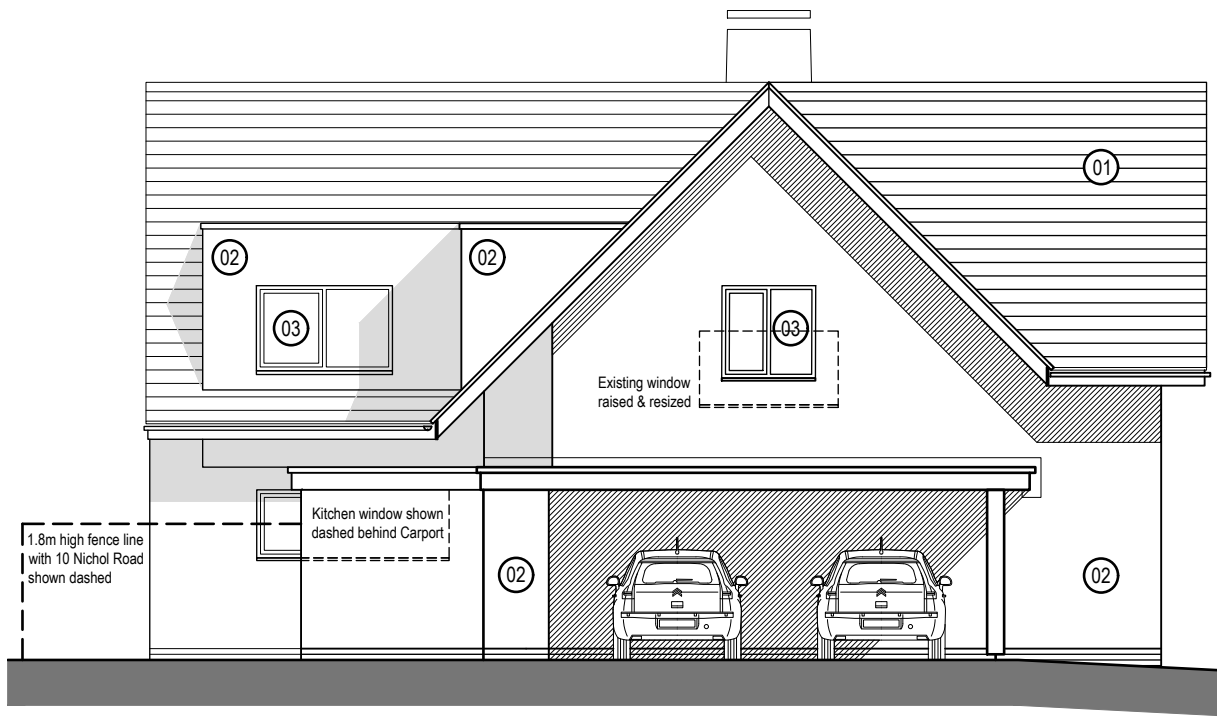

04 Proposed West Elevation 0 5m

- notes:
- This drawing is the copyright of vision architects limited
 - DO NOT copy, alter or reproduce in any way or pass to a third party without written authority
 - DO NOT use these drawings for any other project without the written authority of vision architects limited
 - READ in conjunction with other Consultants documentation & drawings regarding this project
 - DISCREPANCIES should be reported in writing to the project architect or engineer immediately
- MODEL FILE REFERENCE - 230022-A-PL-RIBA 03

rev.	description	date	by	ch
B	Householder Planning Application registration	2024.02.14	dp	AJC
A	Householder Planning Application submission	2024.01.31	dp	AJC

scale:	1:100 @ A3
date:	2022.11
drawn:	dp
checked:	AJC

client: Mr. & Mrs. N. Groves
project: 8 Nichol Road, Chandlers Ford, SO53 5AS
drawing: Existing Elevations
status: RIBA 03 - Planning Application