


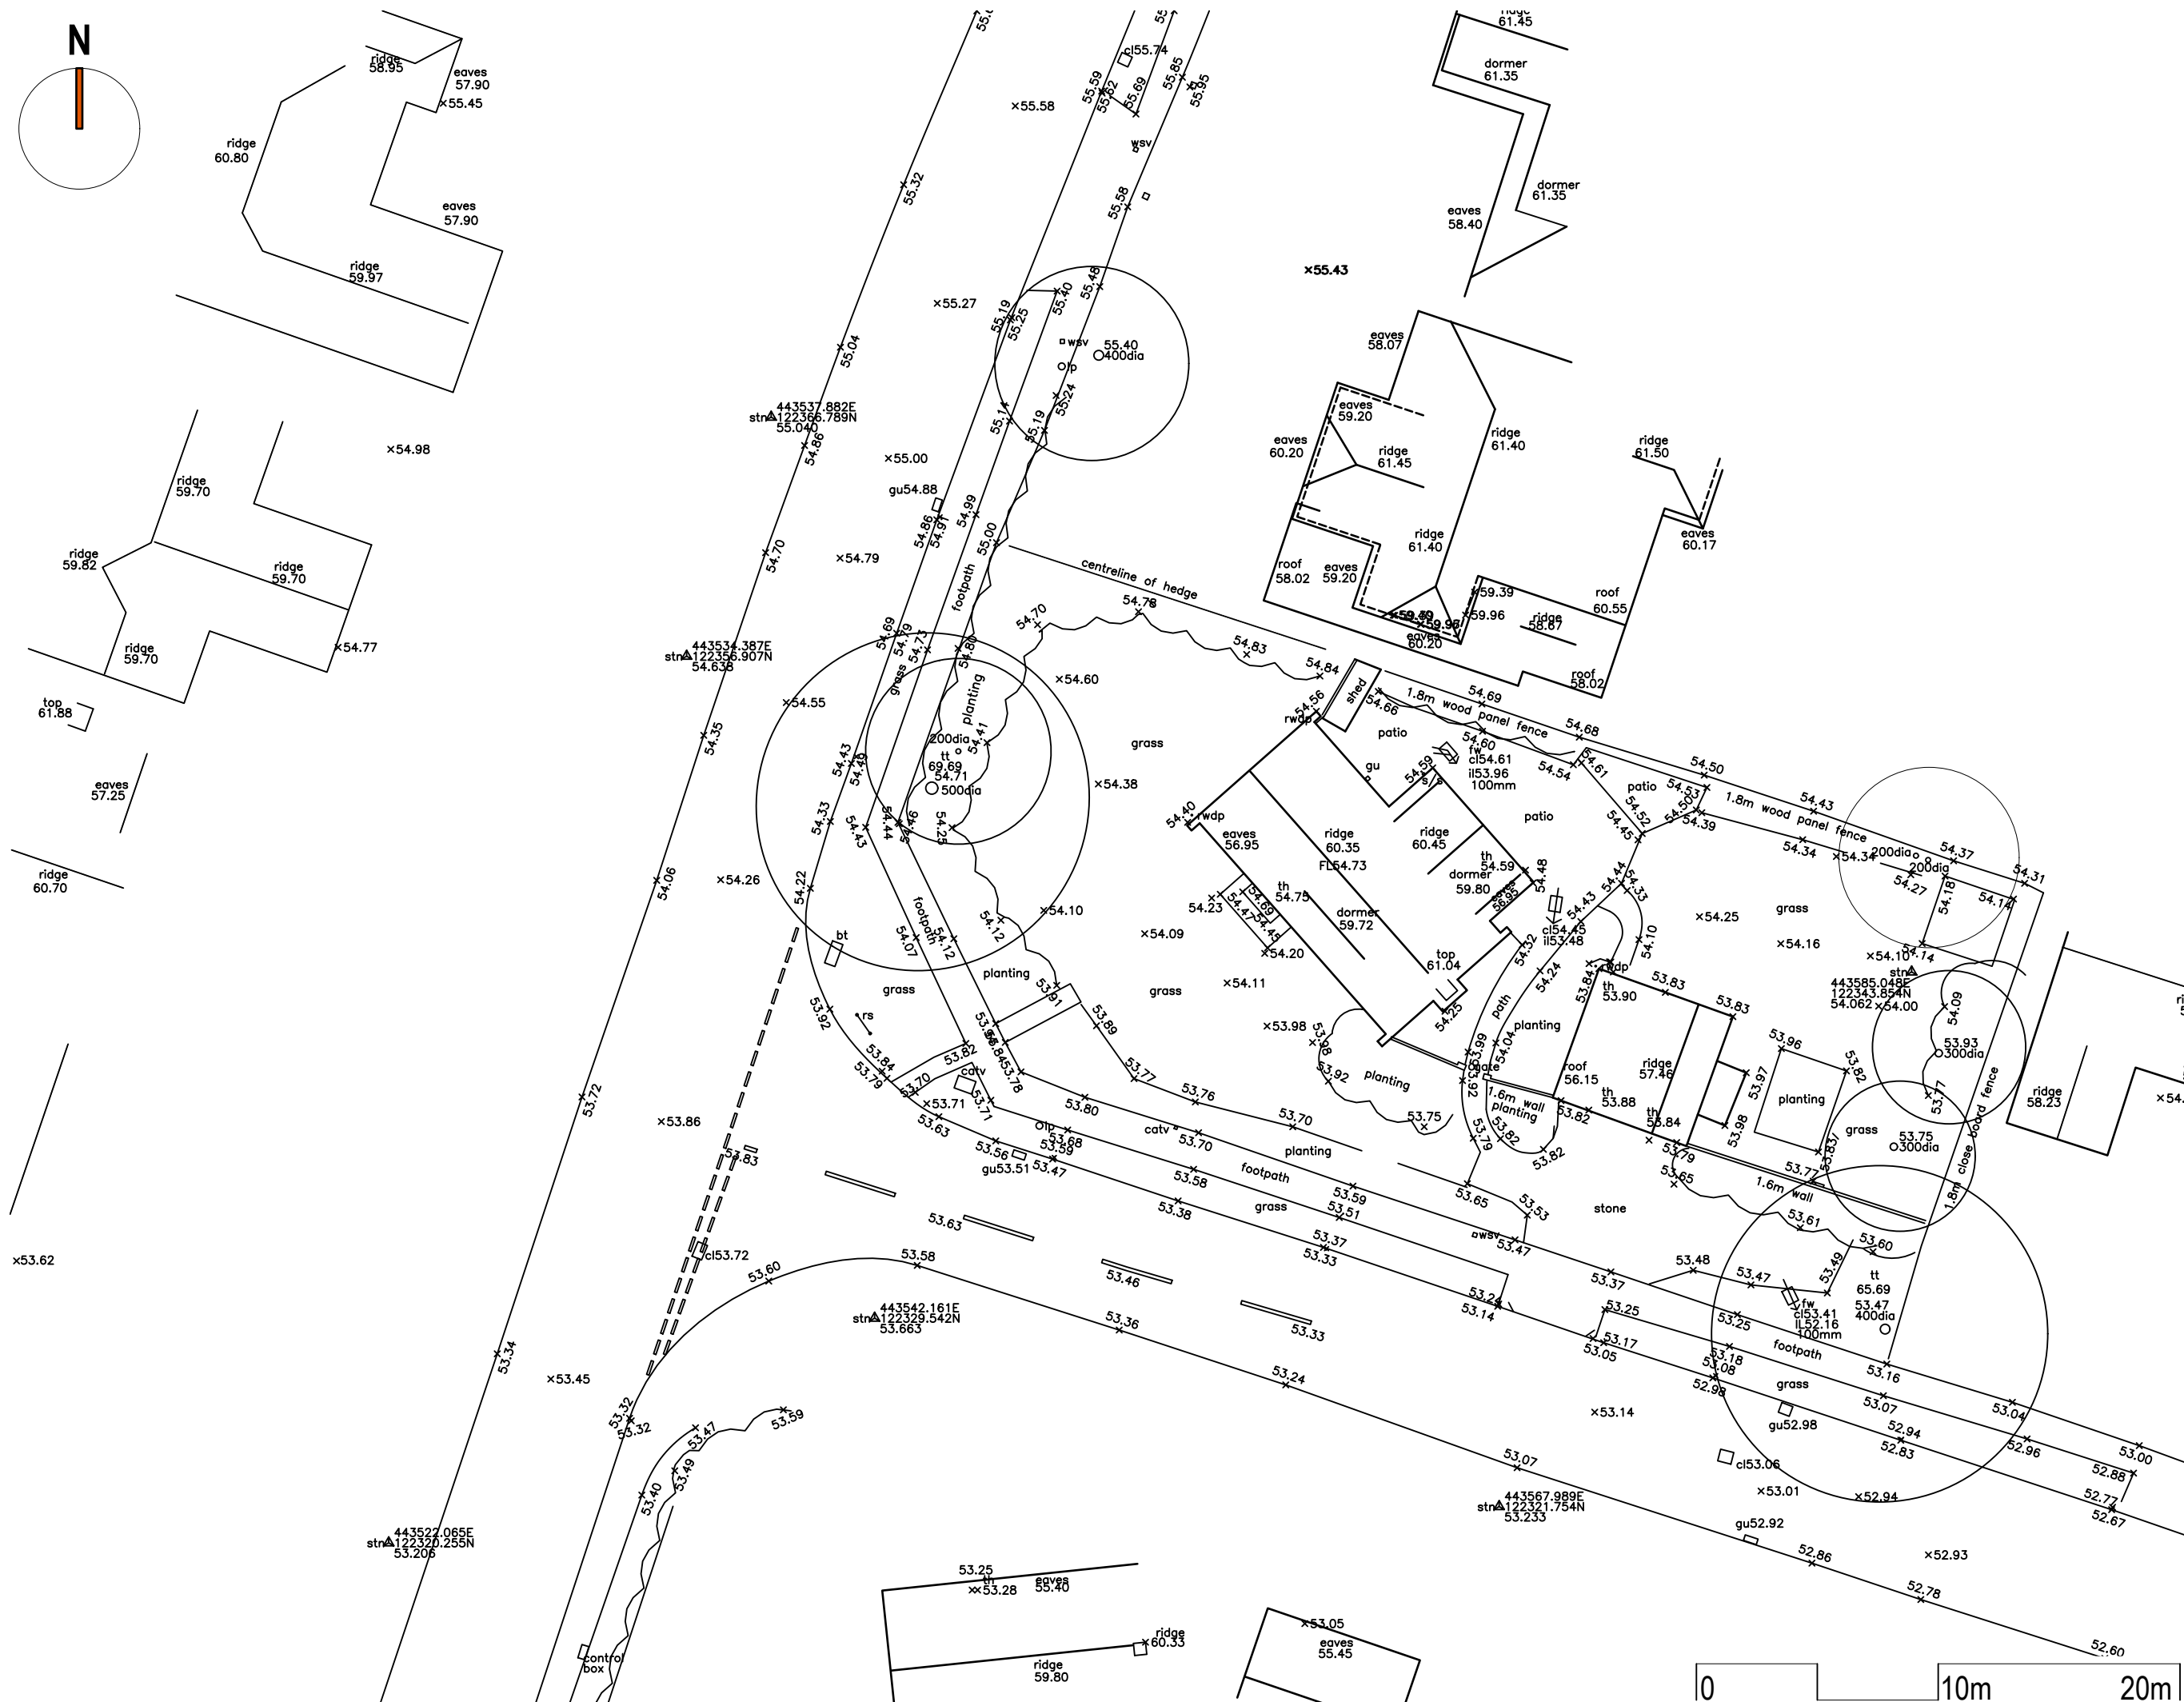

notes: 1. This drawing is the copyright of vision architects limited 2. D.O.T NOT COPY, alter or reproduced in any way or pass to a third party without written authority 3. DO NOT SCALE DRAWING dimensions to be checked on site prior to commencing <u>any</u> work 4. READ in conjunction with other Consultants documentation & drawings regarding this project 5. DISCREPANCIES should be reported in writing to the project architect or engineer immediately						MODEL FILE REFERENCE - 230022-A-PL_RIBA 03											
						VISION architects											
						wessex house upper market street eastleigh hampshire SO50 9FD t: 01794 830660 w: www.vision-architects.co.uk											
scale: 1:250 @ A3						client: Mr. & Mrs. N. Groves											
date: 2022.11						project: 8 Nichol Road, Chandlers Ford, SO53 5AS											
drawn: dp						drawing: Existing Site & Roof Plan											
						B Householder Planning, Application registration						date: 2024.02.14 dp AJC					
						A Householder Planning, Application submission						date: 2024.01.31 dp AJC					
						rev. description						by ch					
checked: AJC						status: RIBA 03 - Planning Application						drawing no.: 230022-A-PL-005 revision: B					