




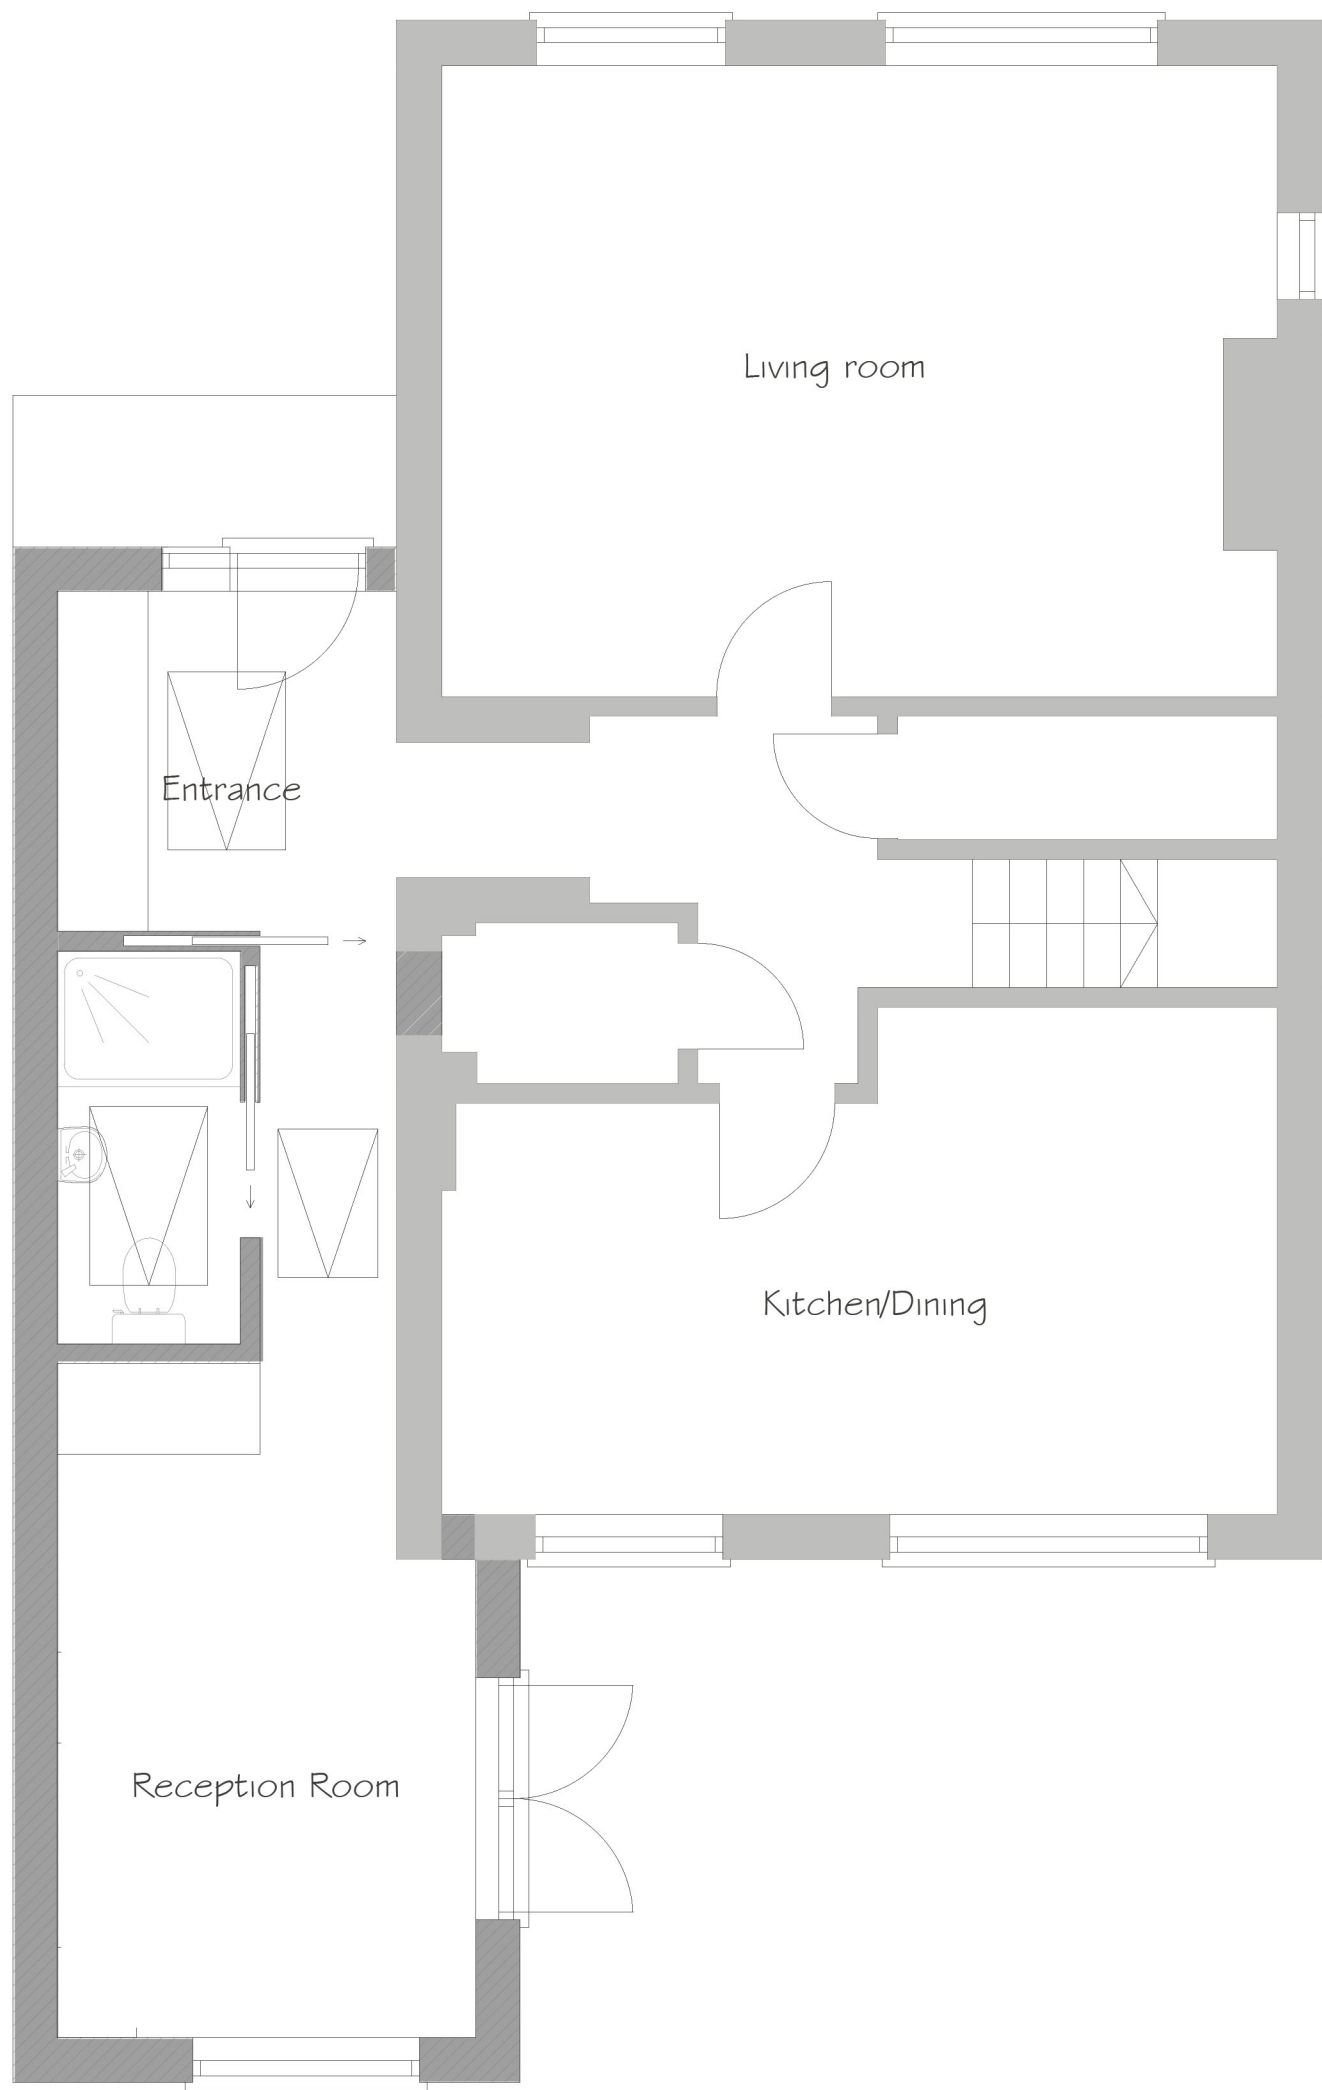


Proposed Ground Floor Plan 1:50

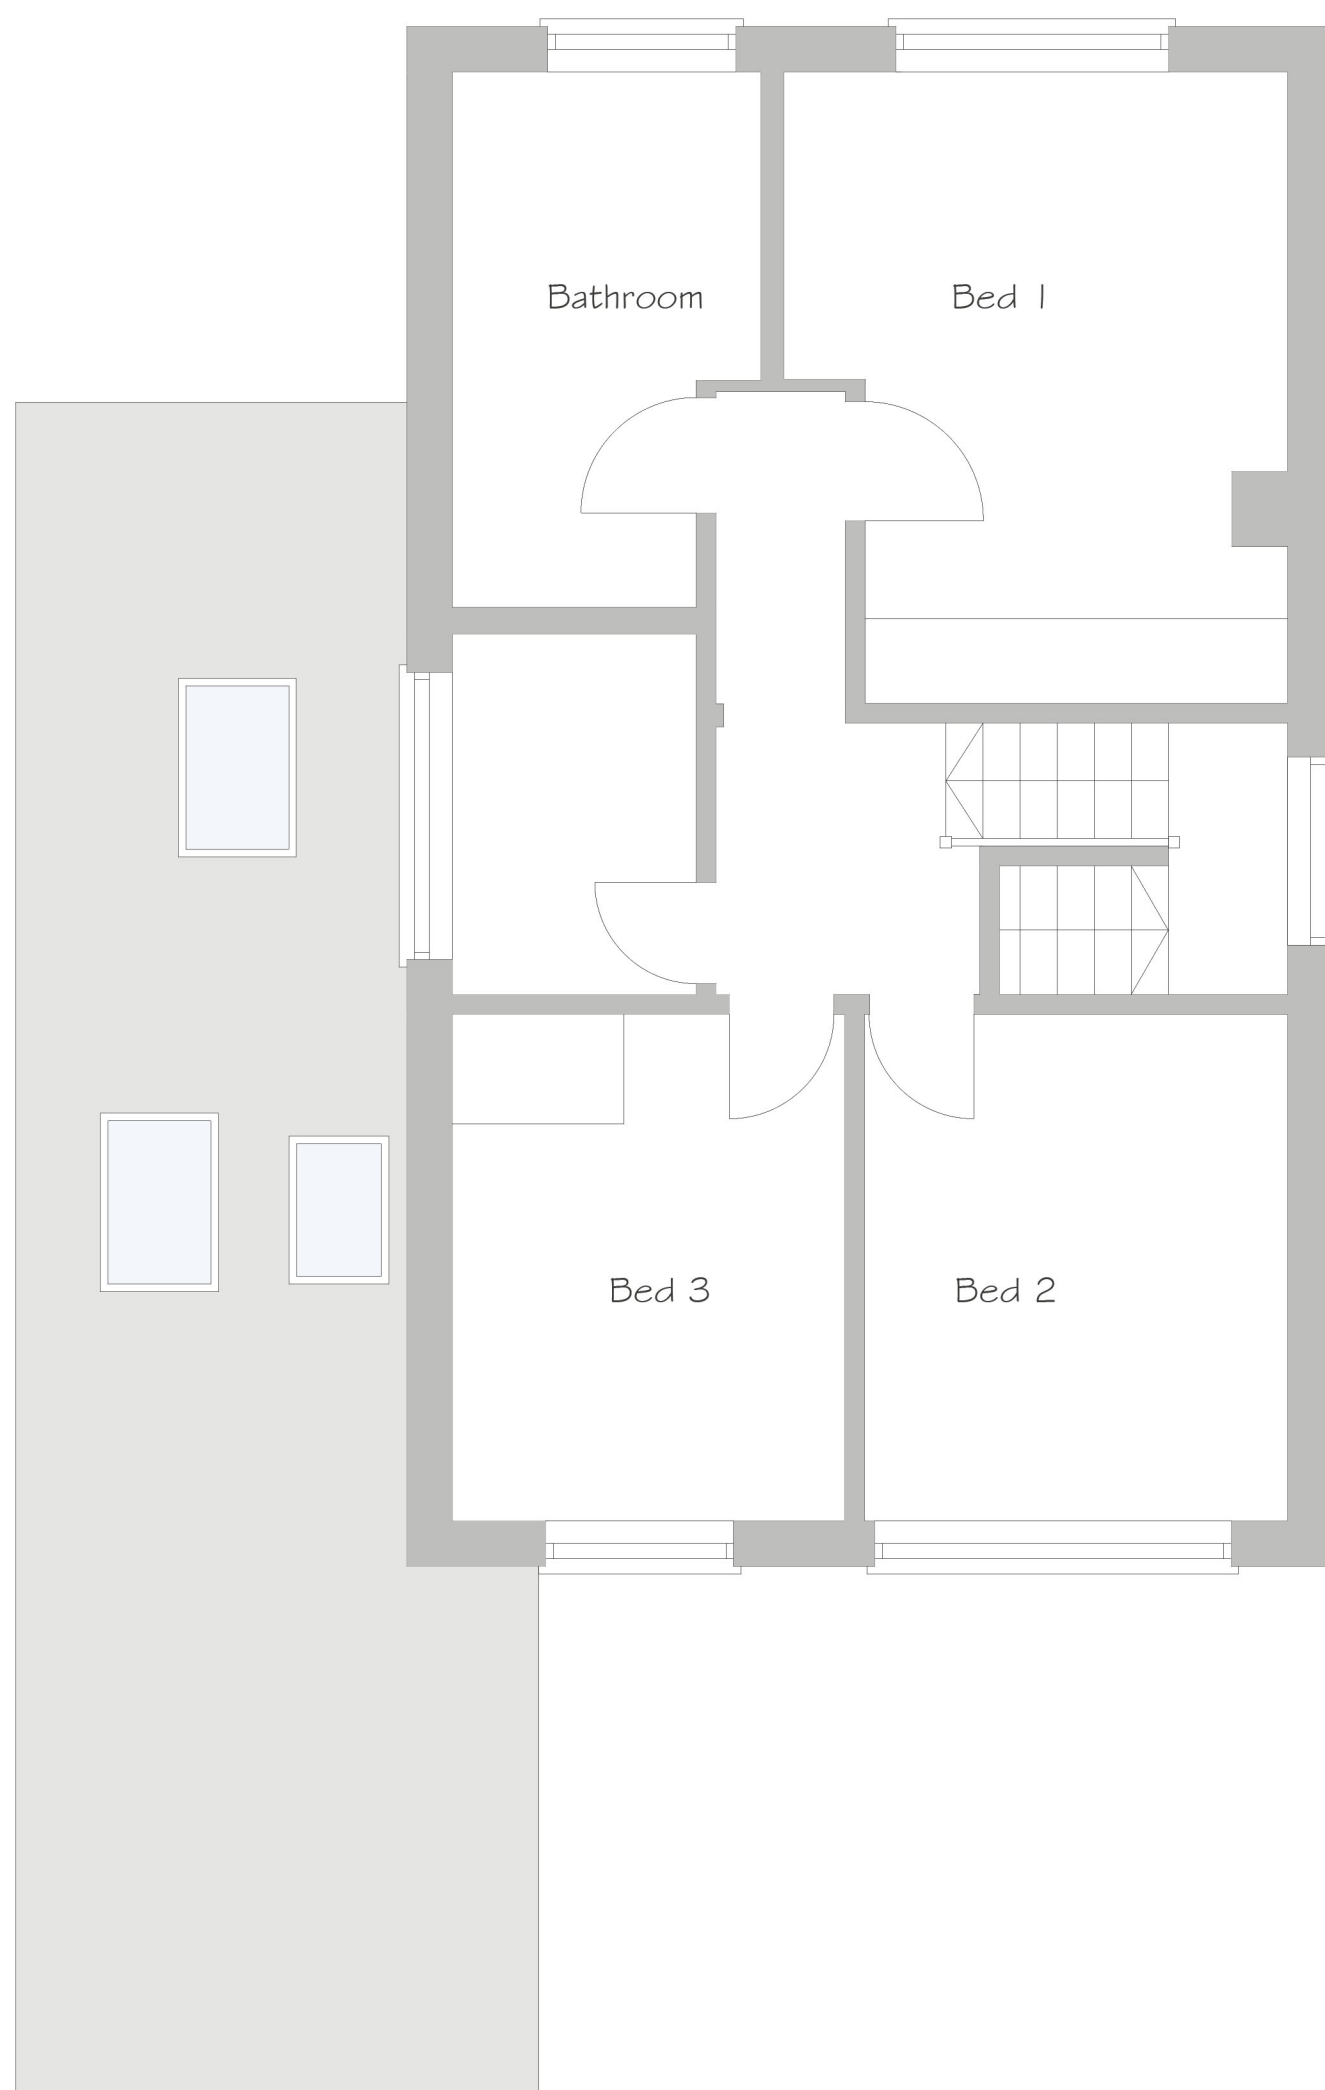

Proposed First Floor Plan 1:50

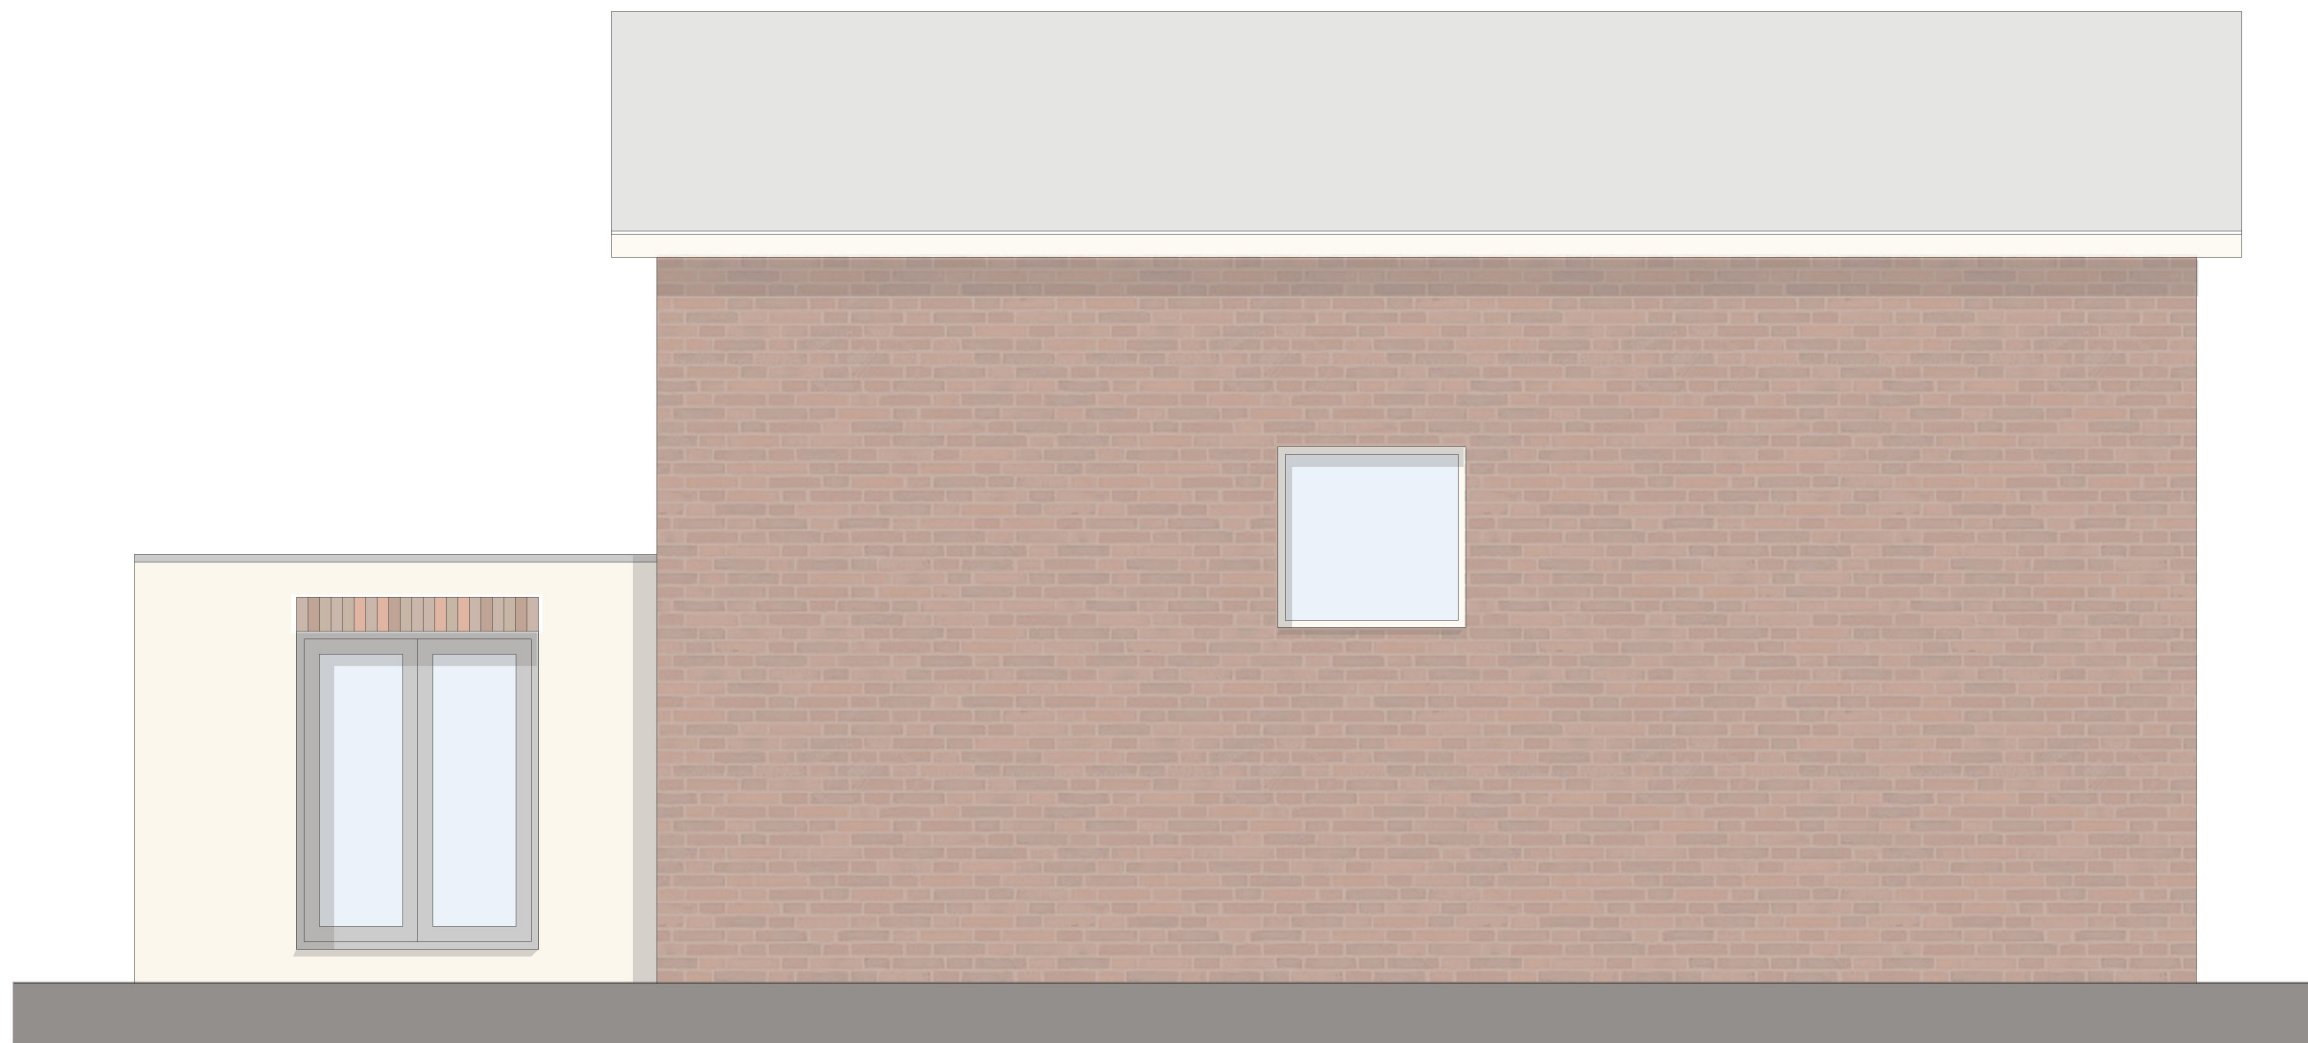

Proposed Side Elevation 1:50

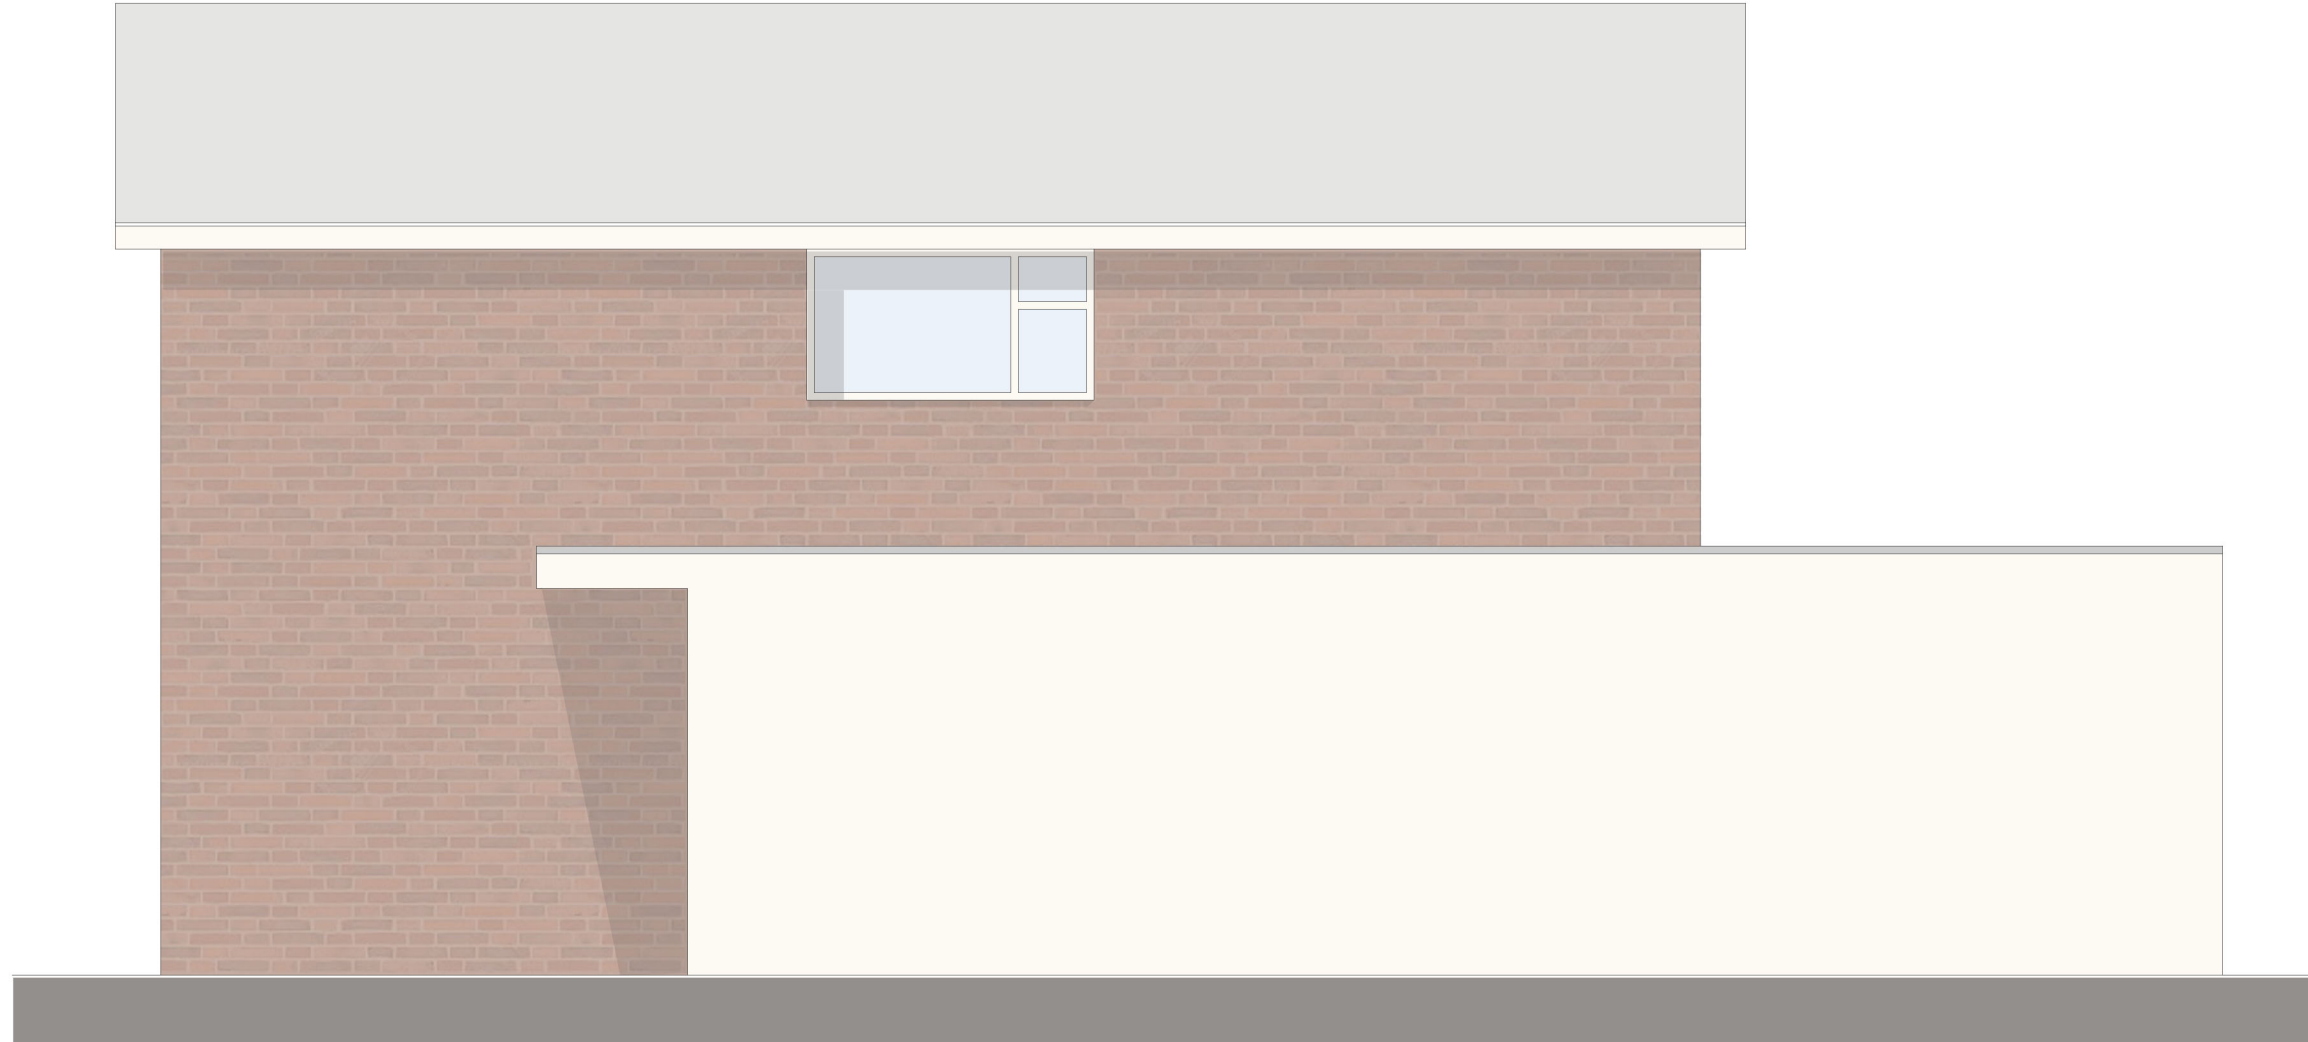

Proposed Side Elevation 1:50



Proposed Rear Elevation 1:50



Proposed Front Elevation 1:50

REVISION	DESCRIPTION	DATE
----------	-------------	------

PROJECT 13 Ashdown Close
Chandlers Ford
SO53 5QF

CLIENT Mr and Mrs Barker

DRAWING Proposed
PLANS & ELEVATIONS

NO. 1754/P/11

DATE Feb 24

SCALE 1:50

DRAWN BY: VL CHECKED BY: LW

V & L Architects
(Hampshire)

t : 01794 524200

© V&L Architects (Hampshire) Ltd