


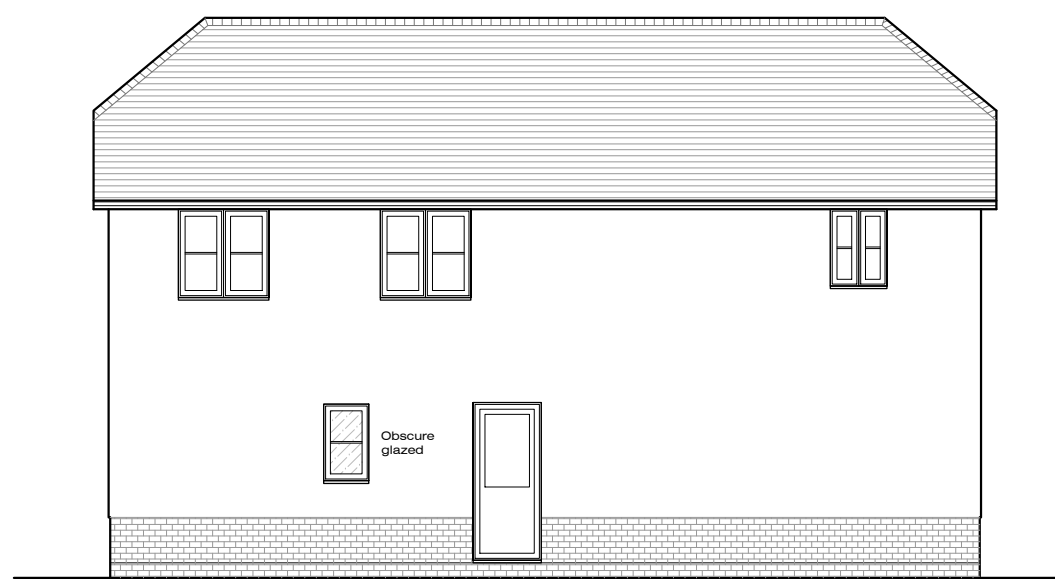


North-East Elevation - As Proposed




South-East Elevation - As Proposed




South-West Elevation - As Proposed

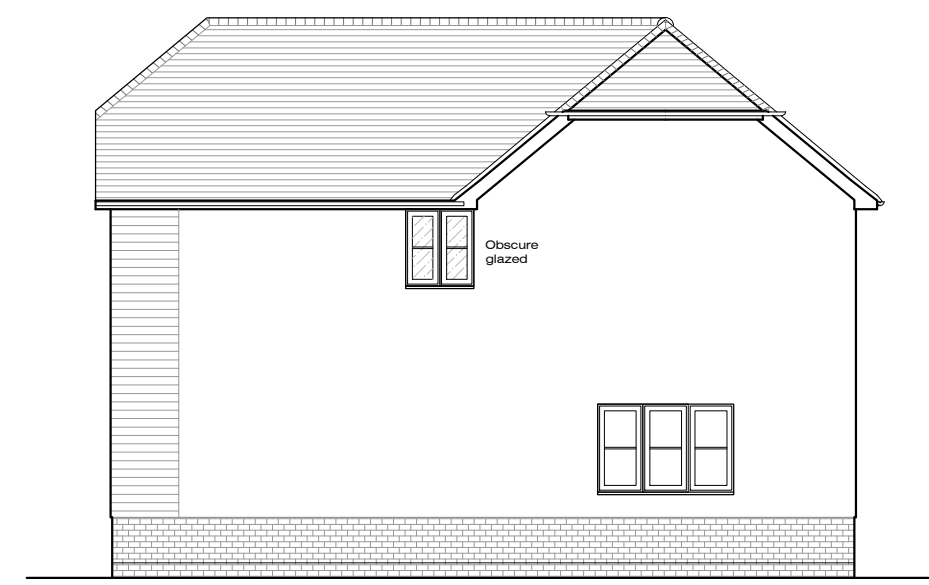

North-West Elevation - As Proposed


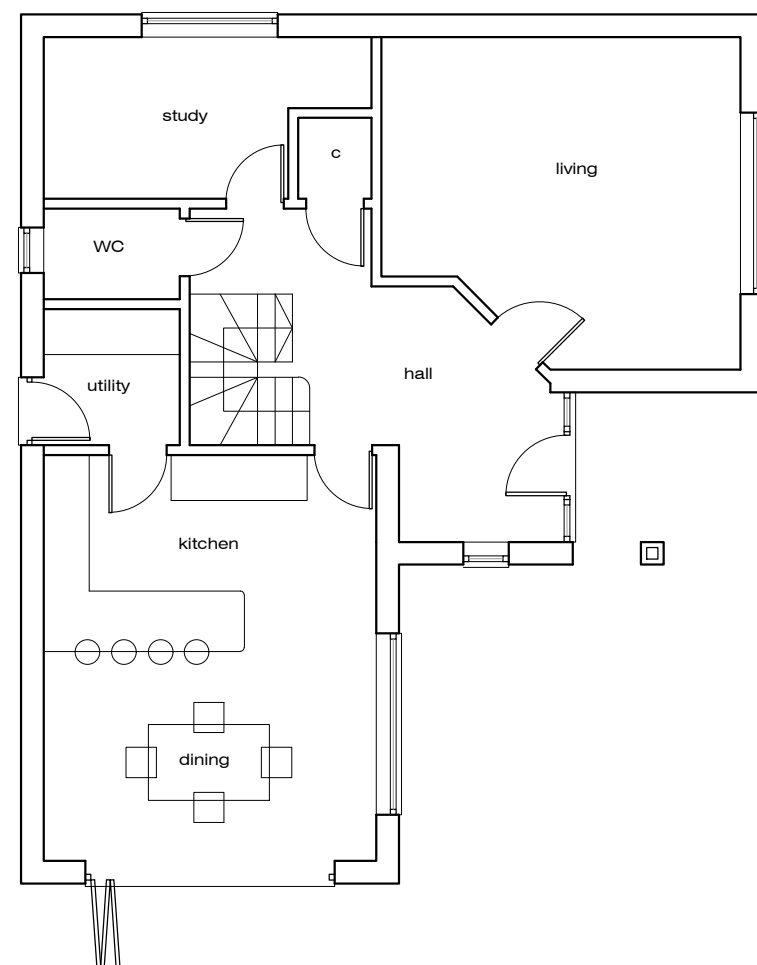


Ground Floor Plan - As Proposed

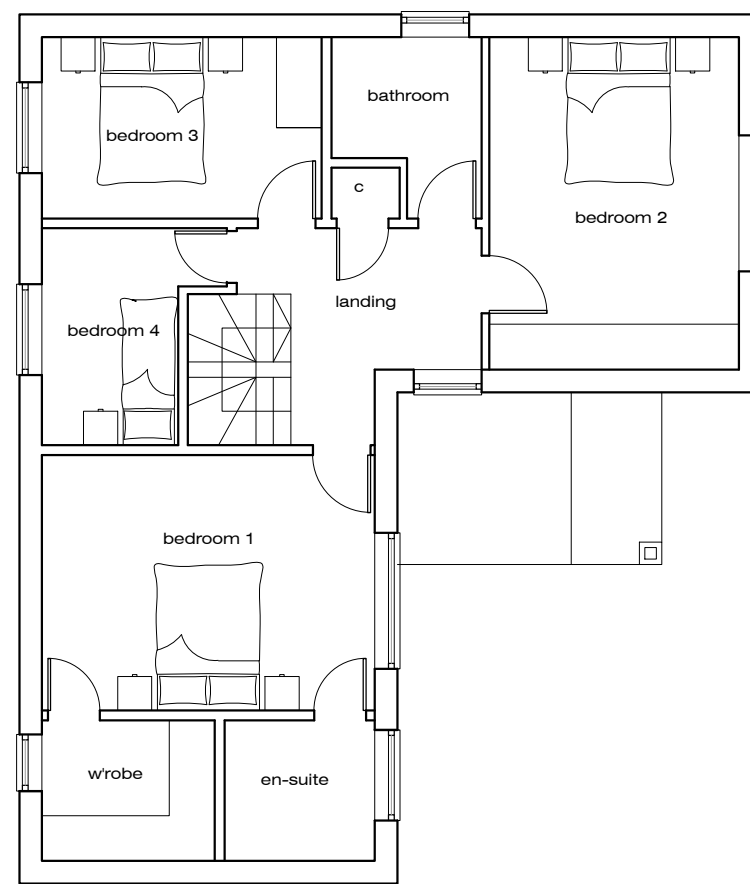


First Floor Plan - As Proposed


Bin Store - As Proposed

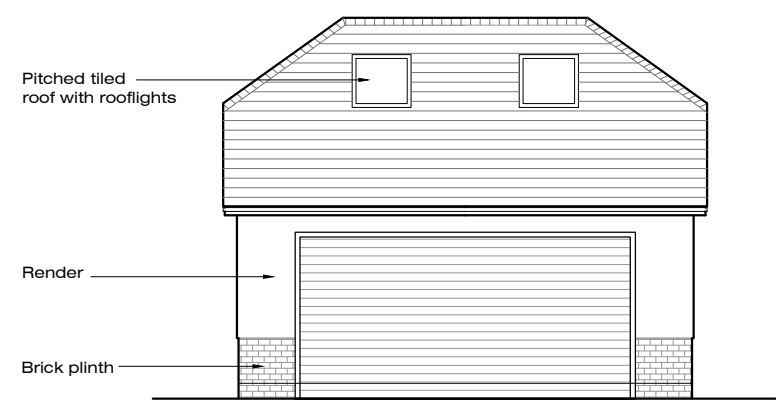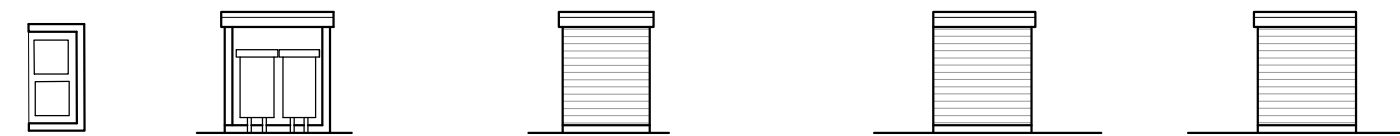


South-West Elevation - As Proposed

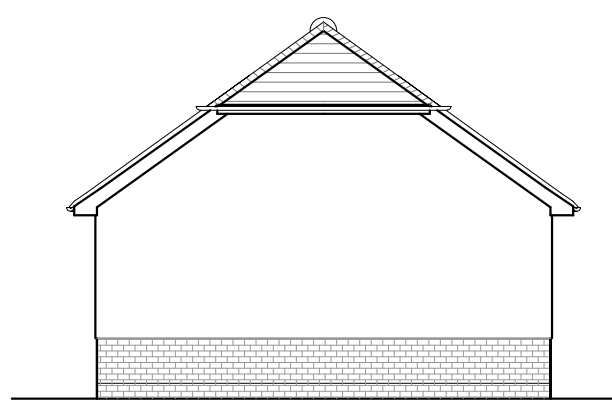


North-West Elevation - As Proposed

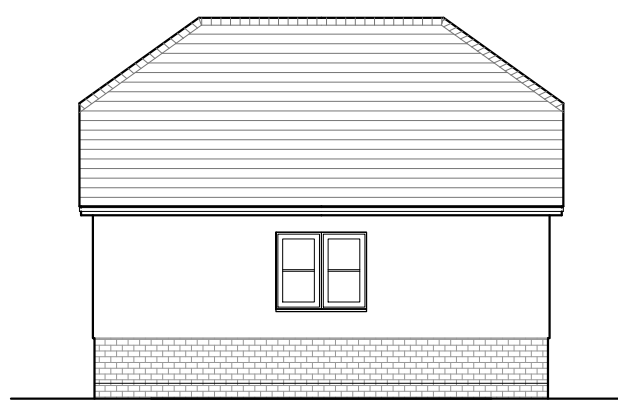


North-East Elevation - As Proposed

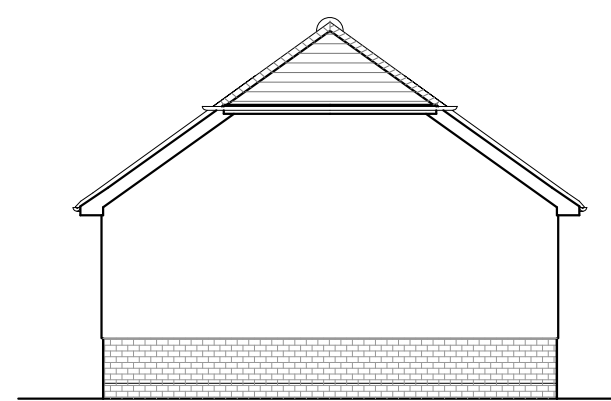

South-East Elevation - As Proposed

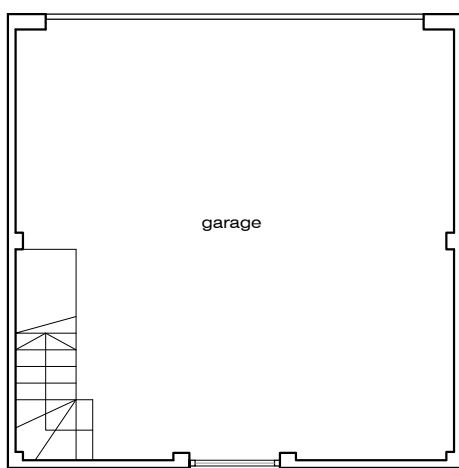

Ground Floor Plan - As Proposed

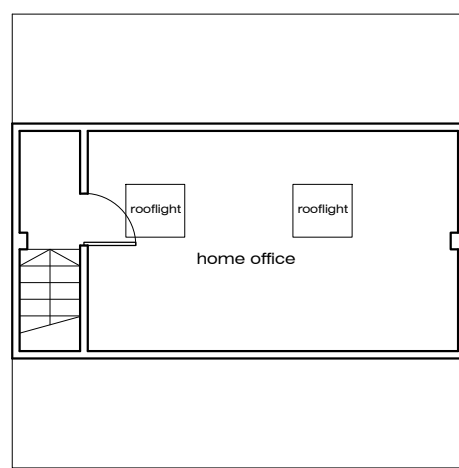

First Floor Plan - As Proposed

-	Issued for Planning Application	NJ	09-02-24
Rev.		By	Date

Wildern Architecture Ltd
The Hawthorns, 105 Dibles Road,
Warsash, Southampton, SO31 9JL
07920 260758

Project
Land adjacent to Ivy Cottage,
Botley Road, Horton Heath,
SO50 7DT

Client
Osman Homes Ltd

Title Plans and Elevations - As Proposed			
Date	April 23	Drawn By	NJ
Job No.	Drawing No.	Scale	Revision
W22-005	103	1:100@A1	-