



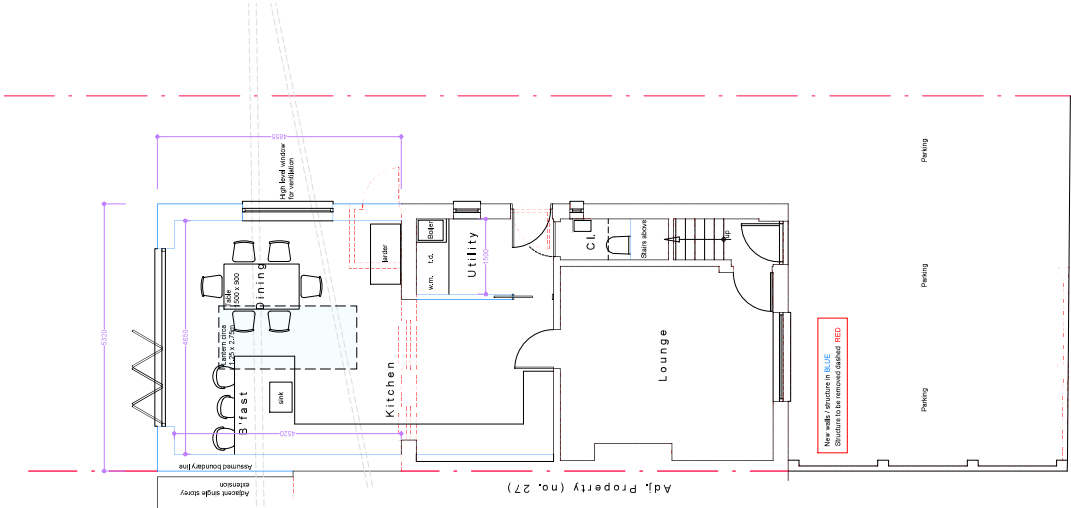

Proposed
Ground Floor Plan scale 1:50

Proposed Elevations scale 1:100

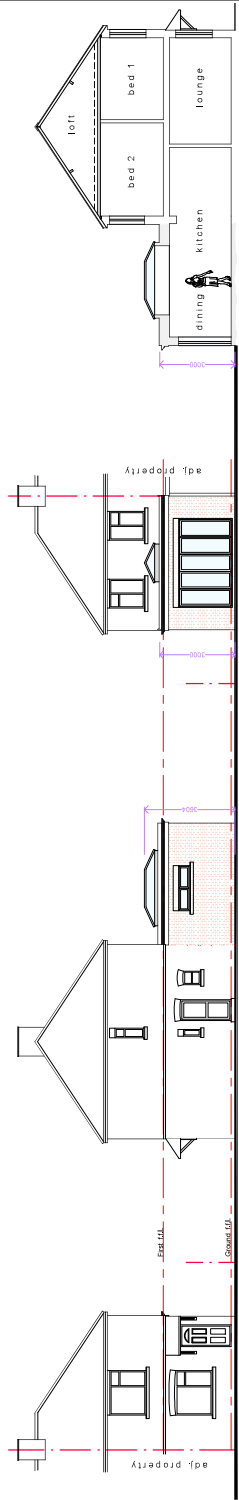

Front North West Side South West Rear South East Section North East

B 05/02/24 Amended to client's requirements
A 10/09/23 Initial consultation to client's requirements
Rev. Date: Description:
Status:

Title:
Proposed:
Plans & Elevations

Project:
25 Hunt Avenue
Netley Abbey
Southampton
SO31 5BD



N & J Design Ltd
7 Hedley Gardens
Hedgecroft
Southampton
SO30 2WT
t: 07840 404820 www.njdesign.co.uk

Drawn: N. Kealey	Date: 13-09-23
Checked:	Date:
Scale: 1:50 1:100	Revision: B
Drawing no:	Drawing no:
2023-05-01/02	