





Front Elevation  
Scale 1:100 @ A3



Side Elevation  
Scale 1:100 @ A3

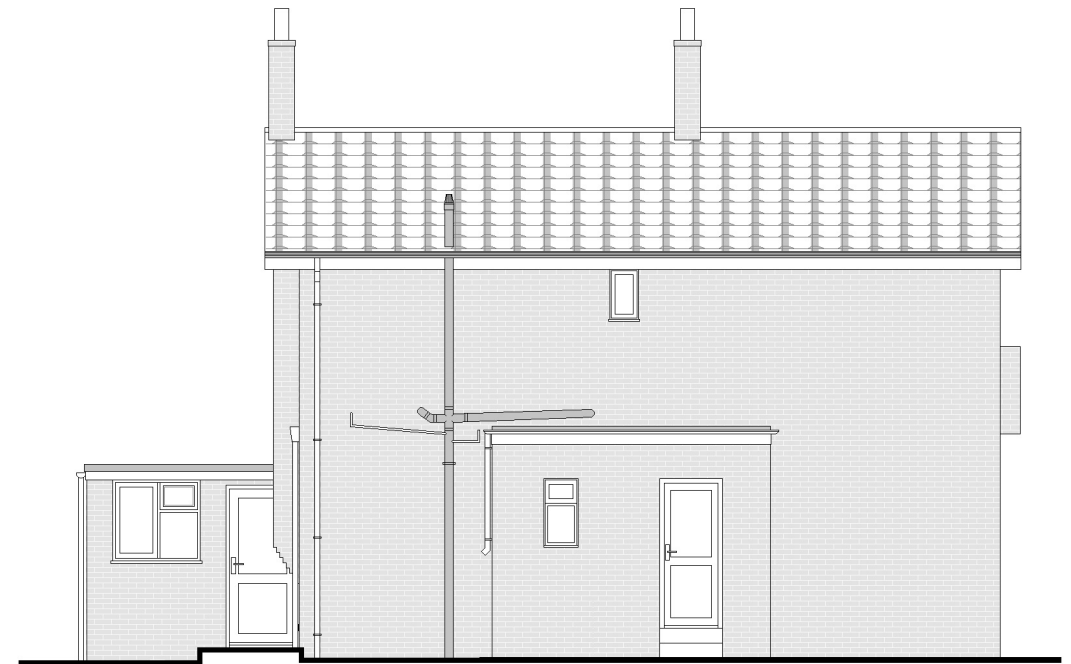

Rear Elevation  
Scale 1:100 @ A3

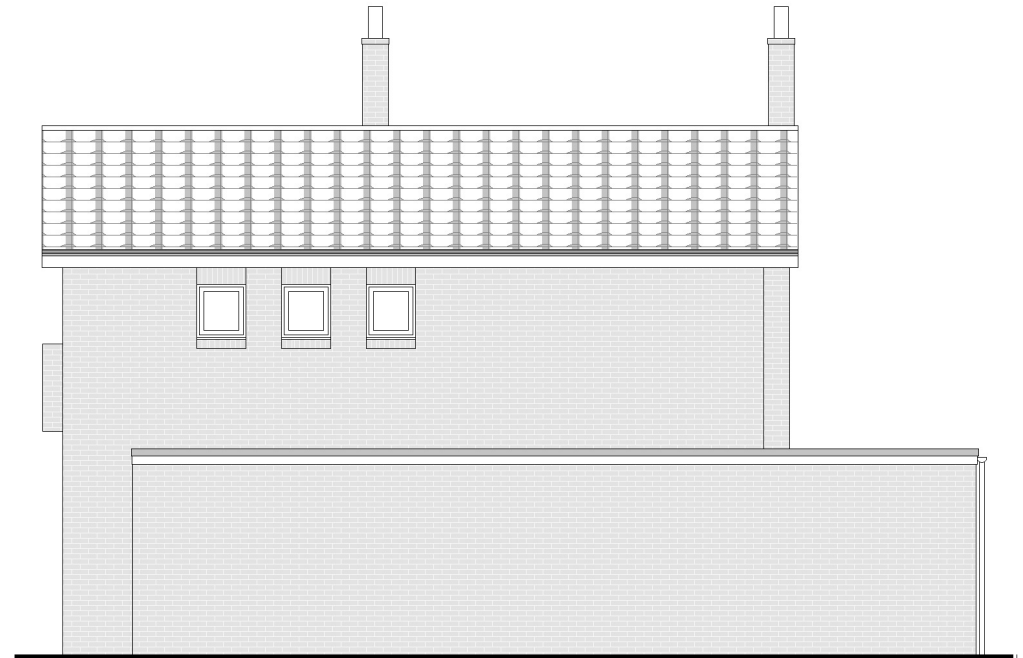

Side Elevation  
Scale 1:100 @ A3



|               |   |              |                                                           |          |       |                |             |             |   |                 |
|---------------|---|--------------|-----------------------------------------------------------|----------|-------|----------------|-------------|-------------|---|-----------------|
| JOB TITLE     | Two Storey Side and Rear Extension and Single Storey Rear Extension <i>(to Supersede H/17/80437)</i> | APPLICANT    | Mr & Mrs Chadda                                           | SCALE    | 1:100 | DATE           | 12/02/2024  | NORTH ARROW | <div>This drawing is copyright and should not be reproduced without permission.<br/>Scaled dimensions should not be taken from this drawing.<br/>All dimensions to be checked on site before work is commenced.<br/>All dimensions are in millimeters unless otherwise stated.<br/>All our proposals are subject to confirmation following liaison with the relevant local authorities.</div> | REV<br><b>A</b> |
| DRAWING TITLE | Existing Elevations                                                                                  | SITE ADDRESS | 37 Kingsway Gardens, Chandler's Ford, Eastleigh, SO53 1FF | DRAWN BY |       | DRAWING NUMBER | 37KG/24/002 |             |   |                 |