
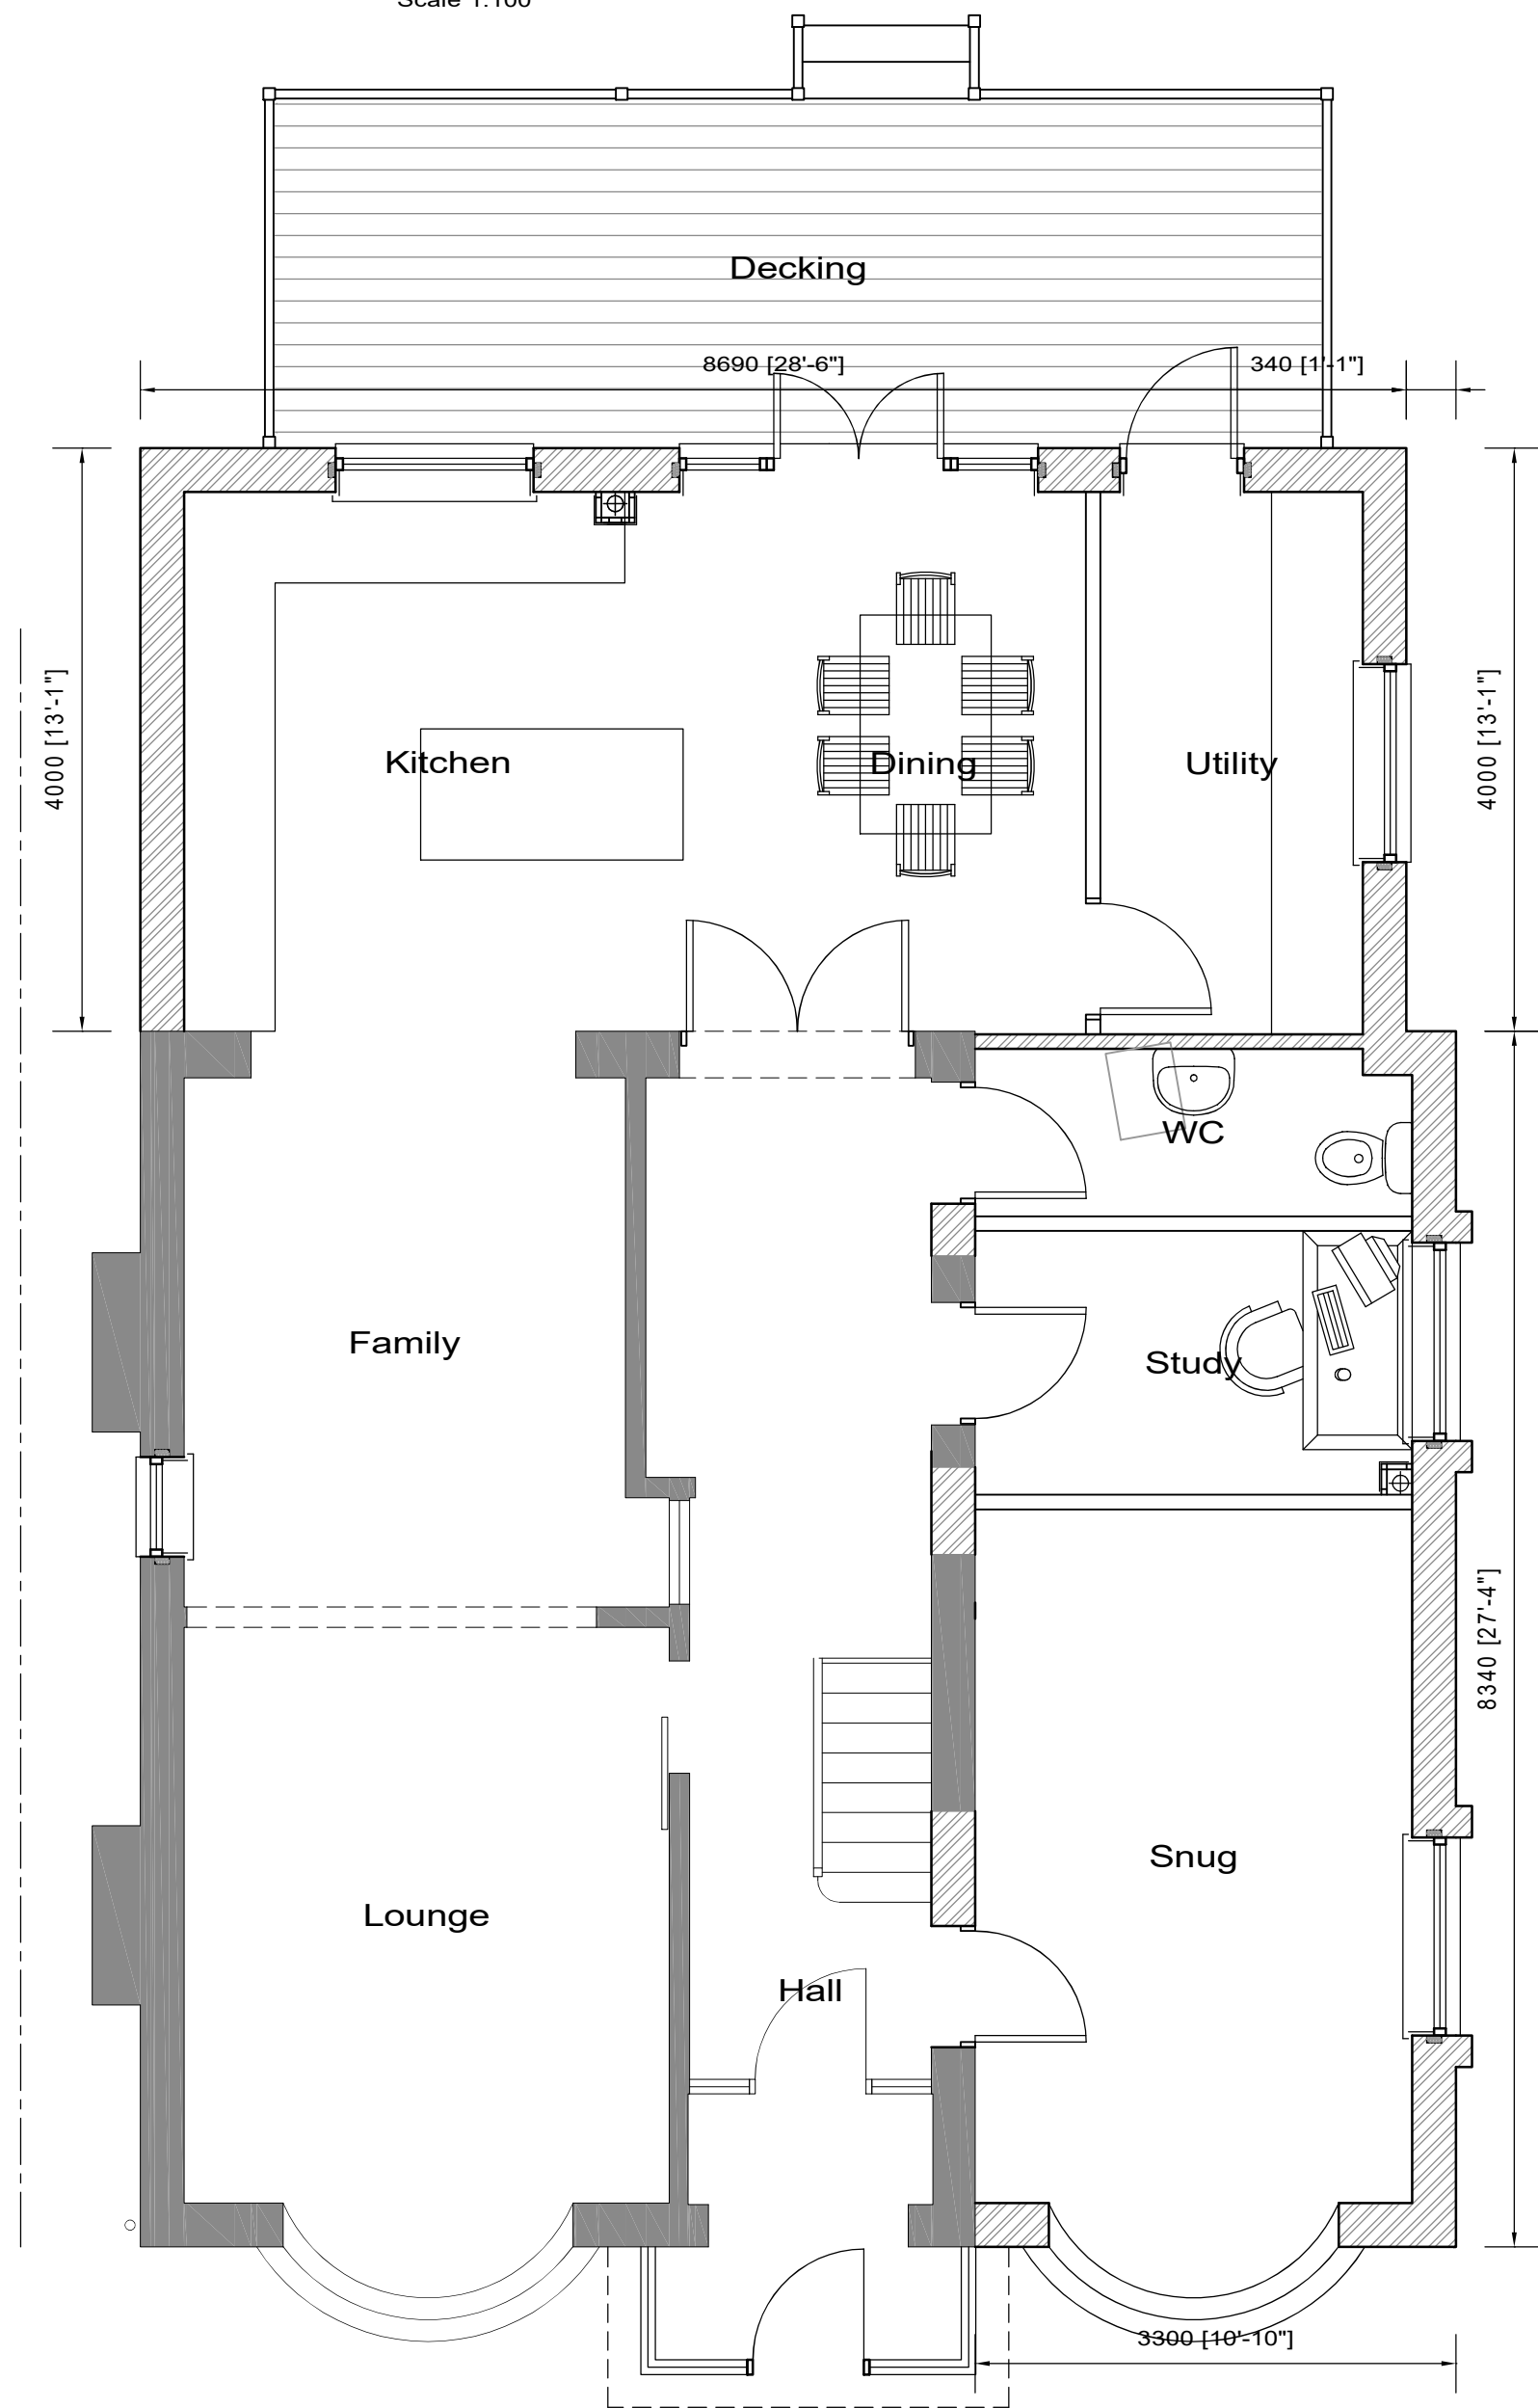


FRONT ELEVATION
(1:100 SCALE)




FLANK ELEVATION
(1:100 SCALE)

REAR ELEVATION
(1:100 SCALE)


FLANK ELEVATION
(1:100 SCALE)

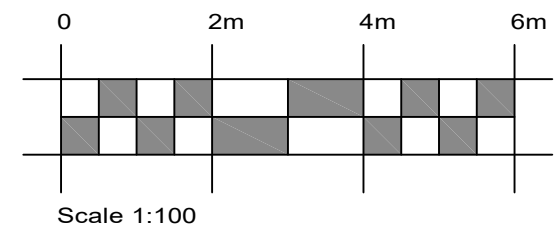


GROUND FLOOR PLAN
(1:50 SCALE)

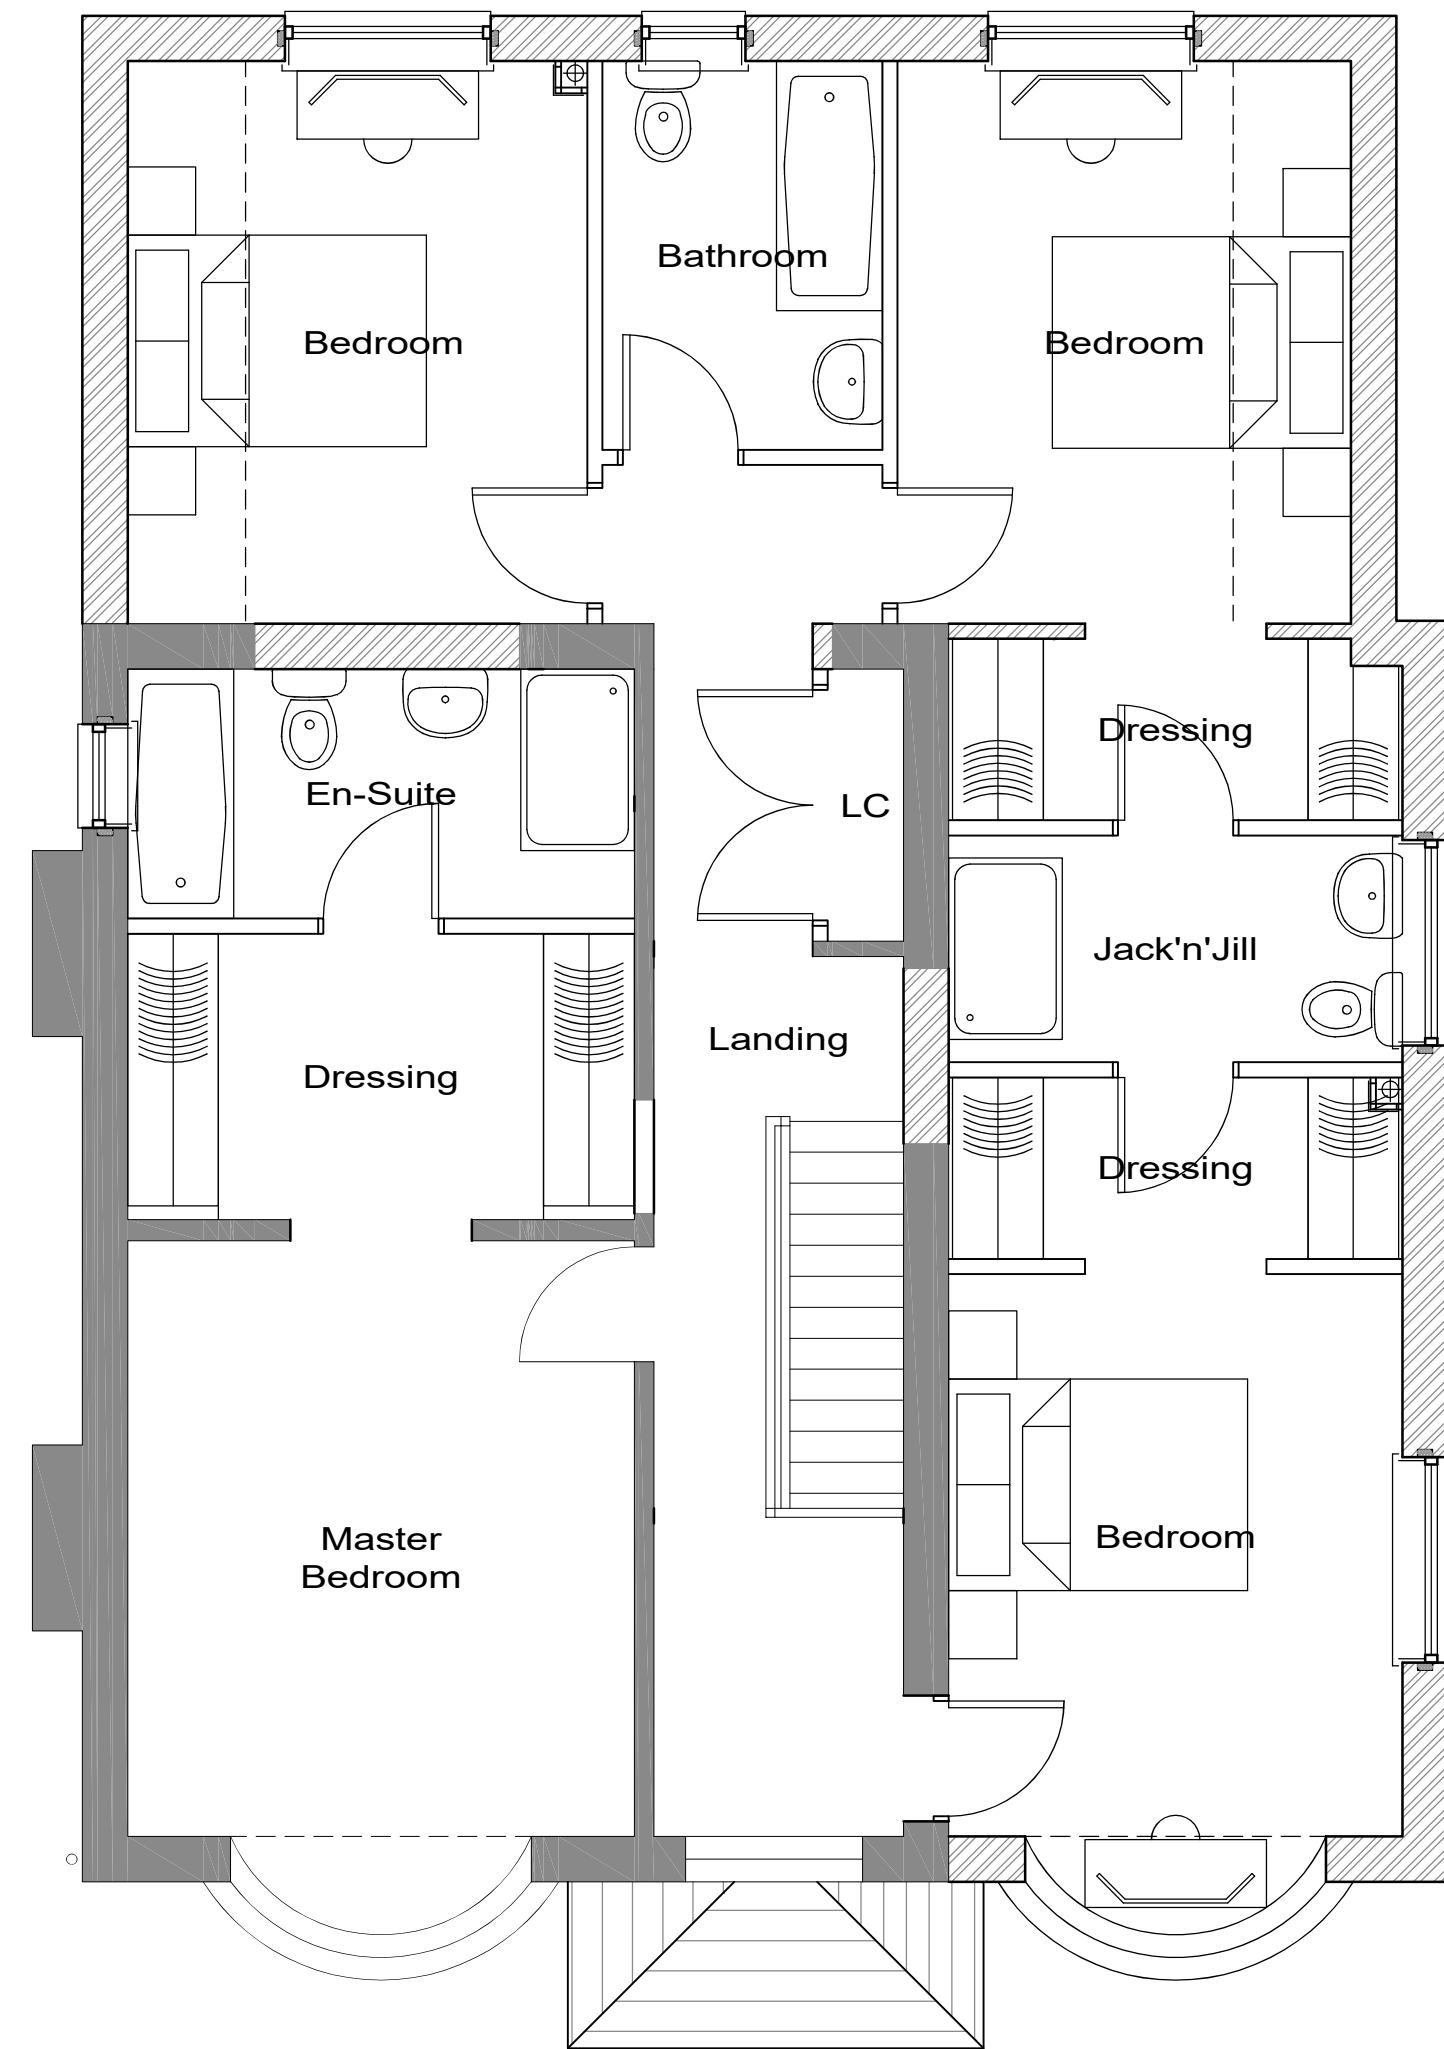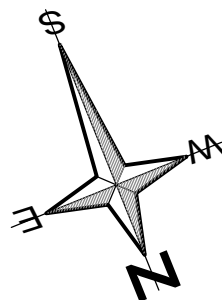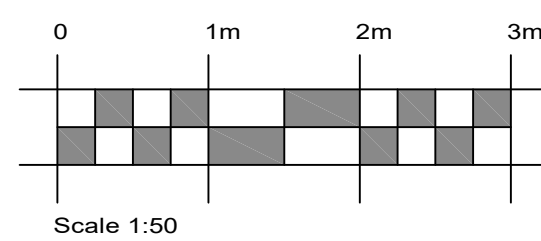

FIRST FLOOR PLAN
(1:50 SCALE)

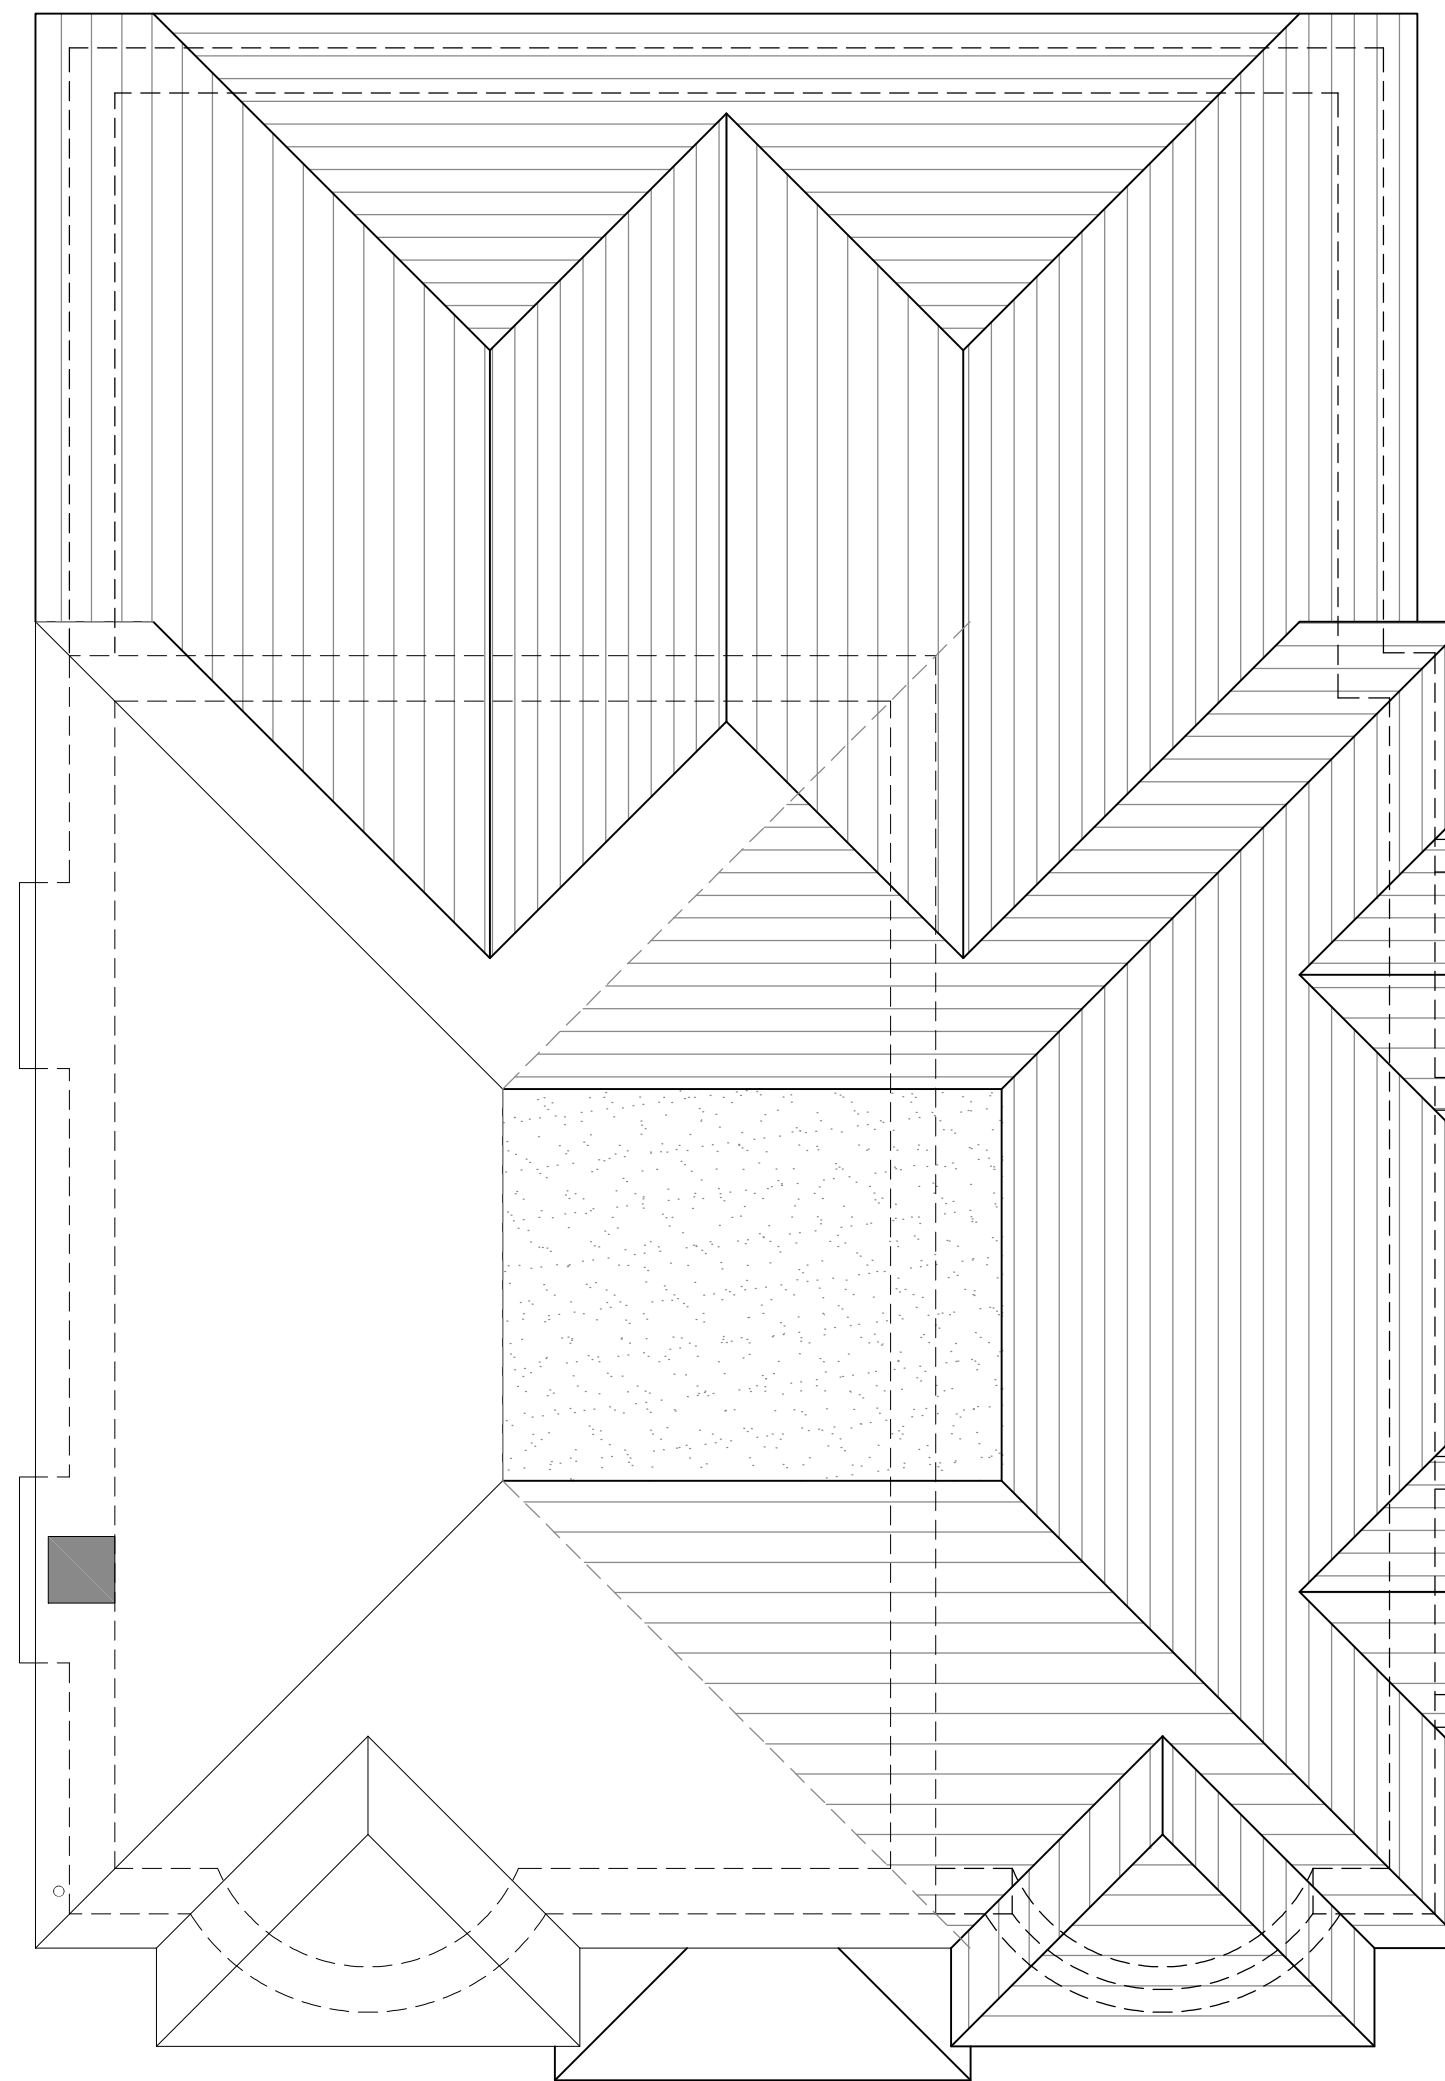

ROOFSCAPE LAYOUT
(1:50 SCALE)

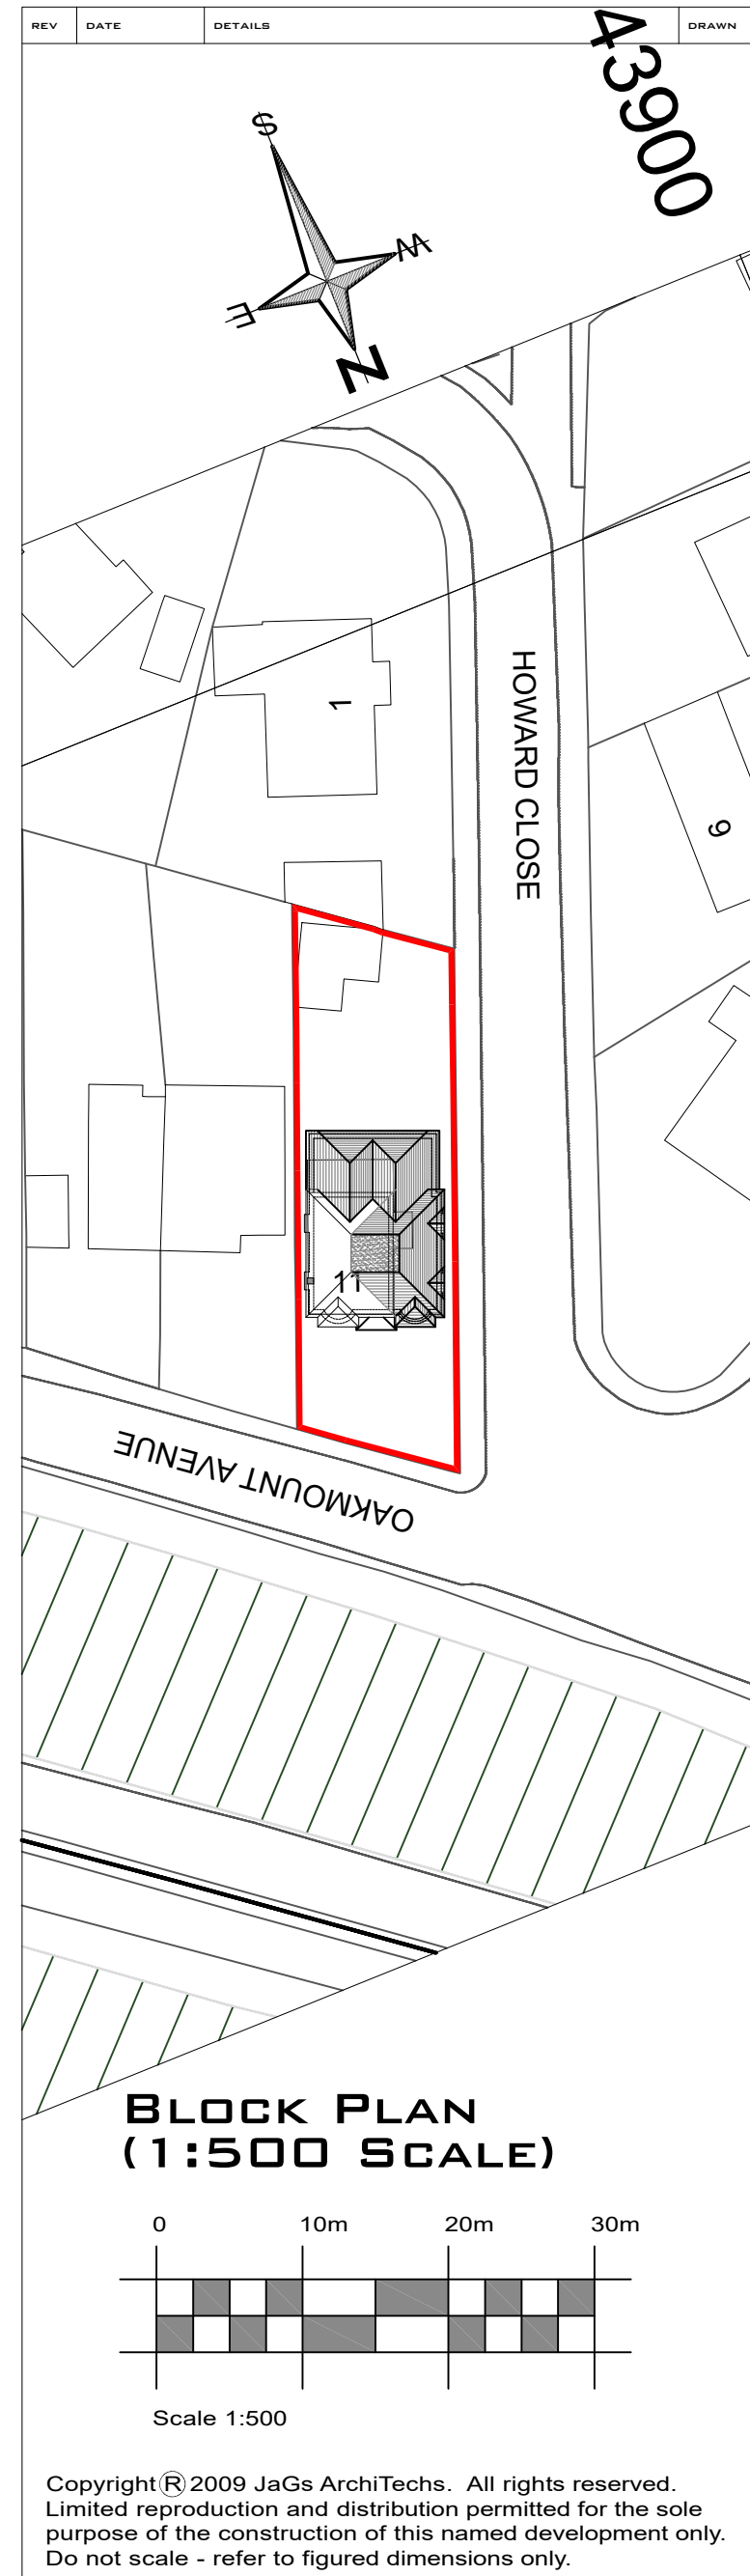

REV	DATE	DETAILS	DRAWN
A	FEB 24	FLANK ELEVATION ALTERED	GE
PROJECT TITLE			
11 OAKMOUNT AVENUE CHANDLERS FORD SOUTHAMPTON			
DRAWING TITLE		SCALE	1:50 & 1:100 @ A1
PROPOSED PLANS & ELEVATIONS		DATE	OCTOBER 2023
DRAWN BY		CHECKED BY	-
GE		REV.	A
DRAWING NO.		711825/474-002	