

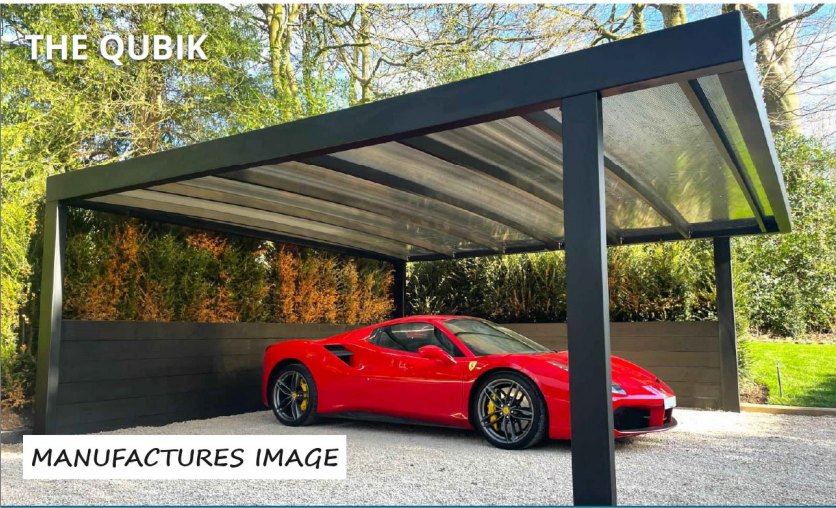


3 OAKFIELDS, EASTLEIGH. S050 4RP.
 PROPOSED GARAGE EXTENSION AND CAR PORT

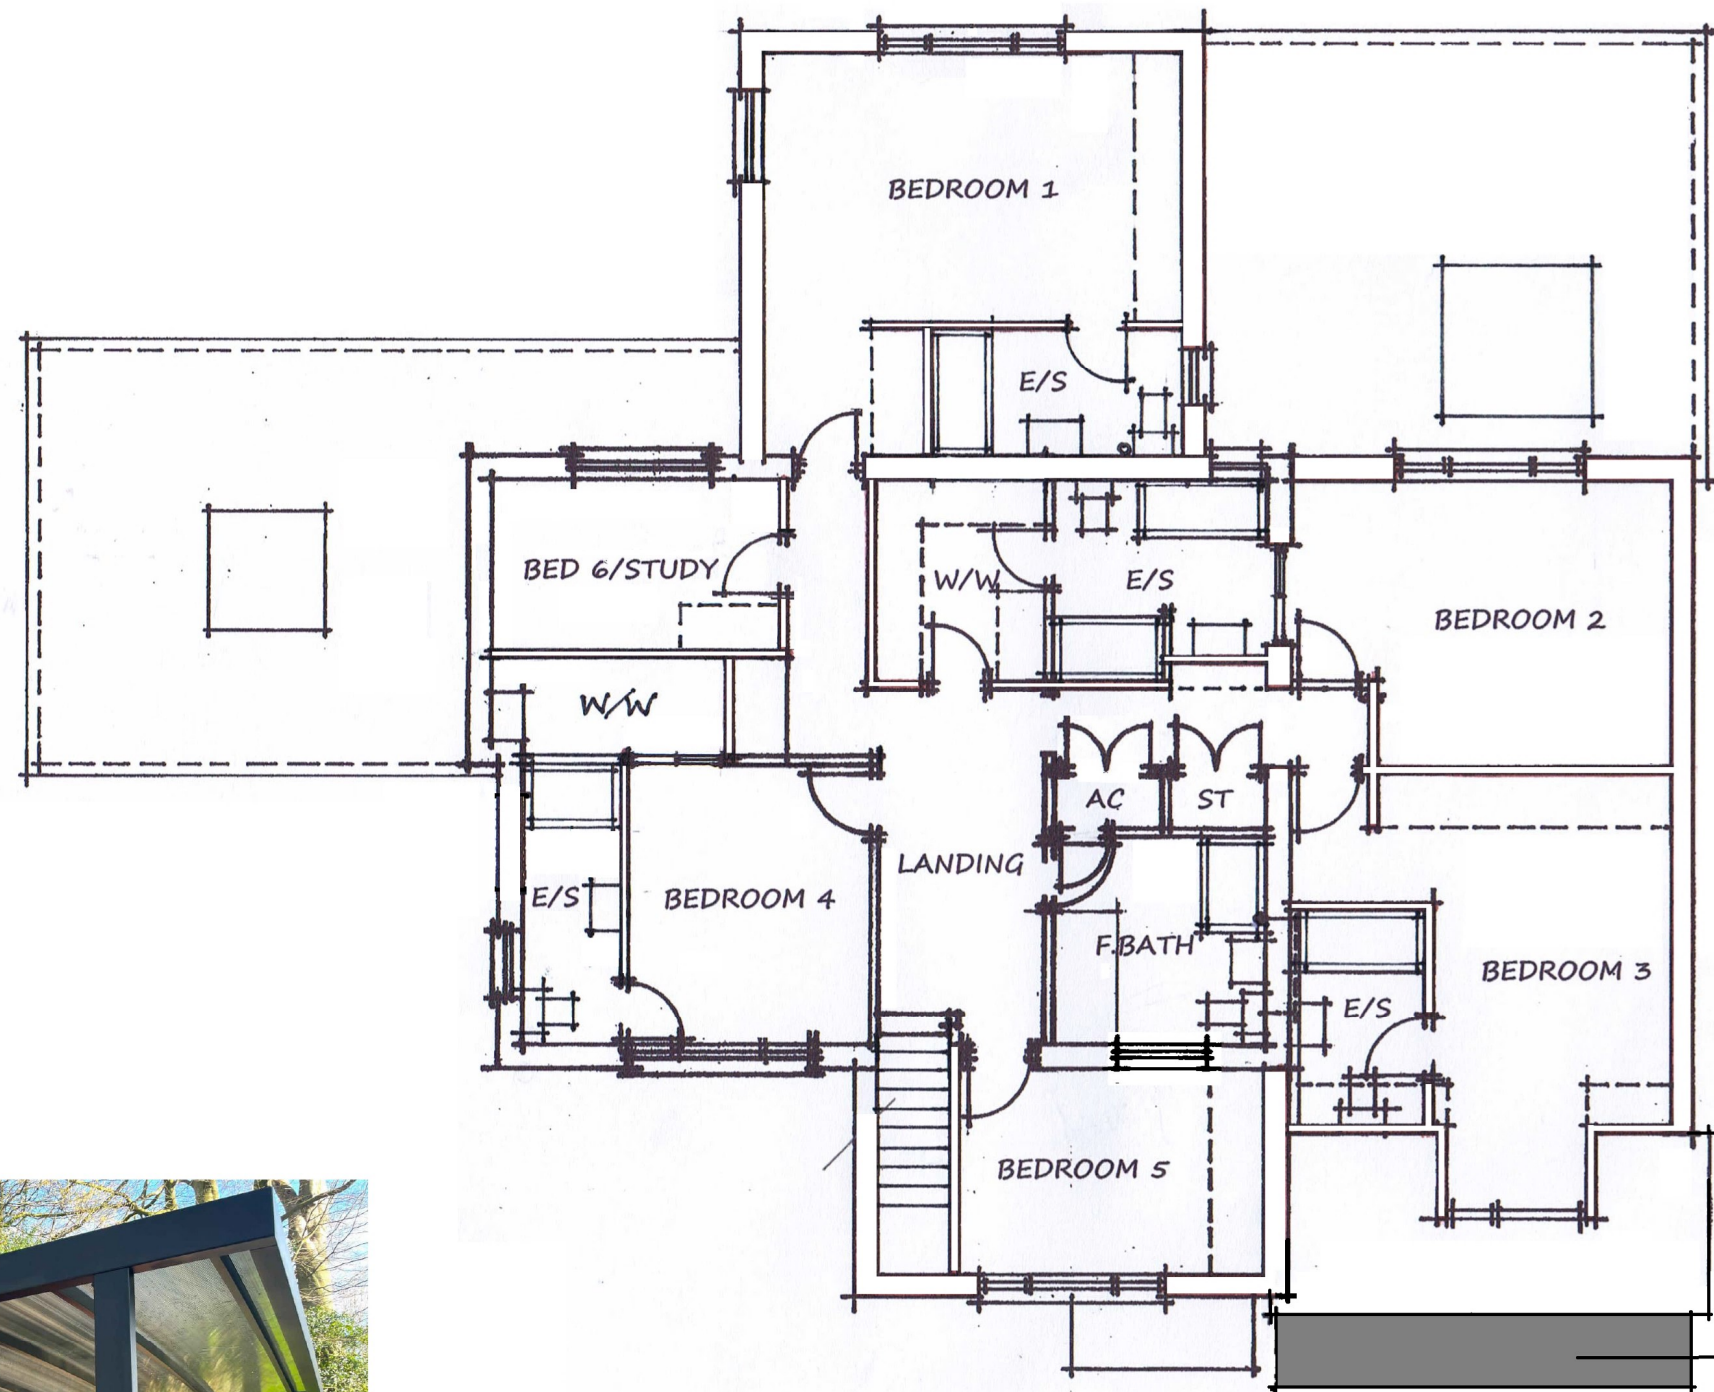

PROPOSED FIRST FLOOR PLAN

SCALE 1:100 @ A3

 

DRAWING NUMBER ADP/2064/PQ07