


3 OAKFIELDS, EASTLEIGH. S050 4RP.
PROPOSED GARAGE EXTENSION AND CAR PORT




PROPOSED REAR - NORTH WEST

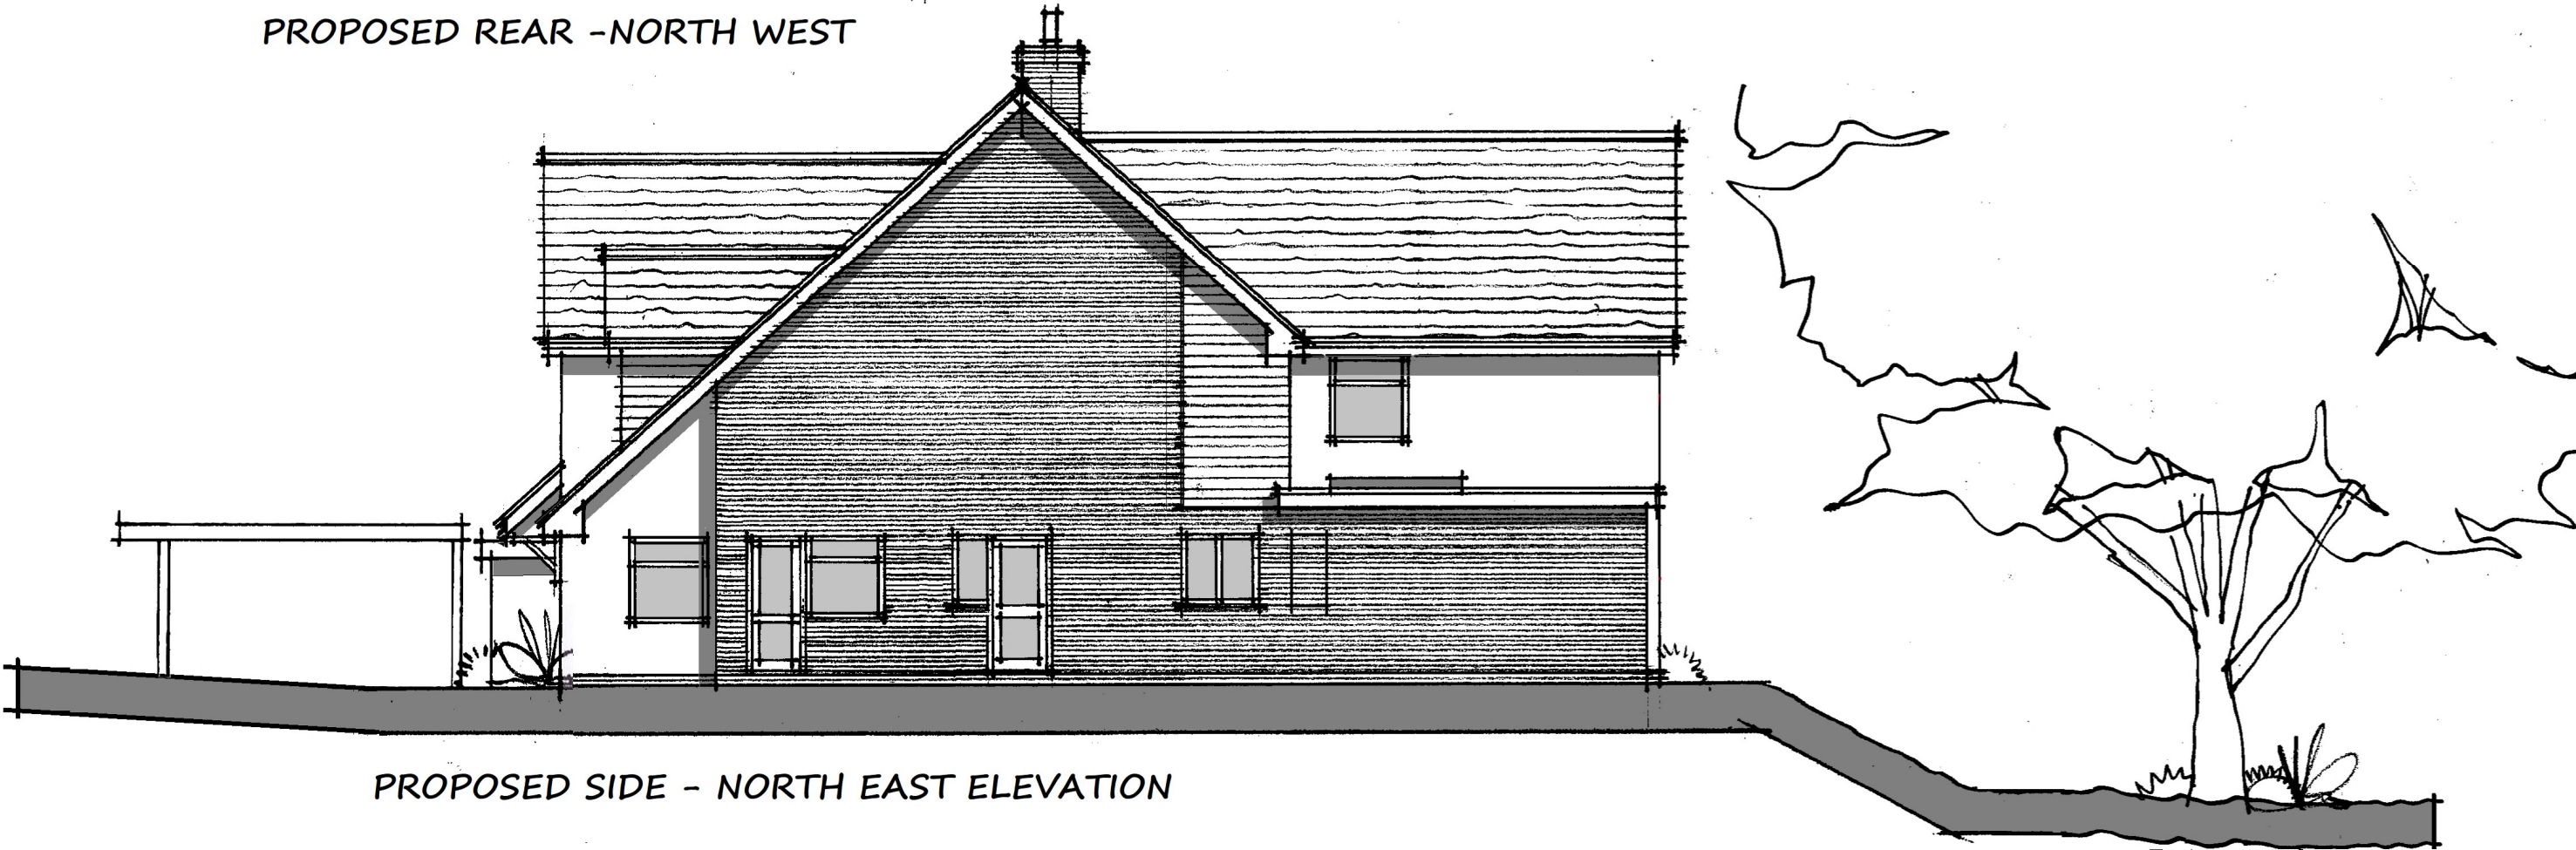

PROPOSED SIDE - NORTH EAST ELEVATION

PROPOSED ELEVATIONS

SCALE 1:100 @ A3

 

DRAWING NUMBER ADP/2064/PQ09