



3 OAKFIELDS, EASTLEIGH. S050 4RP.
PROPOSED GARAGE EXTENSION AND CAR PORT

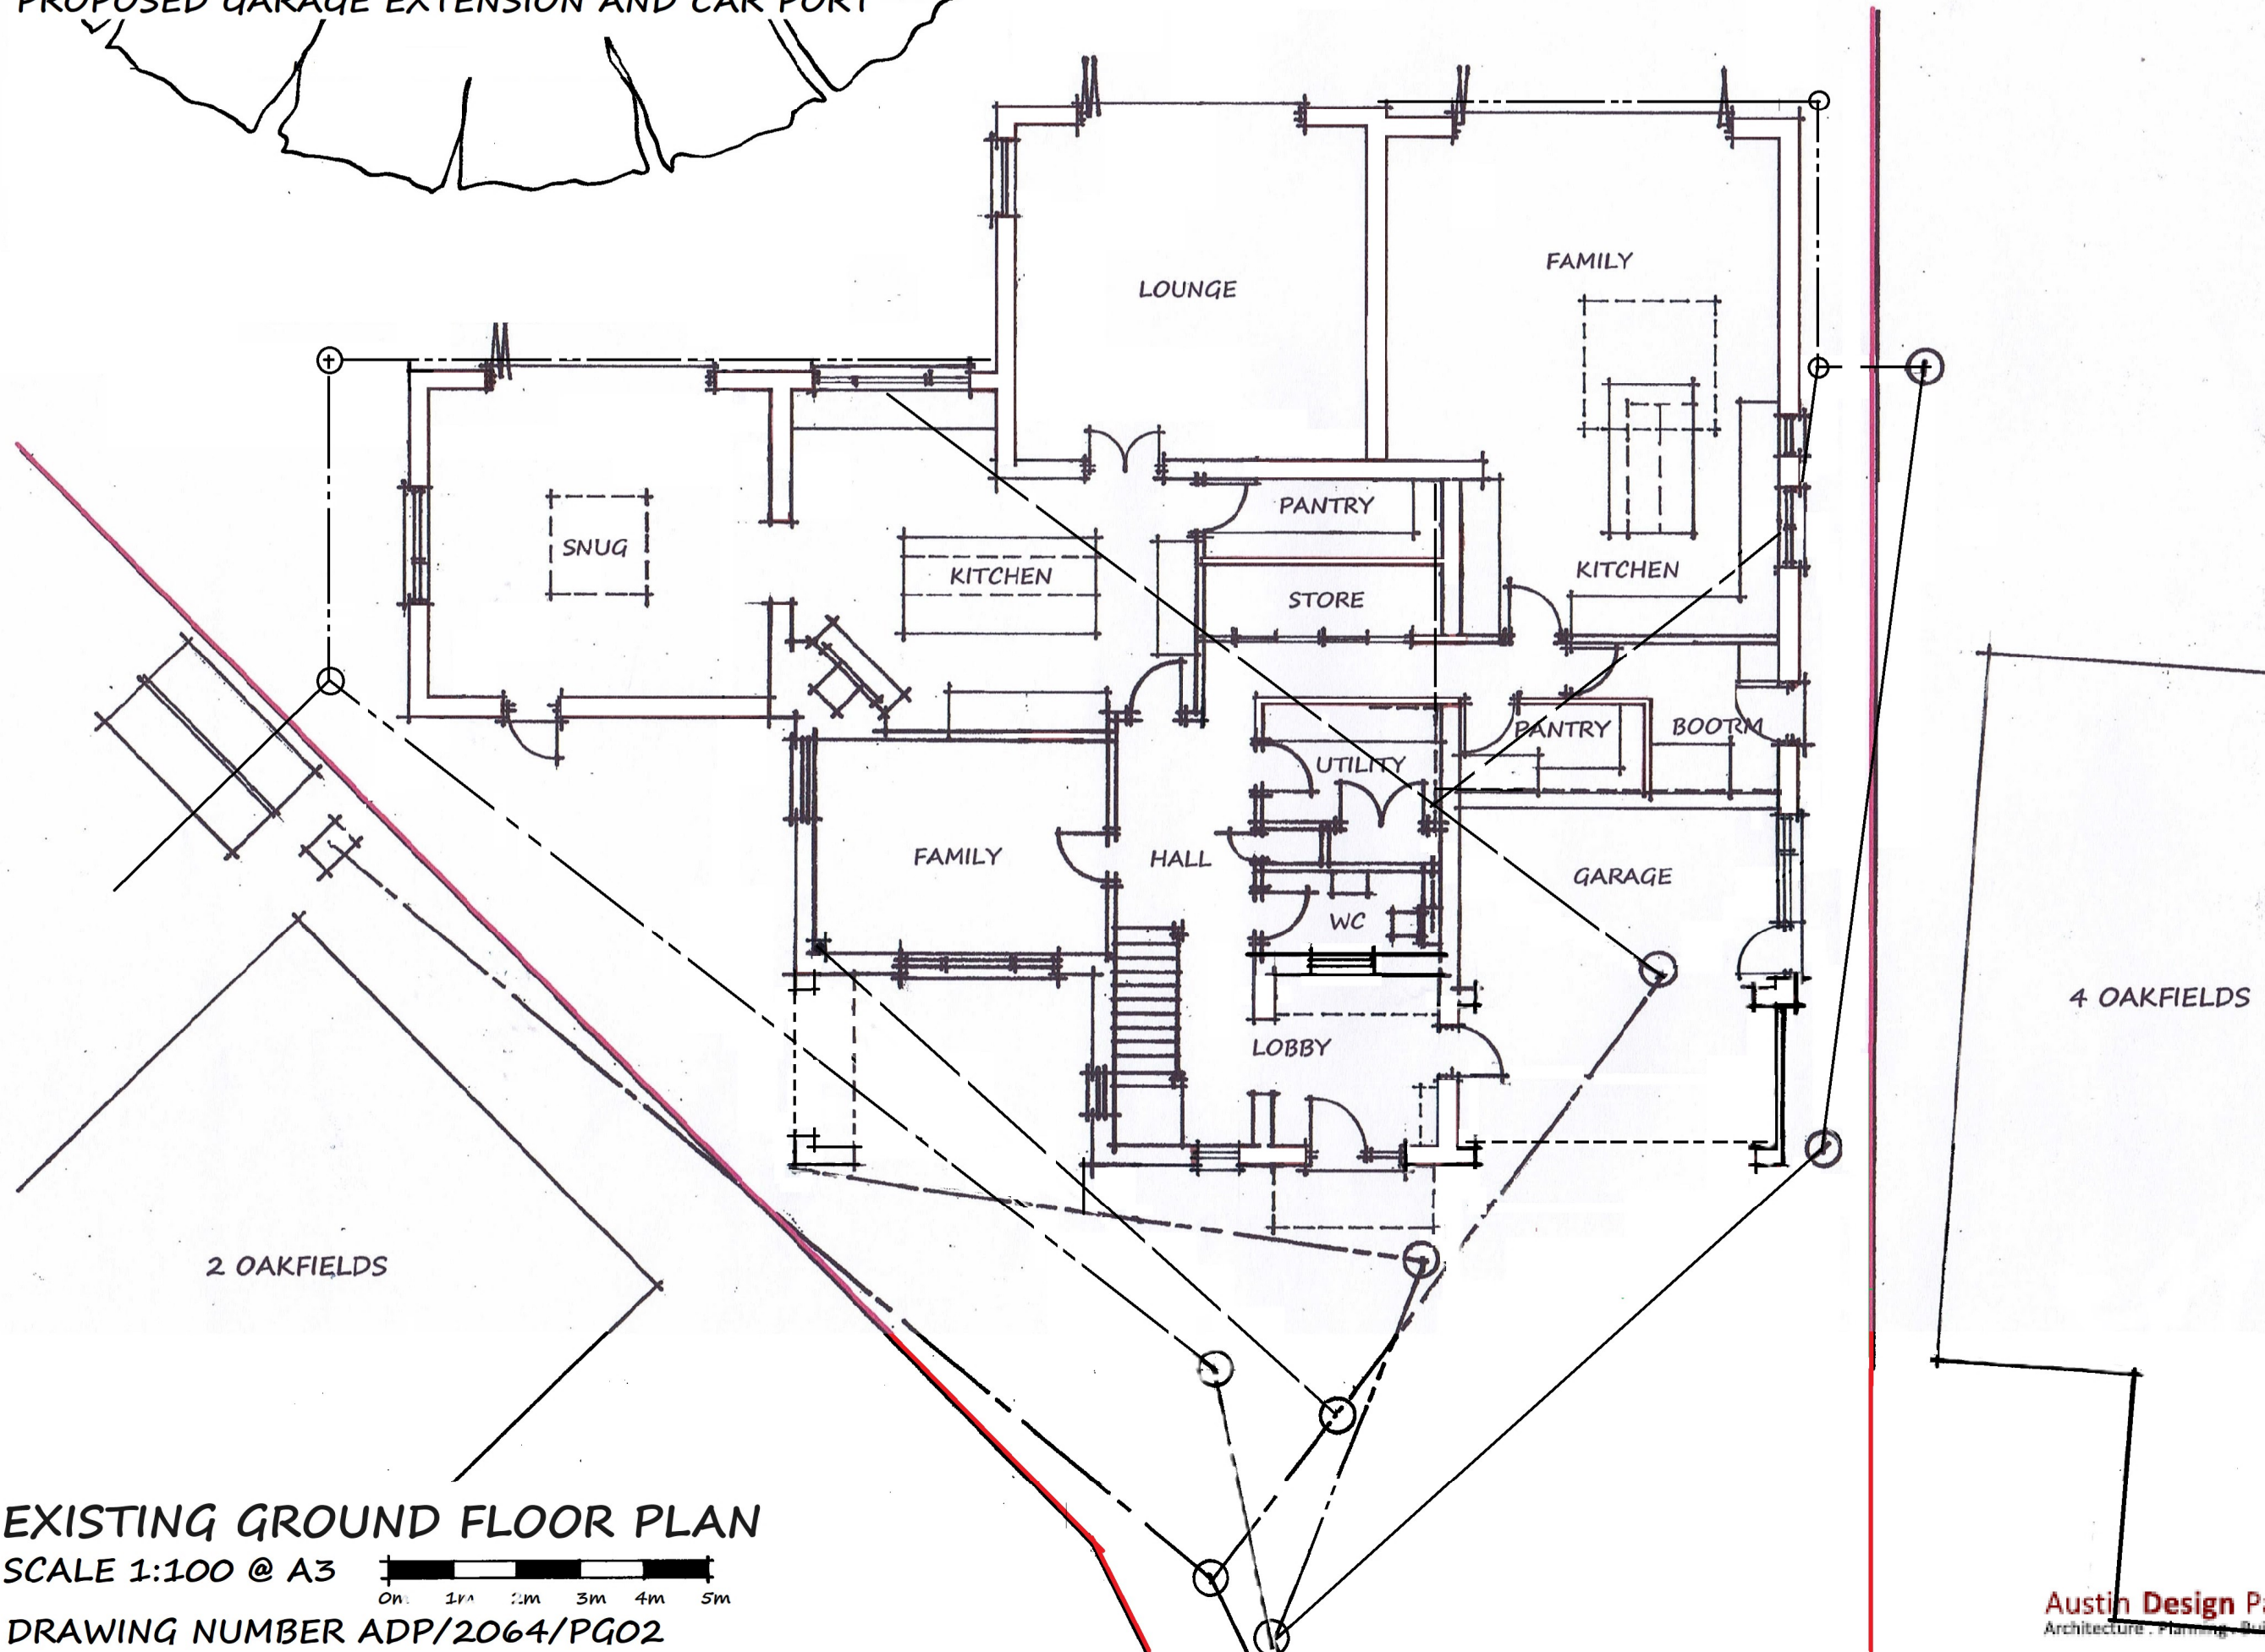

EXISTING GROUND FLOOR PLAN

SCALE 1:100 @ A3

 

DRAWING NUMBER ADP/2064/PG02

Austin Design Partnership
Architecture · Planning · Building Regulations

ADP