


PROPOSED GARAGE EXTENSION AND CARPORT:
3 OAKFIELDS, EASTLEIGH. SO50 4RP.

IMPORTANT NOTES:
IT IS THE SOLE RESPONSIBILITY OF THE BUILDING OWNER TO
DRAW UP ALL AGREEMENTS WITH ADJOINING PROPERTY
OWNERS TO COVER THE OVERHANGING OF ANY FASCIAS,
GUTTERING, FOUNDATIONS OR ANY PART OF THE BUILDING.
ADP MAY NOT BE RESPONSIBLE IN ANY WAY FOR ANY
LEGAL COSTS OR OTHER COSTS INCURRED THROUGH
NEIGHBOURHOOD DISPUTES.

IT IS THE SOLE RESPONSIBILITY OF THE BUILDING OWNER TO
COMPLY WITH THE PARTY WALL ACT 1936. ADP CAN NOT BE
HELD RESPONSIBLE IN ANY WAY IF NON-COMPLIANCE IS
ADOPTED.

NOTE:
WRITTEN DIMENSIONS ON ALL DRAWINGS ARE TO BE TAKEN
IN PREFERENCE TO SCALED AND ALL RELEVANT
MEASUREMENTS AND LEVELS SHALL BE CHECKED ON SITE
BEFORE THE COMMENCEMENT OF WORKS.
ANY DISCREPANCIES, WHICH DIRECTLY AFFECT THE WORKS,
MUST BE REPORTED TO THE ARCHITECTURAL CONSULTANT
BEFORE PROCEEDING.

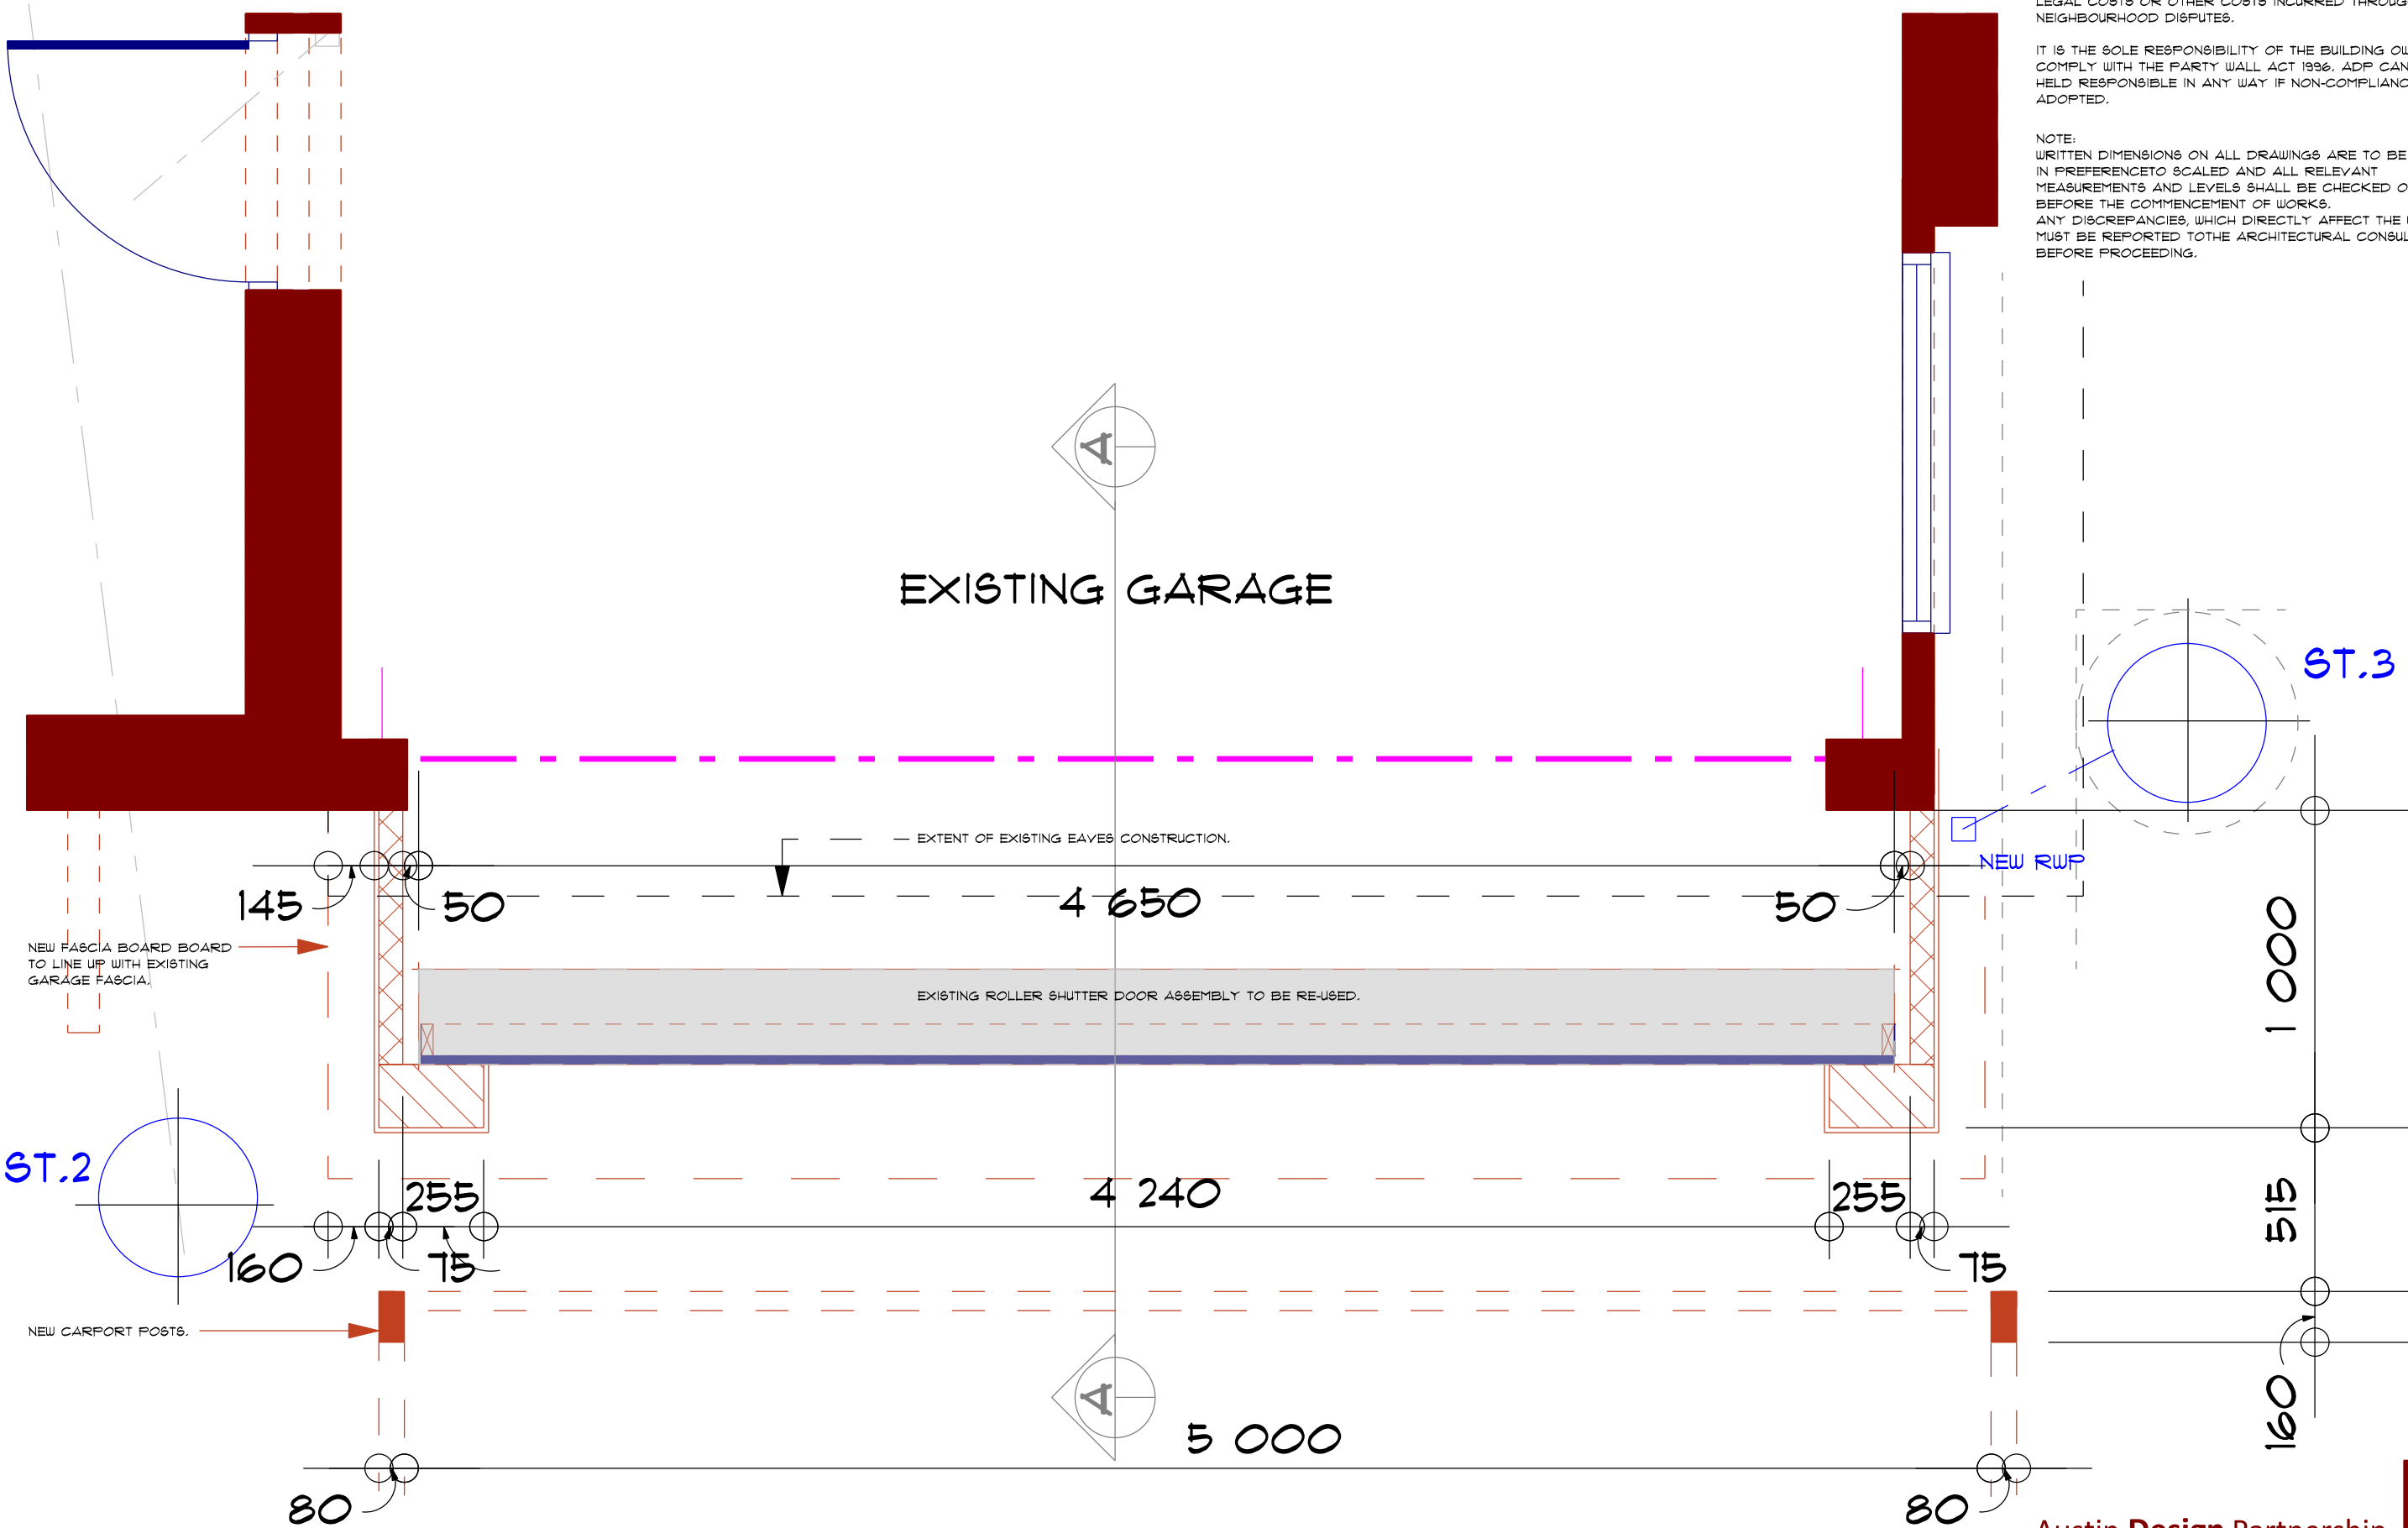

PROPOSED FLOOR PLAN LAYOUT, GARAGE EXTENSION. DWG NO. ADP/2312/PG10
SCALE 1:20 @ A3.



Austin Design Partnership
Architecture . Planning . Building Regulations

ADP

Office A, Woodington Feeds, Southampton Road, Cadnam, SO40 2NG
T: 02380 282862 E: office@austindp.co.uk W: www.austindp.co.uk