


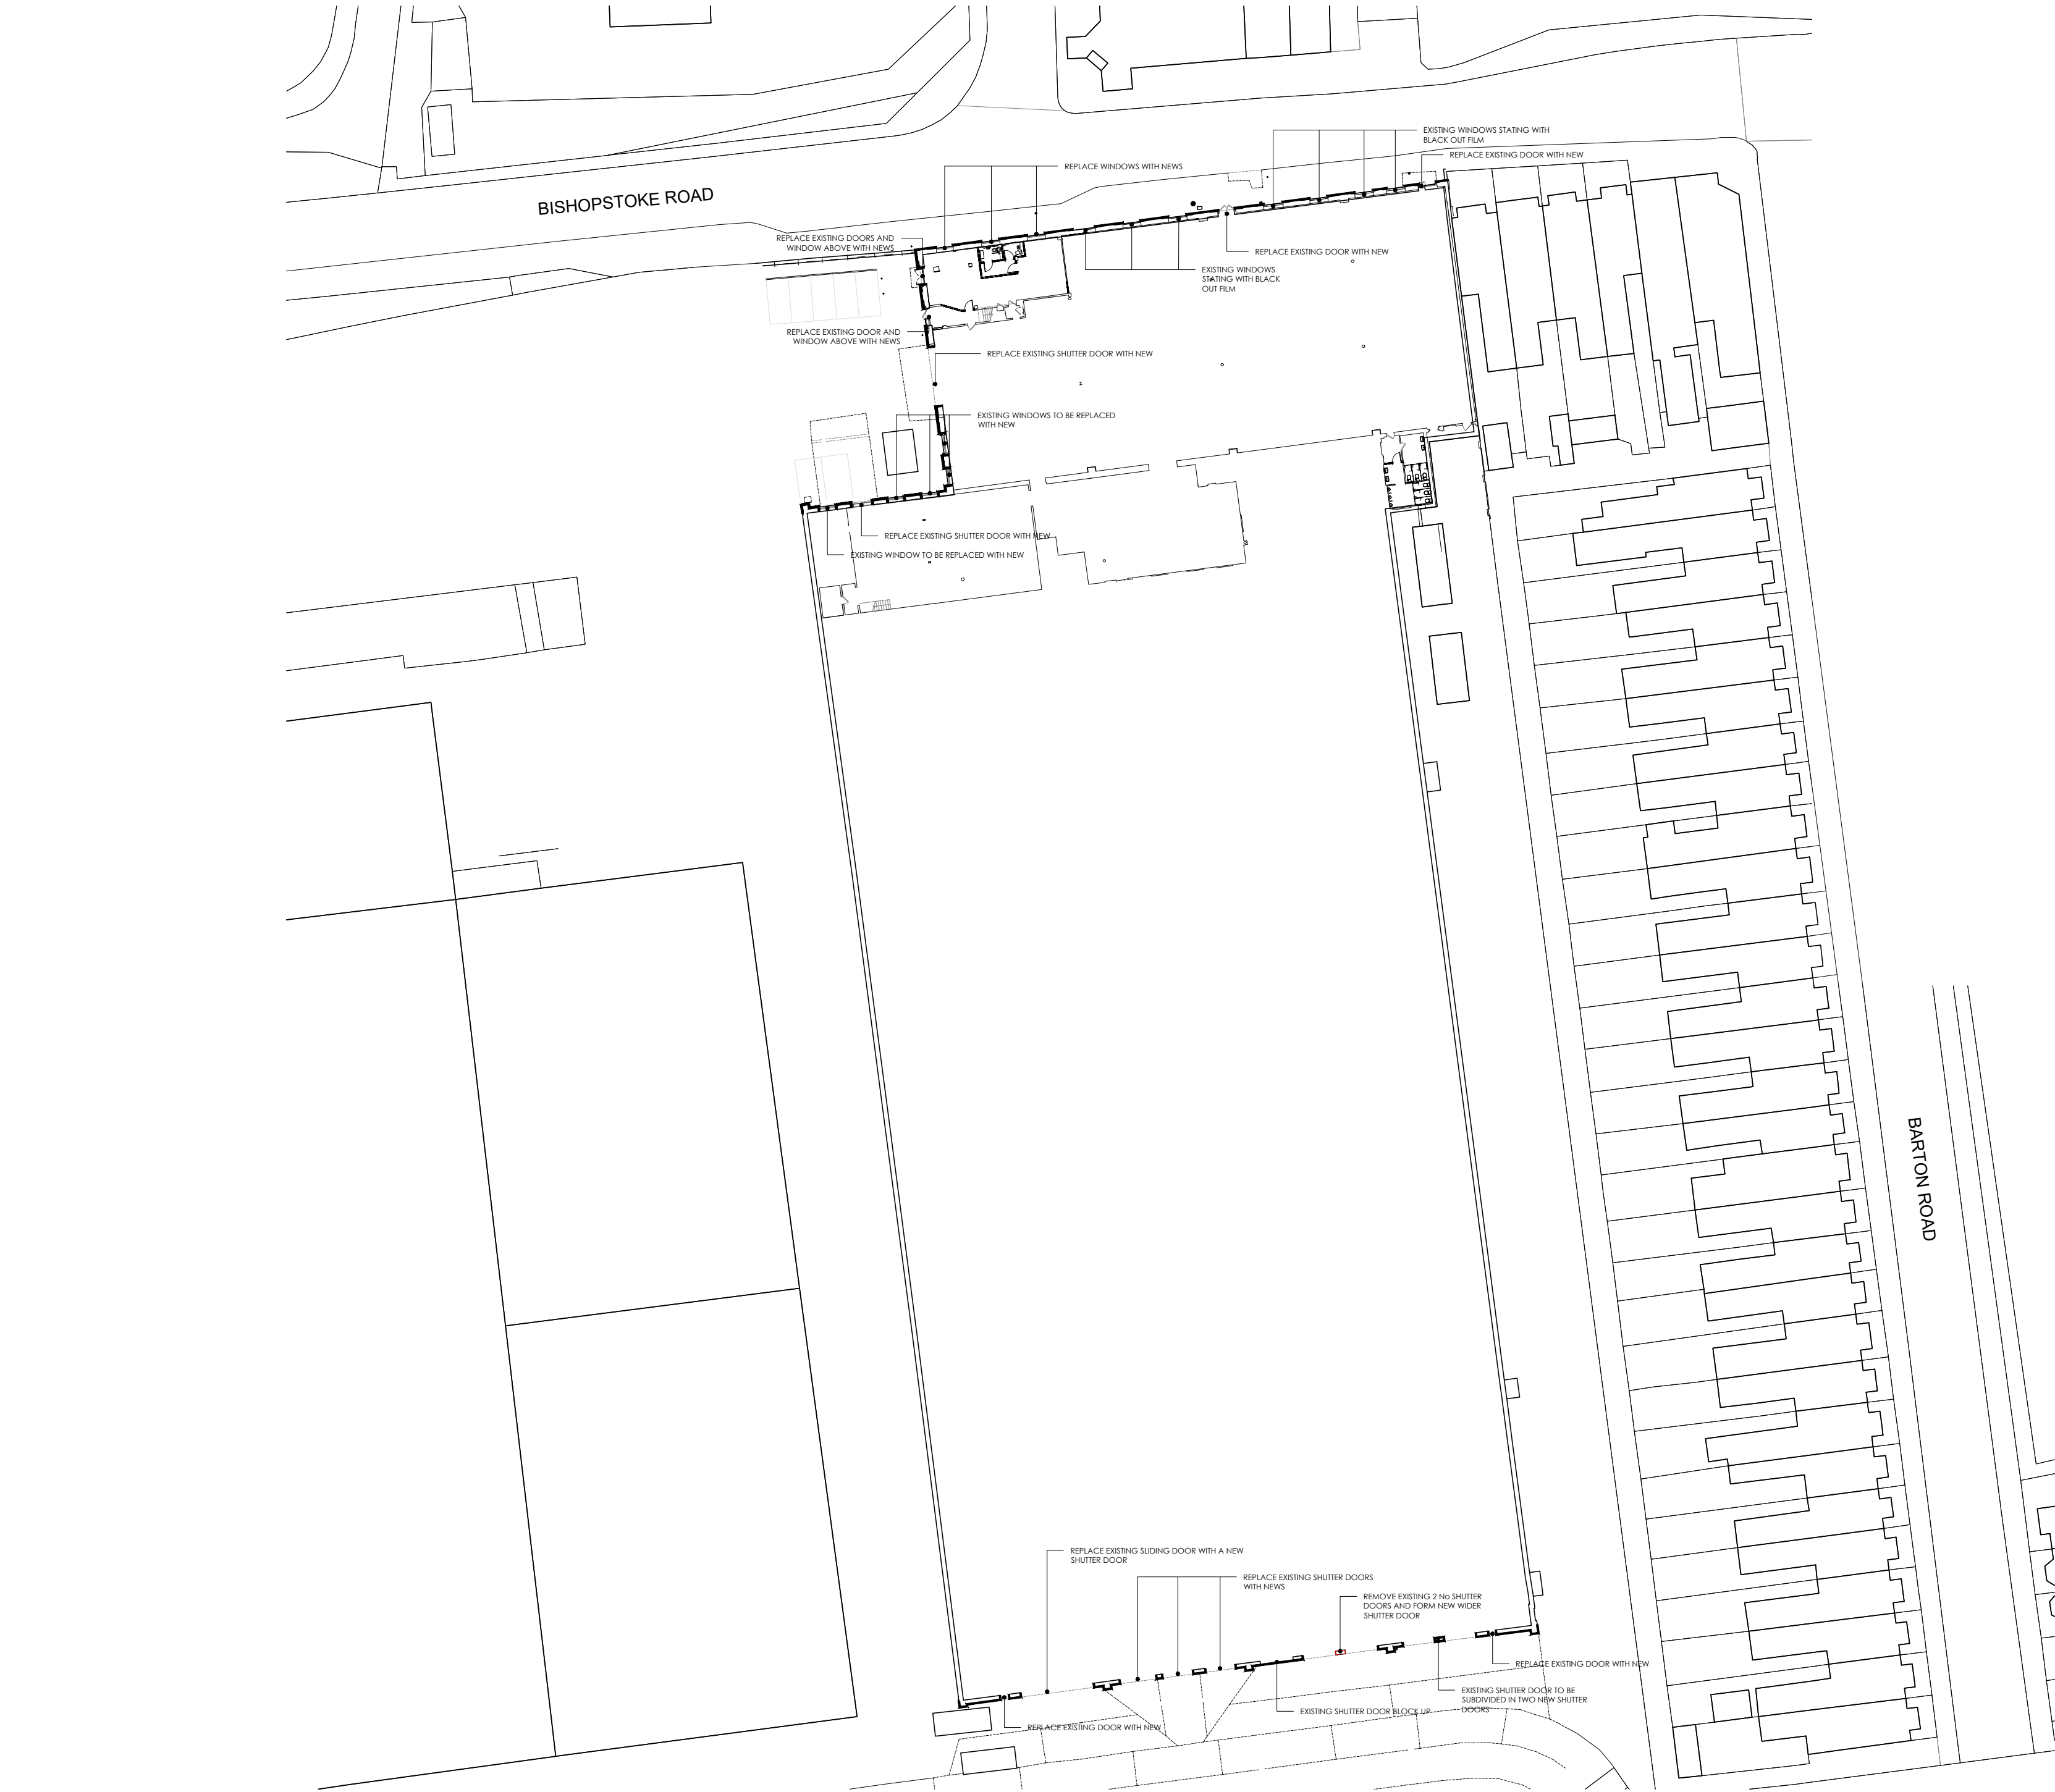

THIS DRAWING HAS BEEN BASED ON SITE SURVEY 27192Y_05 DRAWING BY JPP
SUBJECT TO CONFIRMATION OF LEGAL BOUNDARIES, UNDERGROUND SERVICES
LOCATIONS, EASEMENTS & OTHER SITE CONSTRAINTS.
THE HARRIS GROUP LTD DOES NOT ACCEPT LIABILITY FOR ANY DEVIATION TO OUR
DRAWINGS OR SPECIFICATION.



G	14-02-2024	DRAWING UPDATED BASED ON ELEVATION'S REVISION			PD	JPG
F	24-11-2023	PROPOSED GROUND FLOOR PLAN ADDED			PD	JPG
Rev	Date	Description			Rev By	Chk'd By
Project Title		PROPOSED RE-CLADDING ELEVATIONS				
		UNIT 4 BARTON PARK, CHICKENHALL LANE EASTLEIGH SO50 6RR				
Client		JLL				
Status		PLANNING				
Scale		1:500		Drawing Size A2		
Date		20/10/2023	Drawn By	PD	Checked	JPG
Drawing Title		PROPOSED SITE PLAN				
Job-Dwg No		19707-110				Rev G

- ☐ 2 St. Johns North, Wakefield, WF1 3QA t. 01924 291800
- ☐ Carvers Warehouse, 77 Dale Street, Manchester, M1 2HG t. 0161 2388555
- ☒ The Old Rectory, 79 High Street, Newport Pagnell, MK16 8AB t. 01908 211577
- ☐ 101 London Road, Reading, RG1 5BY t. 0118 9507700
- ☐ 10 Gees Court, St Christophers Place, London, W1U 1JJ t. 0207 4091215

