


LINE KEY

SITE BOUNDARY
EXISTING FOUL SEWERS
SURFACE WATER DRAINAGE
EXISTING OUTLOOK FROM NO's. 16 & 24

EXISTING & PROPOSED SITE SURFACE MATERIALS:

CAR PARKING AREA	-	01	BUFF BLOCK PAVING
FOOTPATHS & PATIO	-	02	LIGHT GREY BLOCK PAVING
	-	03	CONCRETE
REAR TERRACE	-	04	TIMBER PAINTED CREAM
MIXED BOARDER GRASS	-	05	MIXED GRASSES
GRASSED LAWN	-	06	LAWN GRASS
SHRUB PLANTING	-	07	MEDIUM & MATURE SHRUBS
GRAVEL SURFACING	-	08	BUFF STONE AGGREGATE

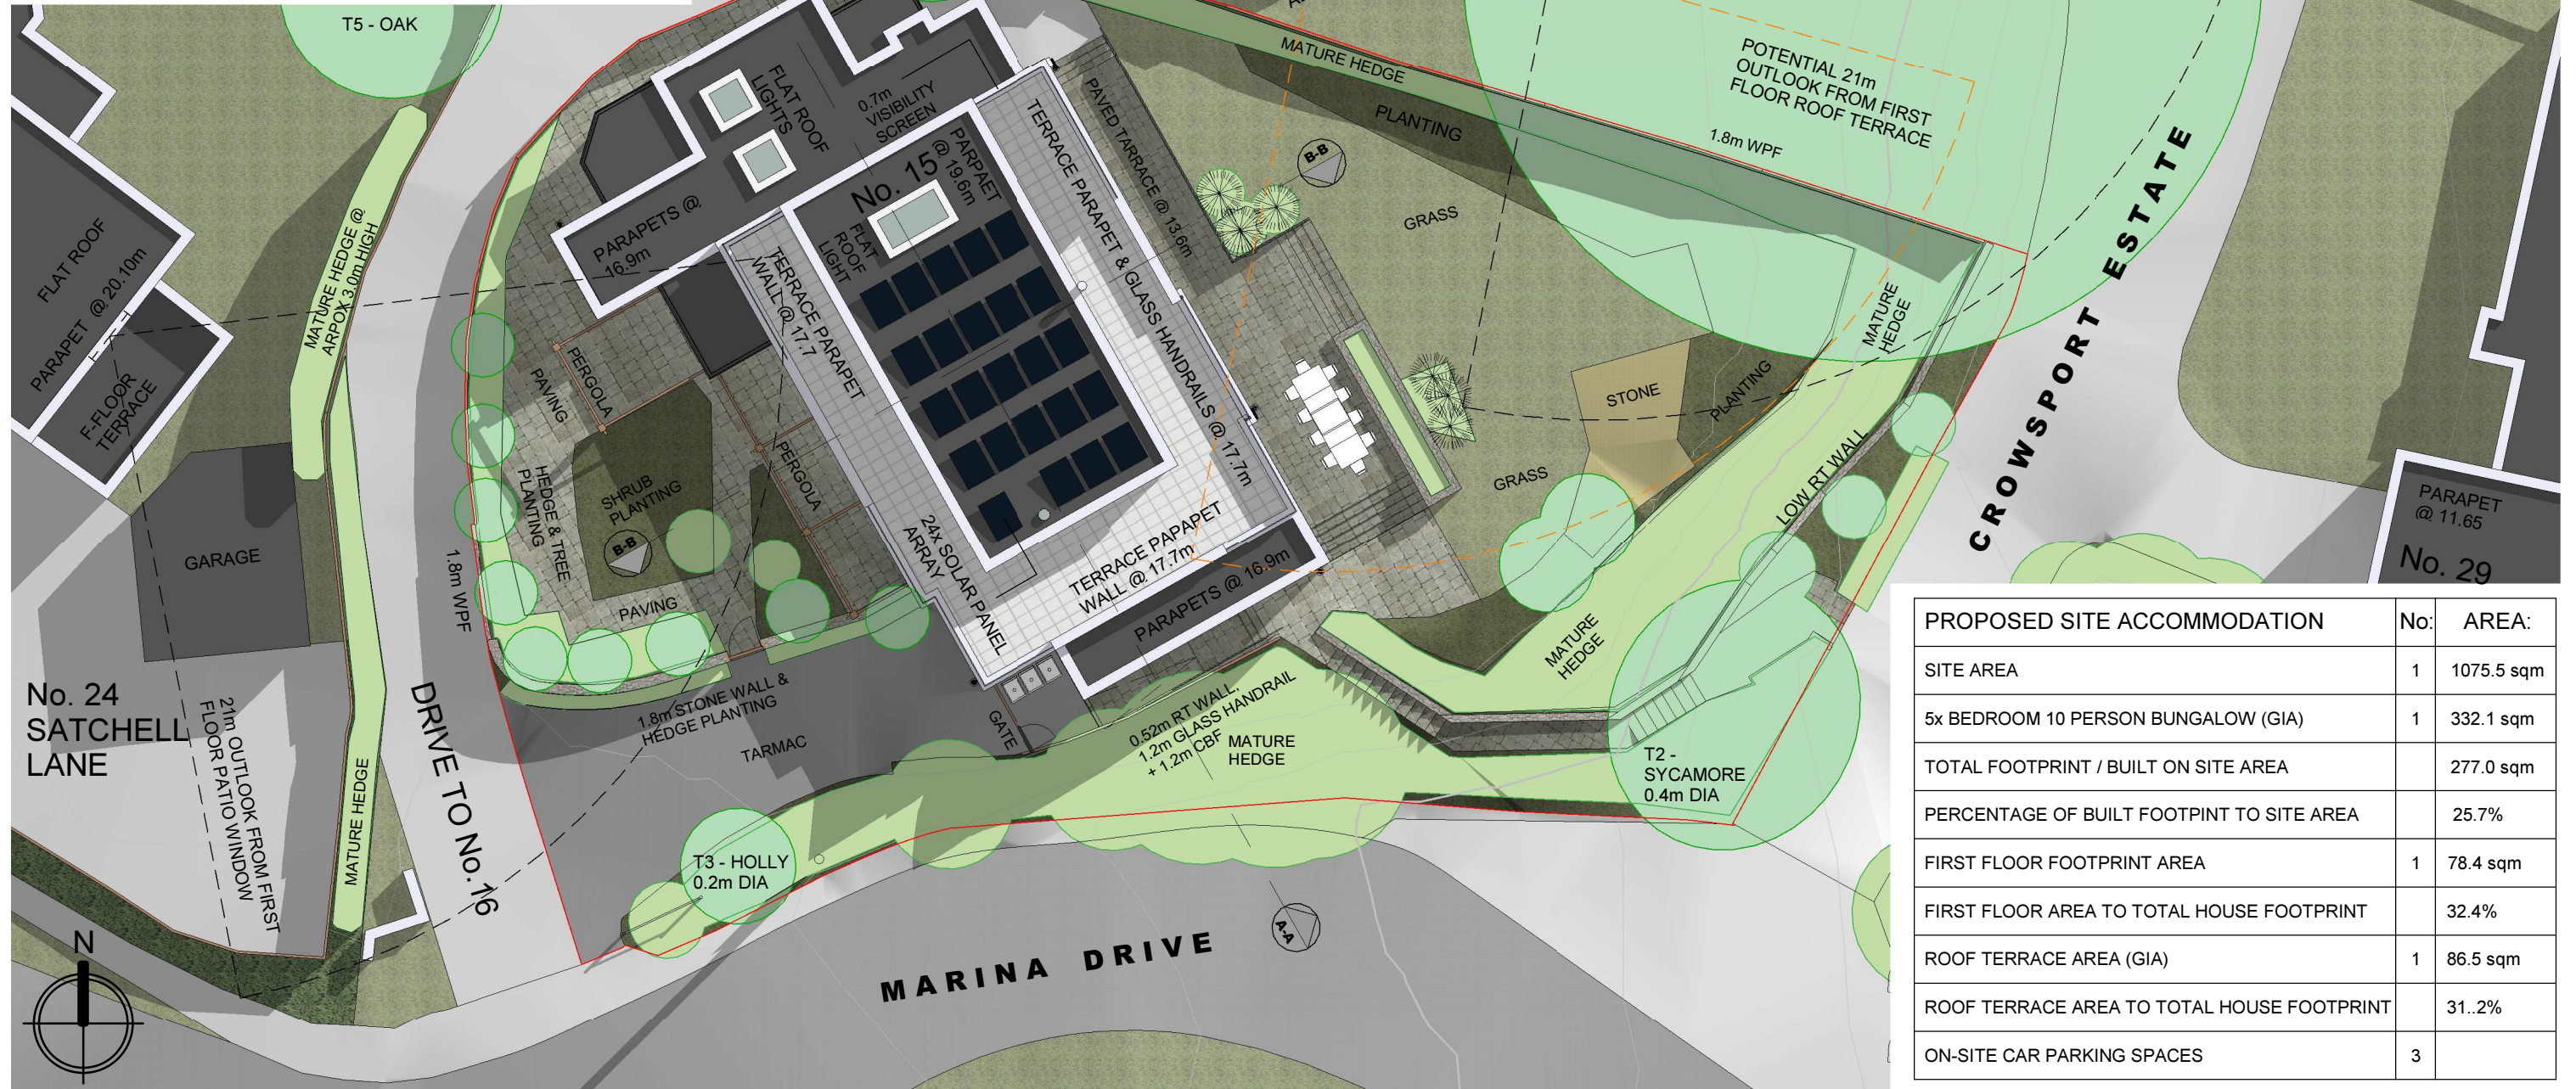

© STRINGENT COPYRIGHT

This drawing has been produced for:
Mr & Mrs S Barber
and prepared for submission as part of any statutory
Applications. It is not intended for use by any other
person or for any other building project or purpose
without prior permission from Toldfield Architects Ltd.

PROPOSED SITE ACCOMMODATION	No:	AREA:
SITE AREA	1	1075.5 sqm
5x BEDROOM 10 PERSON BUNGALOW (GIA)	1	332.1 sqm
TOTAL FOOTPRINT / BUILT ON SITE AREA		277.0 sqm
PERCENTAGE OF BUILT FOOTPRINT TO SITE AREA		25.7%
FIRST FLOOR FOOTPRINT AREA	1	78.4 sqm
FIRST FLOOR AREA TO TOTAL HOUSE FOOTPRINT		32.4%
ROOF TERRACE AREA (GIA)	1	86.5 sqm
ROOF TERRACE AREA TO TOTAL HOUSE FOOTPRINT		31.2%
ON-SITE CAR PARKING SPACES	3	

PROPOSED SITE ROOF PLAN

SCALE 1:200



Project Name and Address:
15 Crowsport Estate, Hamble Le Rice, Hamble

Client:
Mr & Mrs S Barber

Drawing Title:
Proposed Site Roof Plan

Project Ref: 230901
Origion: TA
Zone: -
Level: - R
Type: -P
Role: -A
Number: P15
Rev: B

Status:
Householders Planning Application

TA Code: 230901
Project Stage: Planning
Sheet @ A1: 1 : 200
Date: 29/11/2023

B	Revised Outlook Details & No.16's Features	12/02/2024
A	Revised Nothern Boundary Fence to 1.8 - 2.1m high	
	& highlighted Visibility Screen on Northern Terrace.	18/01/2024
Rev:		Dr: AP