

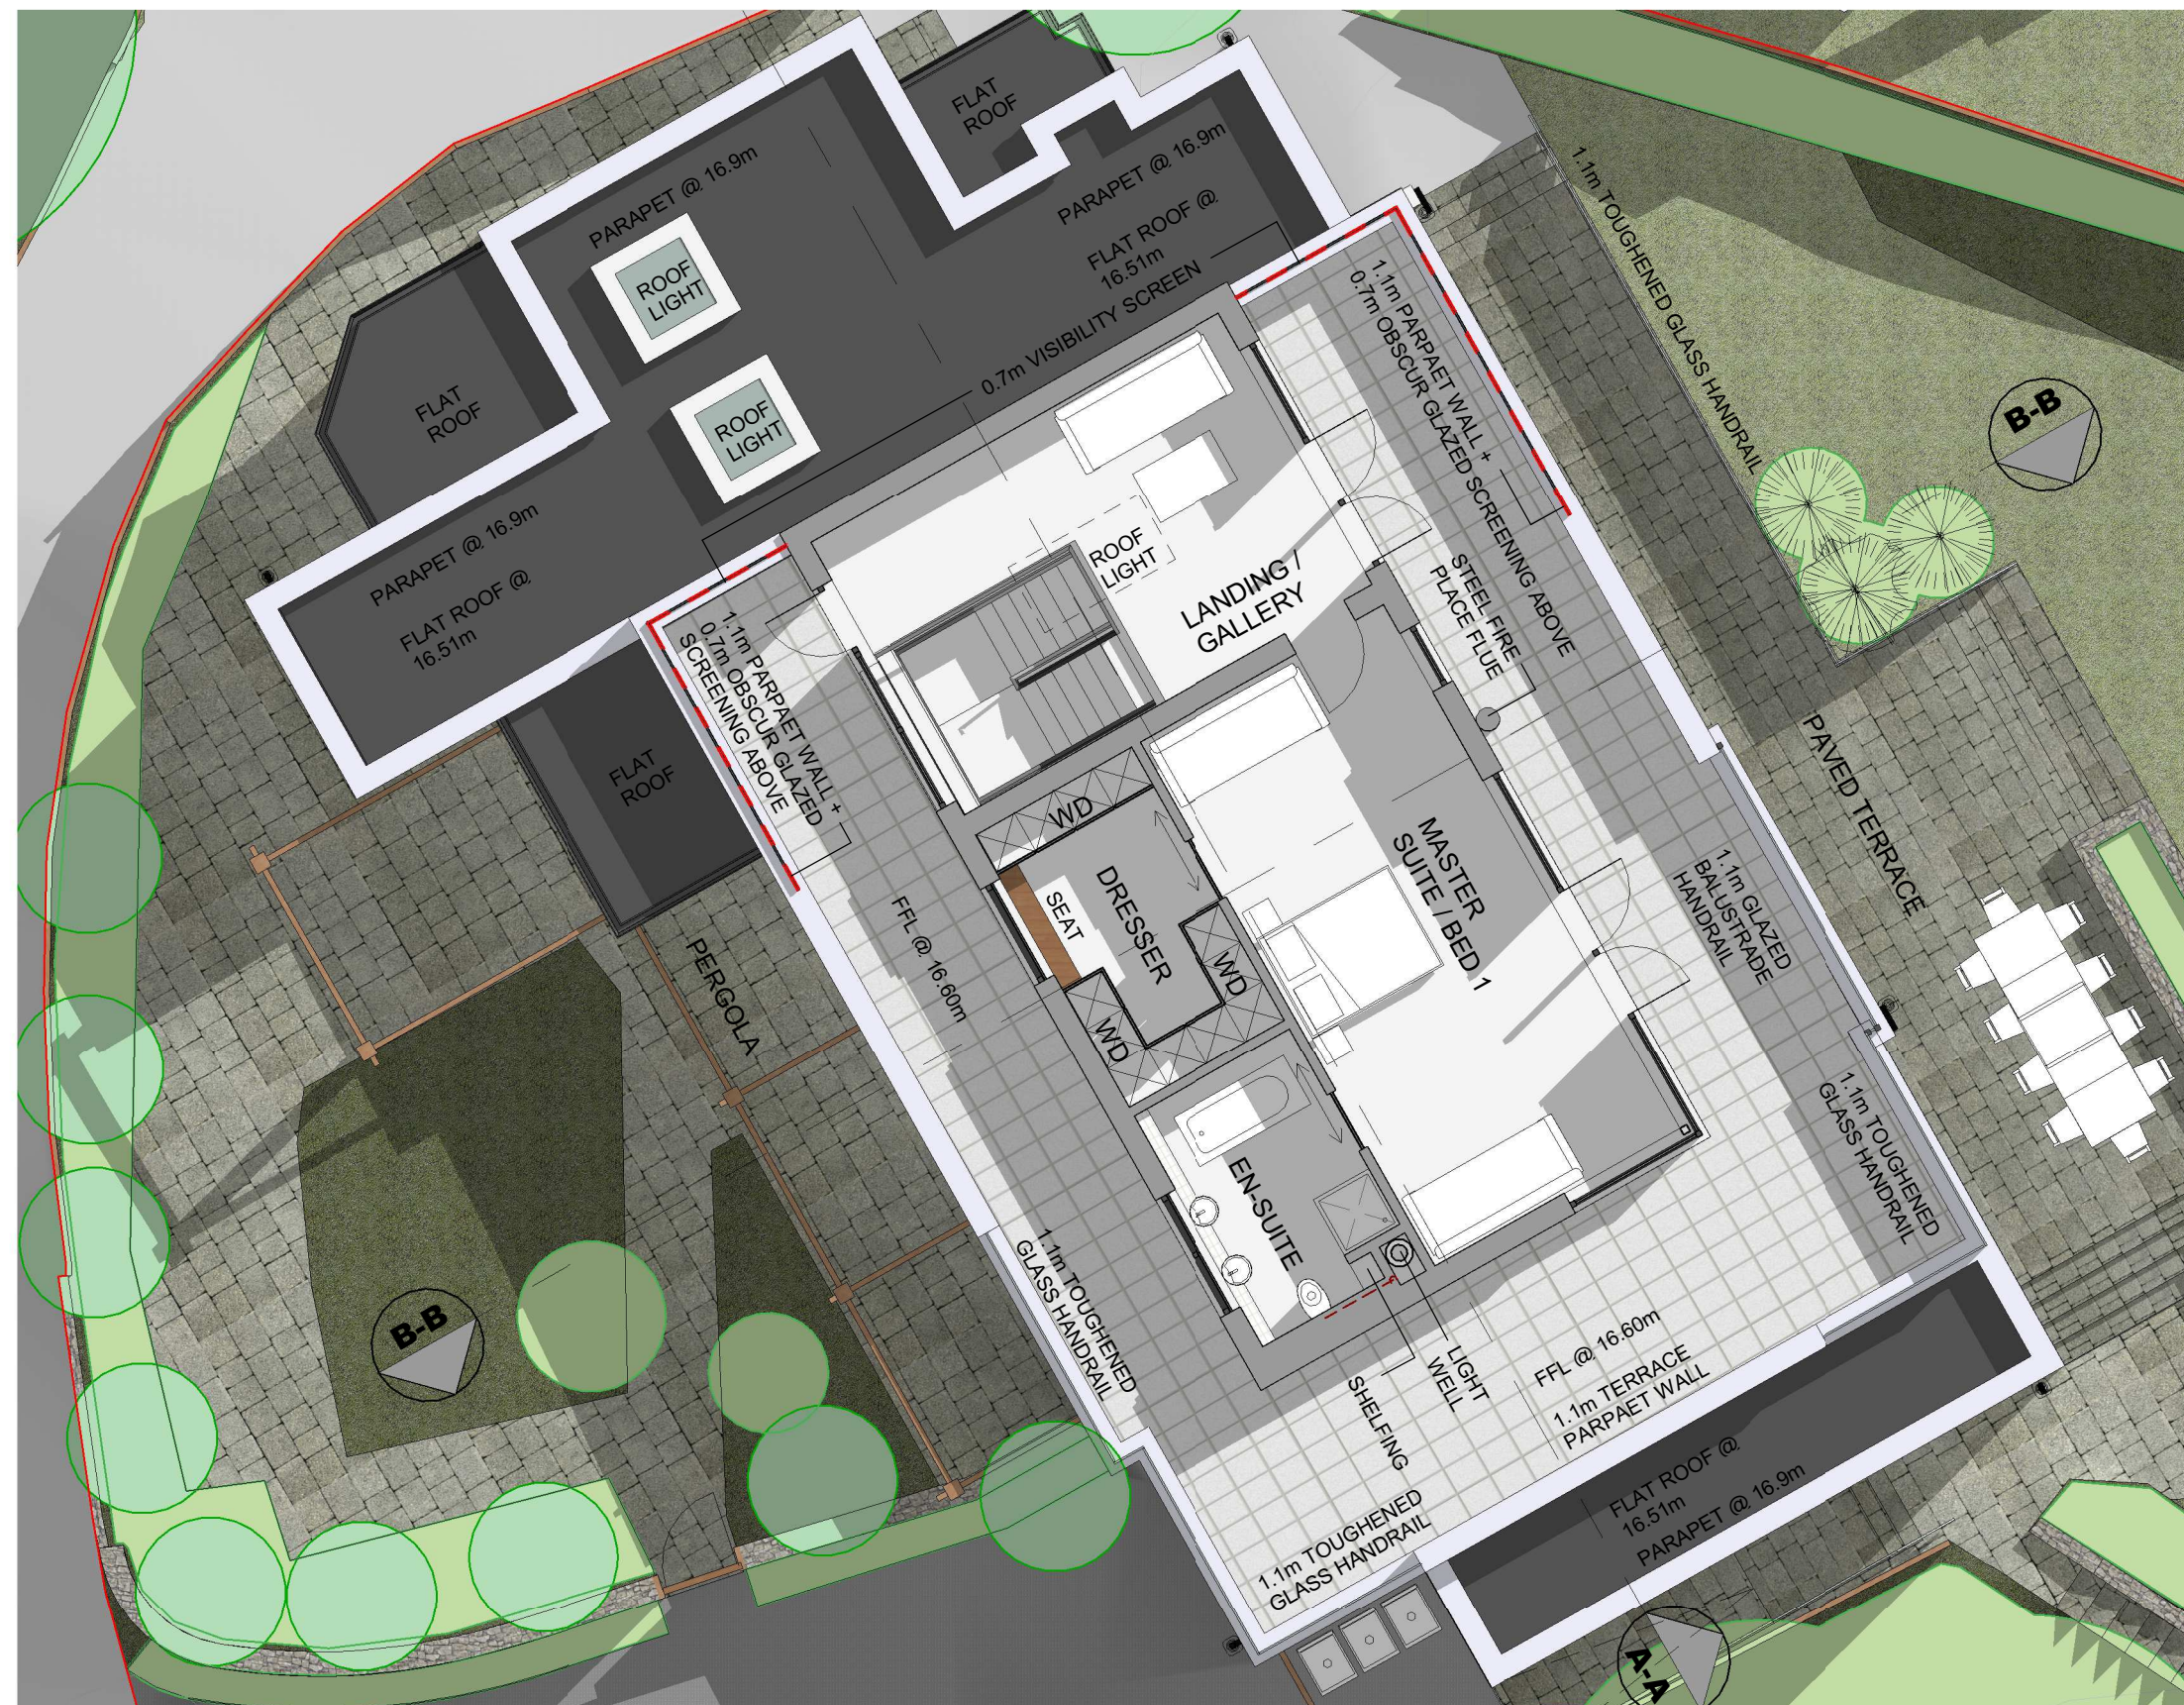


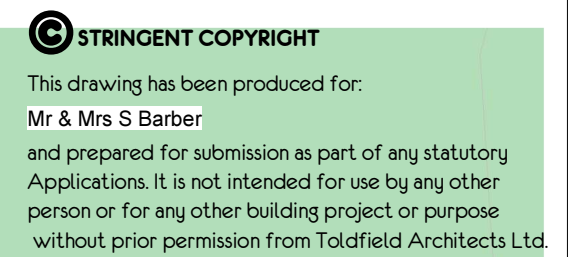

PROPOSED GROUND FLOOR PLAN

SCALE 1:100

 

Tel: 023 80 236165
Email: info@toldfieldarchitects.co.uk
adi@toldfieldarchitects.co.uk
kourosh@toldfieldarchitects.co.uk
Web www.toldfieldarchitects.co.uk

TA Code:	Project Stage:	Sheet @ A1:	Date:
230901	Planning	1 : 100	23/11/2023

/:				
	B	Revised Roof Terrace Visibility Screening	12/02/2024	
	A	Highlighted 1.1m Visibility Screen on Northern part		
		of Terrace, above Terrace Parapet Wall.	18/01/2024	
	Rev:		Dr:	
			AP	