
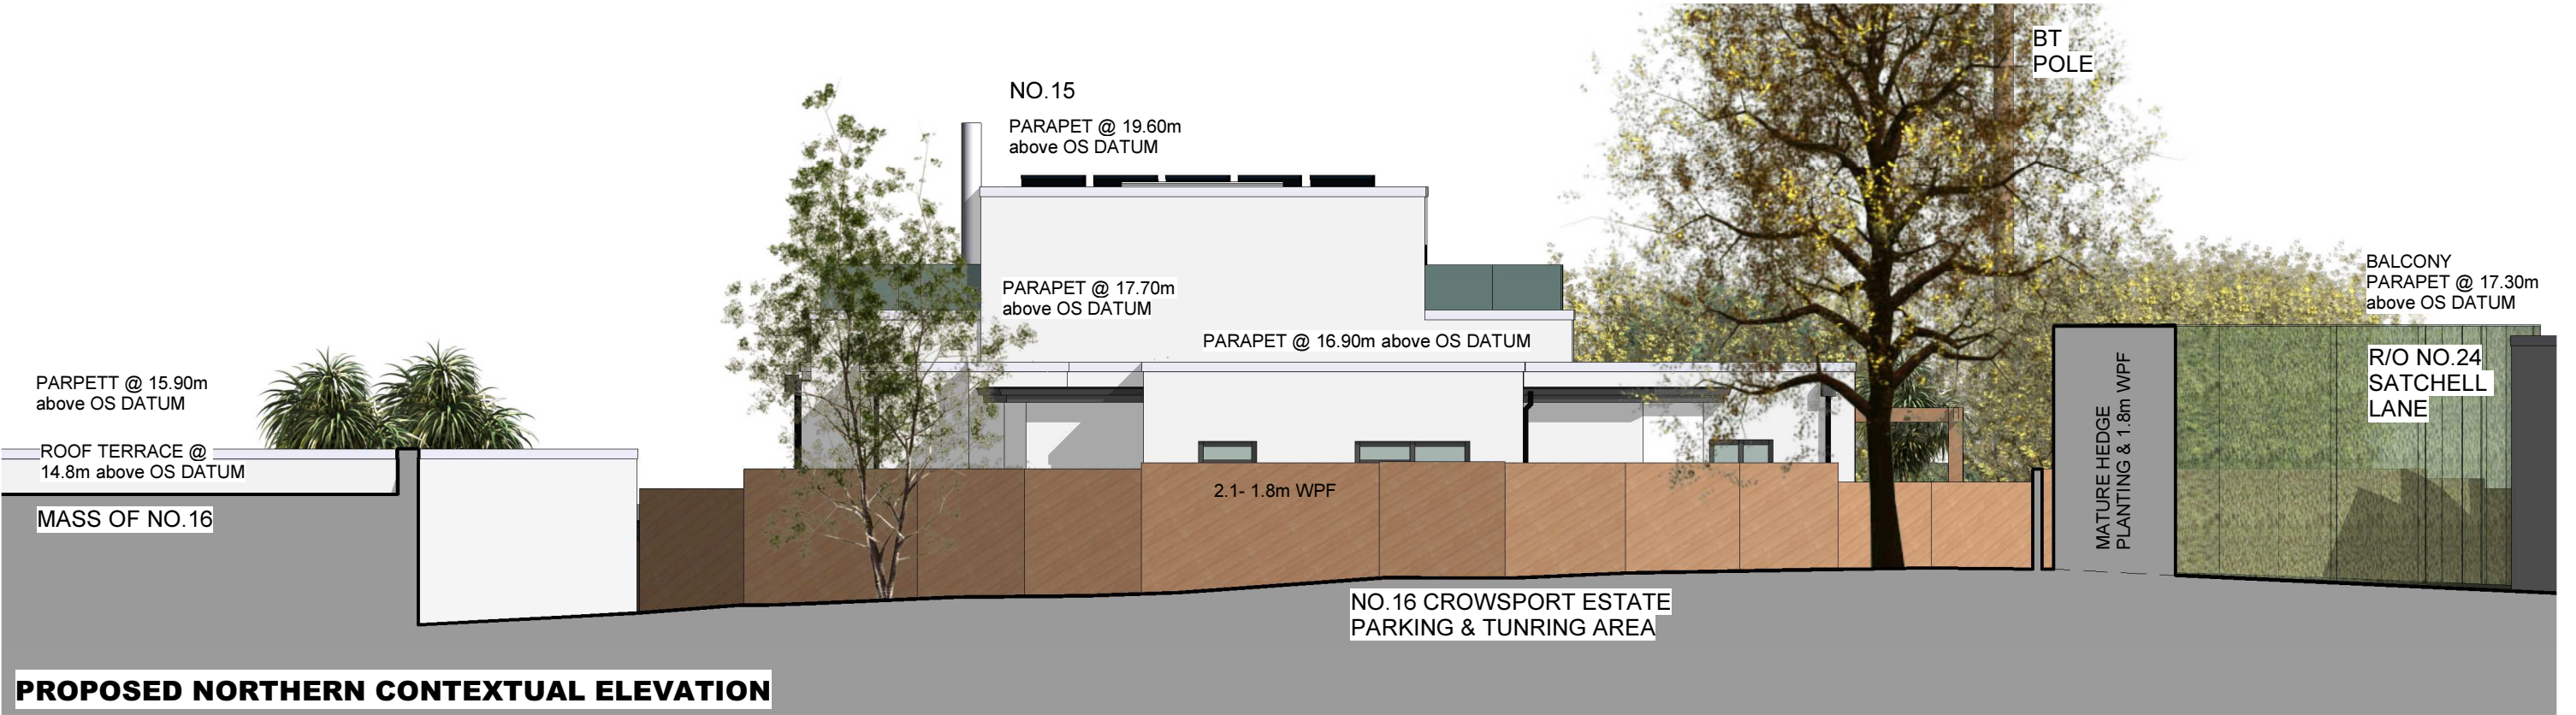



PROPOSED MATERIALS:


WALLS	-	01	WHITE RENDER
ROOF	-	02	GREY GRP or similar
FRONT DOORS	-	03	GREY UPVC
REAR DOOR	-	04	GREY UPVC DOUBLE GLAZED
WINDOWS & PATIO DOORS	-	05	GREY ALUMINIUM COMPOSITE DOUBLE GLAZED
OBSCURED GLAZING	-	06	FROSTED GLASS
GARAGE DOOR	-	07	GREY POWDERCOATED STEEL
PERGOLA STRUCTURE	-	08	WEATHERED OAK
CHIMNEY FLUE	-	09	STAINLESS STEEL
PARAPET COPING	-	10	WHITE METALLIC COPING
HOPPER & DOWN PIPES	-	11	GREY UPVC
SOLAR PANELS	-	12	BLUE / BLACK GLASS

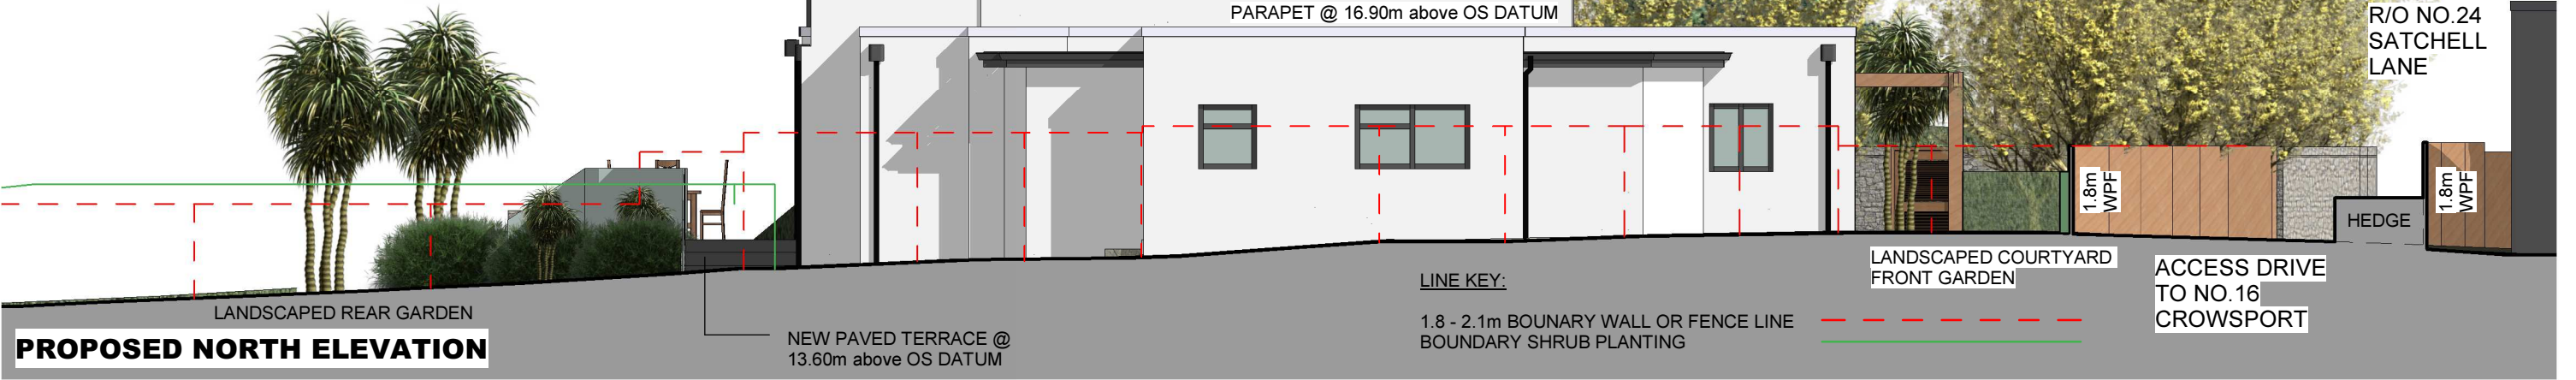

PROPOSED NORHT & NORTHERN CONTEXUTAL ELEVATIONS

SCALE 1:100

 

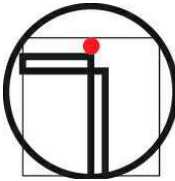 TOLDFIELD ARCHITECTS © Toldfield Architect Ltd, 5 Freemantle Business Centre, 152 Millbrook Road East, Southampton. SO15 1JR Tel: 023 80 236165 Email: info@toldfieldarchitects.co.uk adi@toldfieldarchitects.co.uk kouros@toldfieldarchitects.co.uk Webwww.toldfieldarchitects.co.uk	Project Name and Address: 15 Crowsport Estate, Hamble Le Rice, Hamble		Project Ref: 230901	Origion: TA	Zone: -	Level: -	Type: -E	Role: -A	Number: - P21	Rev: B			
	Client: Mr & Mrs S Barber		Status: Householders Planning Application								B	Revised extent of Visibility Screen on North Elevation.	12/02/2024
											A	Revised Nothern Boundary Fence to 1.8 - 2.1m high	
												& highlighted Visibility Screen on Northern Terrace.	18/01/2024
	Drawing Title: Proposed North and Northern Contextual Elevations		TA Code: 230901	Project Stage: Planning	Sheet @ A1: 1 : 100	Date: 23/11/2023	Rev: Dr: AP						