



Note:
All dimensions to be checked on site prior to commencement of any work.
DO NOT SCALE FROM THIS DRAWING
Notify C.A. of any discrepancies before ordering materials.

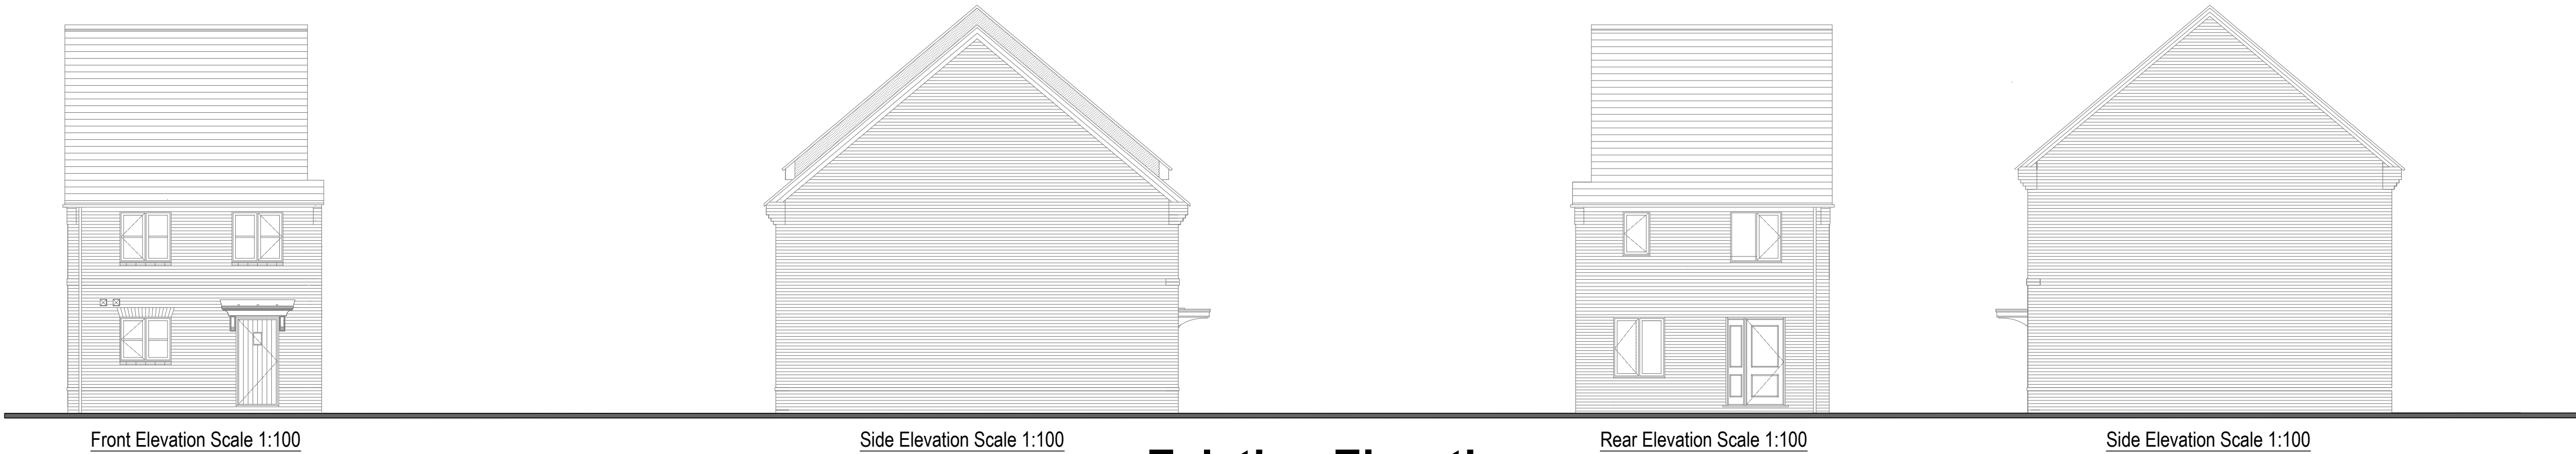

Existing Elevations

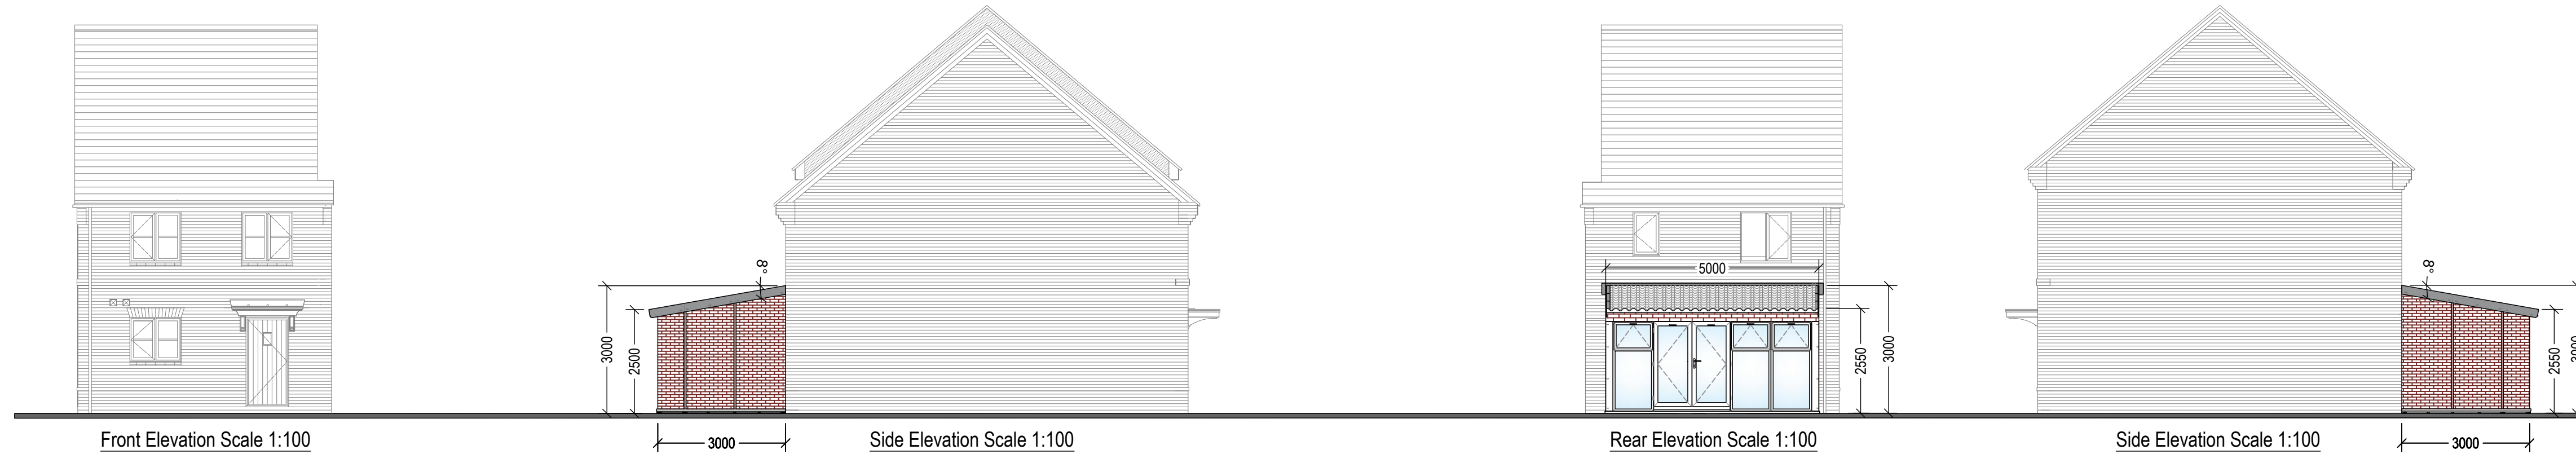

Proposed Elevations



Existing Floor Plans

Proposed Floor Plans

P1	13.02.24	Issued for Planning	-
Rev	Date	Revision Details	Approved by
Project			
Miss M Manning			
24 Pearce Row, Botley			
Hampshire, SO32 2GS			
Drawing Title			
Proposed Conservatory			
Date	07.02.2024	Scale	1:100 & 1:50@A1
Design/Survey by			
Drawn by			
Checked by			
Drawing No			
P101			
SURVEY		DESIGN	
FEASIBILITY		TENDER	
INFORMATION	✓	CONTRACT	
		CA Inst.	