

115 MOORGREEN RD
WEST END
SOUTHAMPTON




FLOOR PLAN

PROPOSED FLOOR PLAN


SIDE ELEVATION 02



REAR ELEVATION

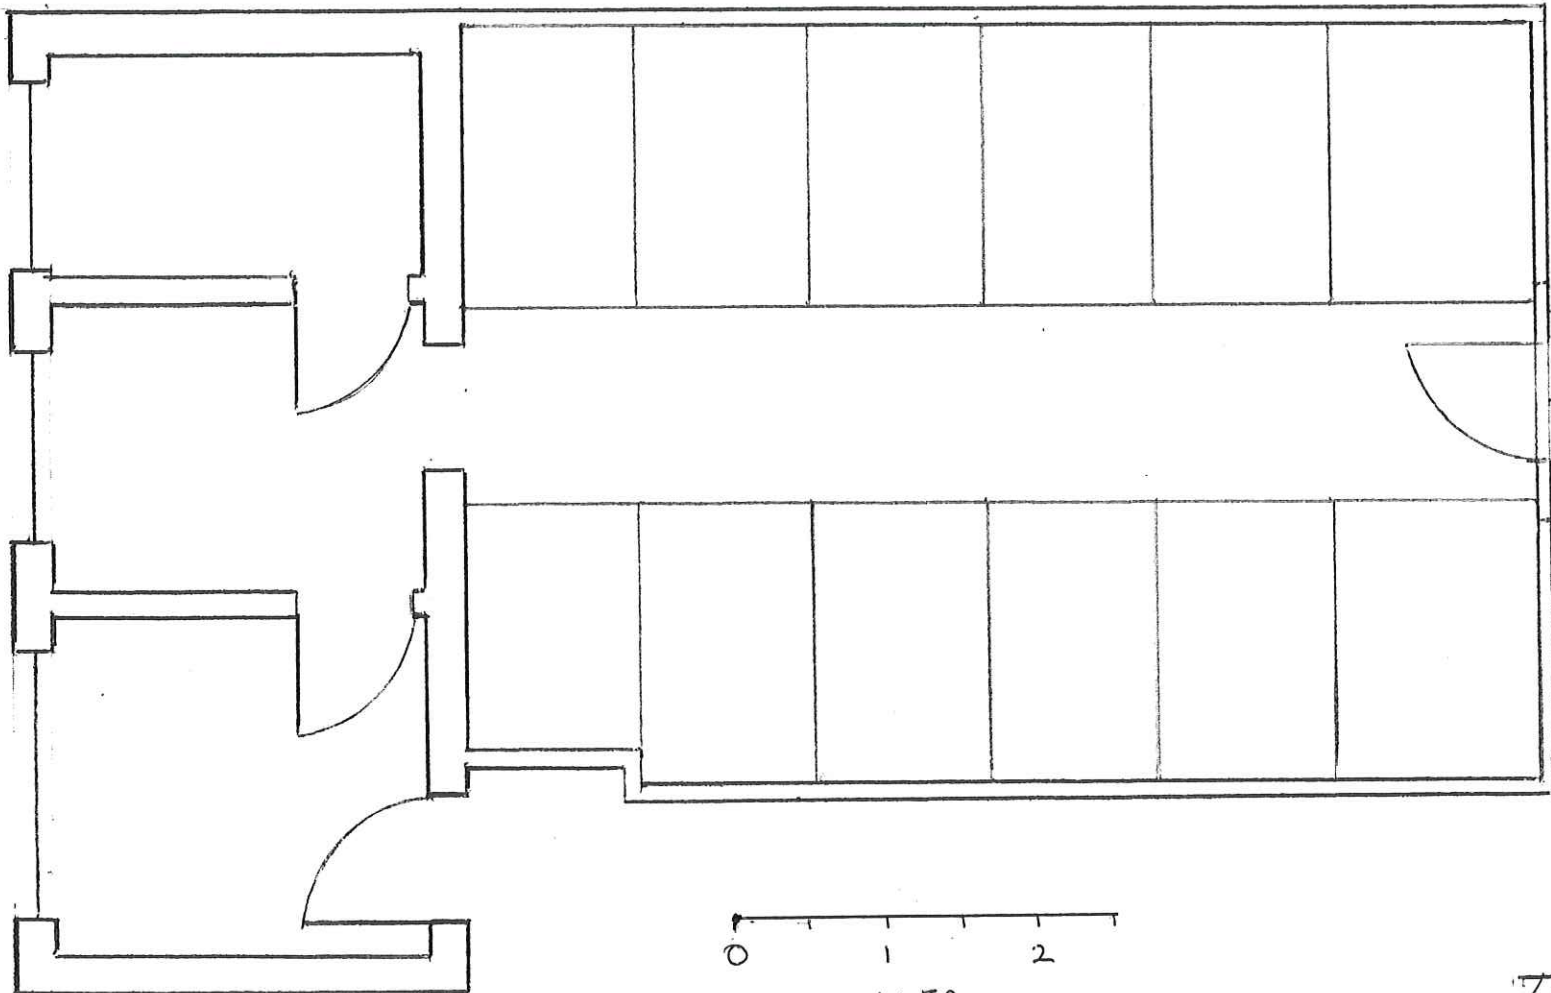

FRONT ELEVATION

 

1:50

SIDE ELEVATION 01



0 1 2 3 4 5
SCALE 1:50 100